




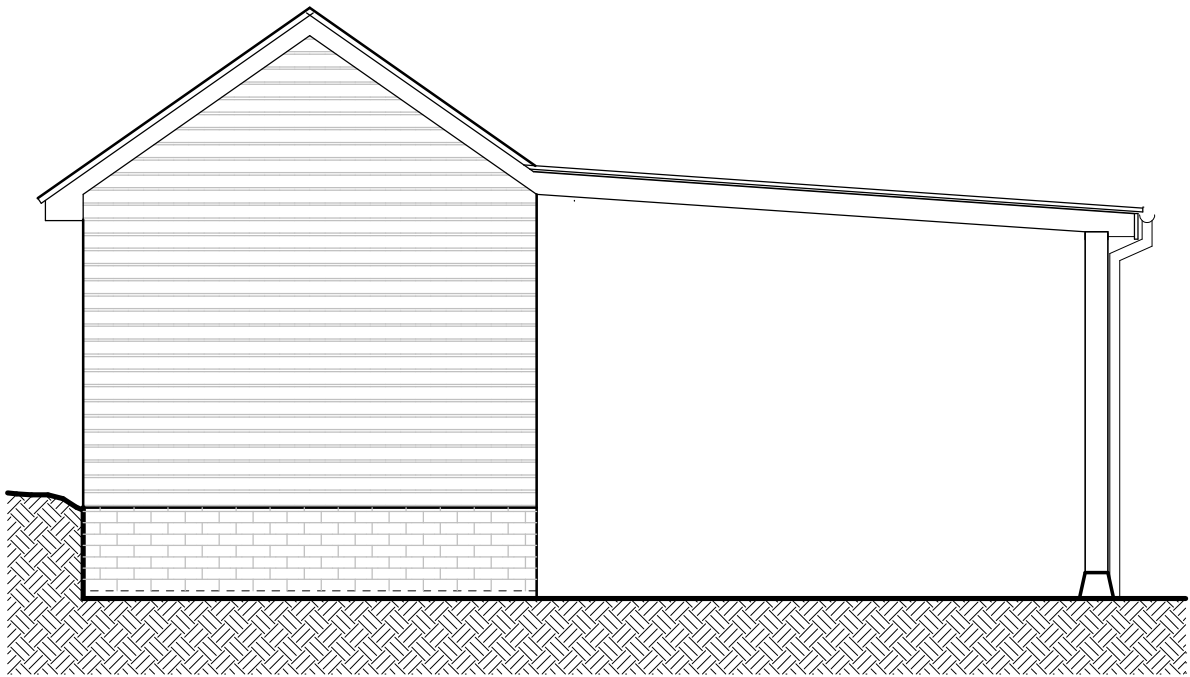


West Elevation

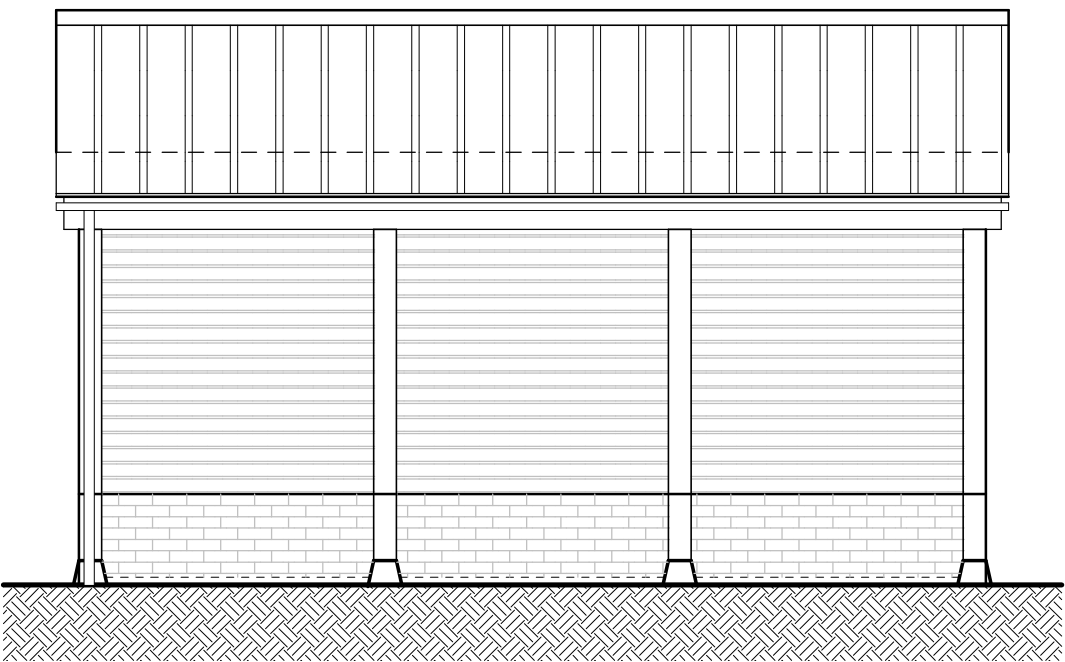


South Elevation

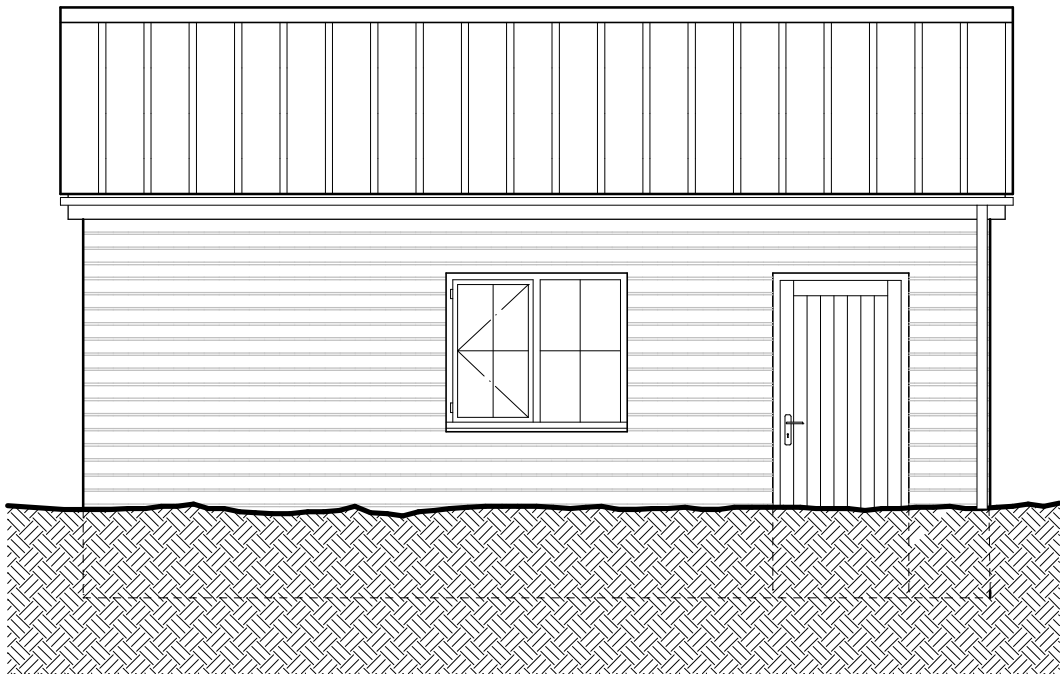


North Elevation

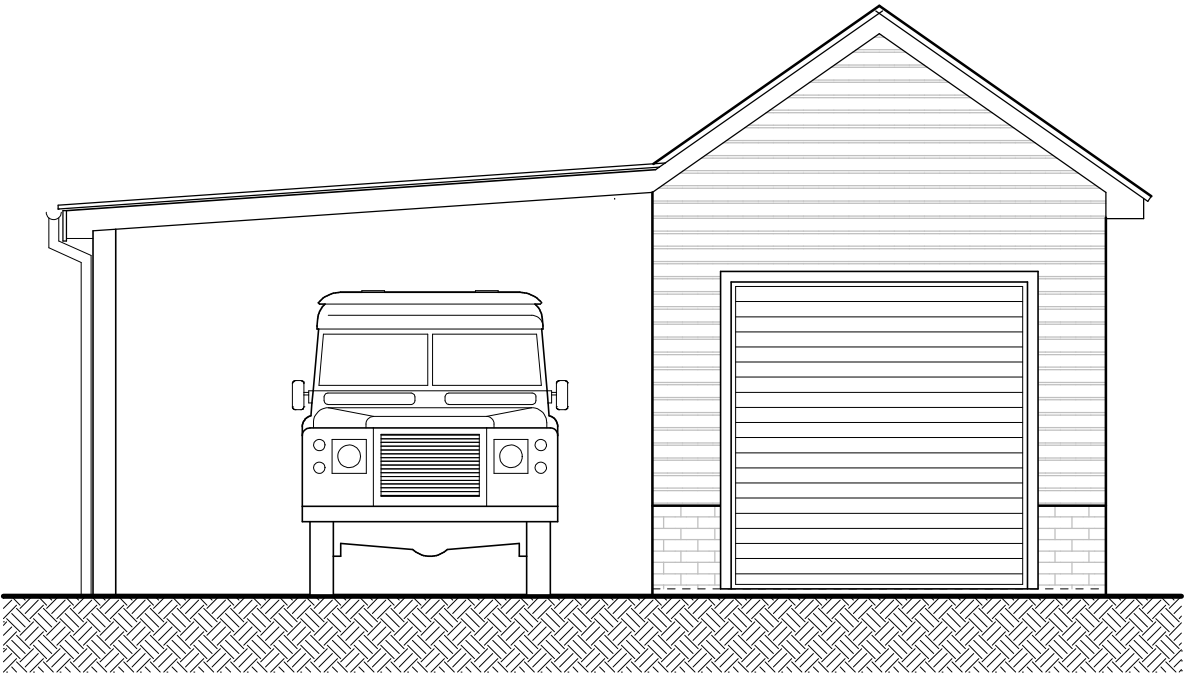


East Elevation

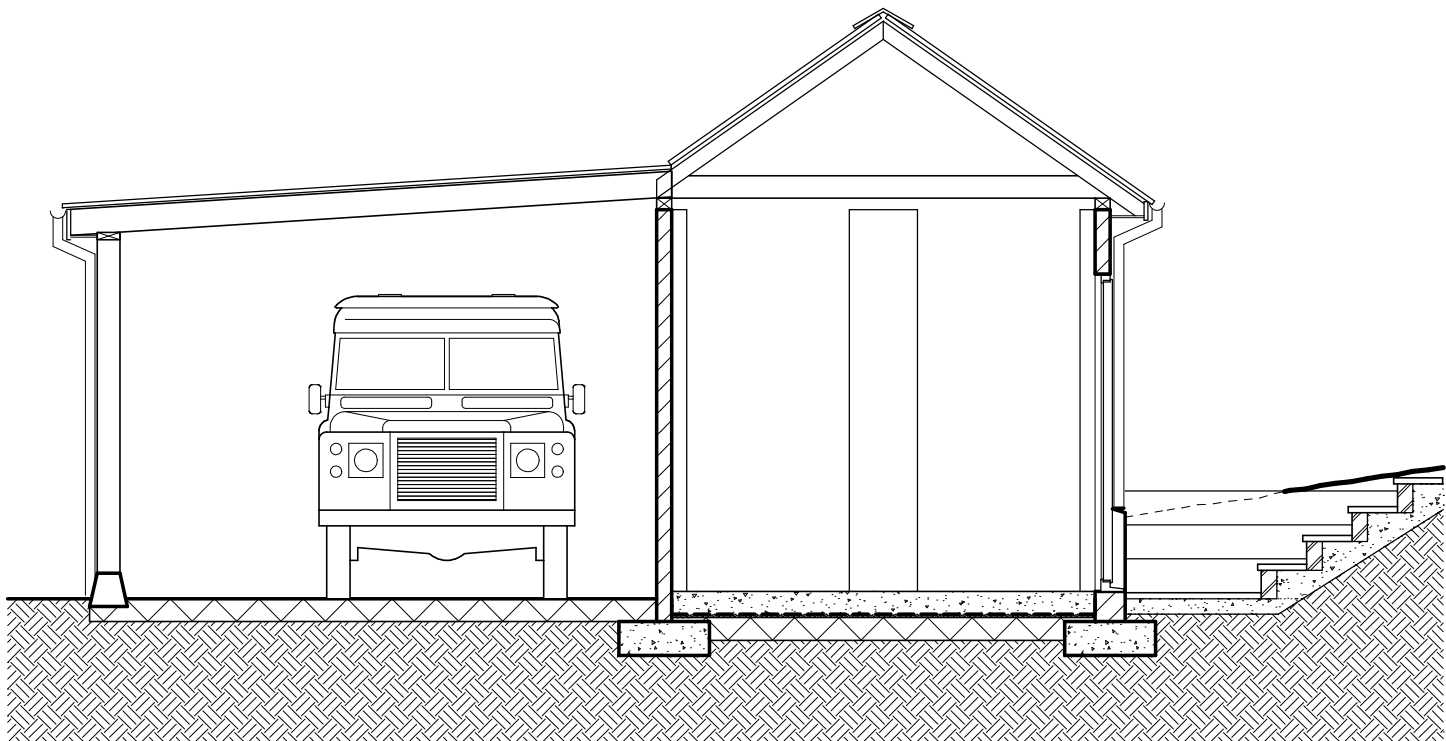

Section A - A

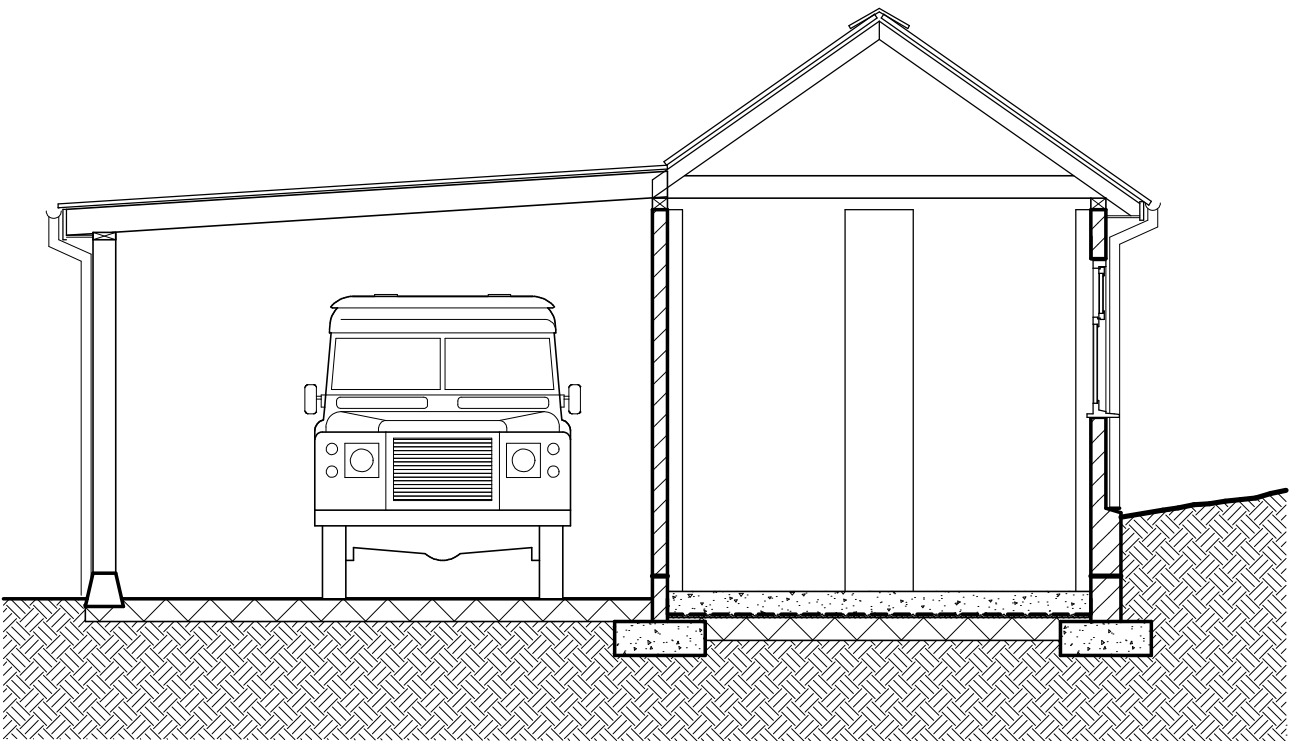

Section B - B

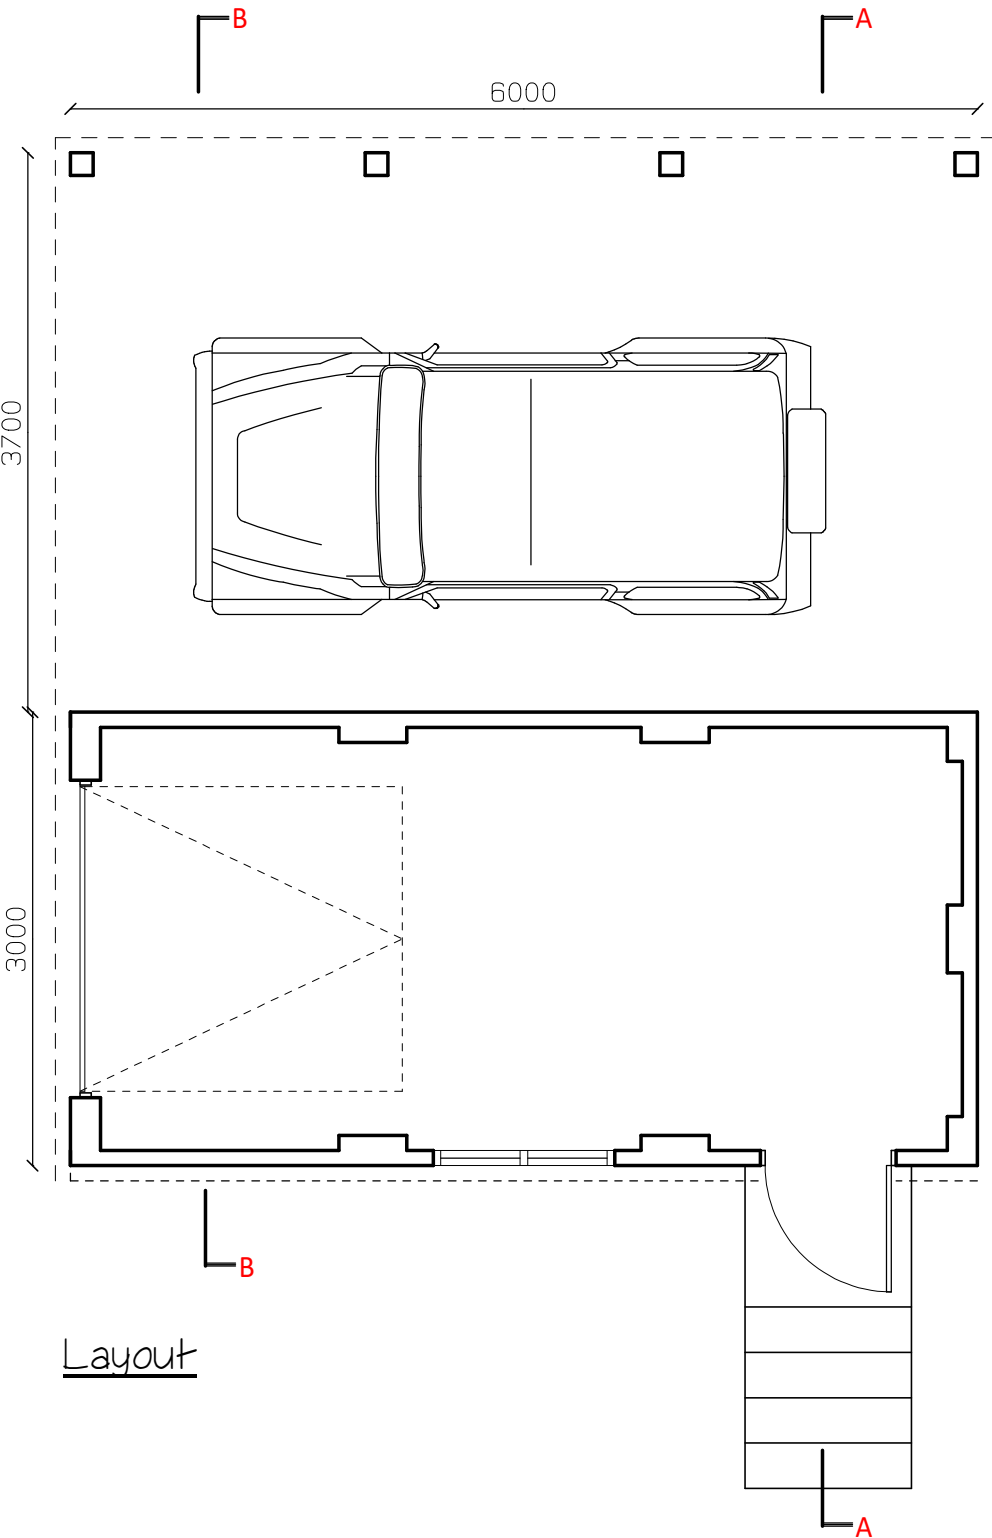


Layout

PLANNING NOTES

Roof - Cathric Urban standing seam roof sheets
colour, anthracite.

Walls - Low brick plinth, with horizontal timber
cladding above.

Rev:	Description:	Date:

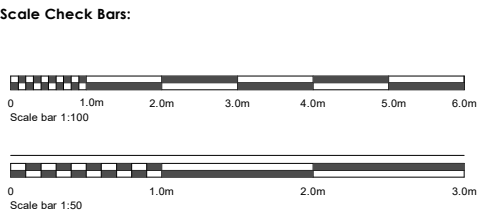

Brian Helps M. C. Inst. C.E.S., F.G.B.C.

Building Design ° Estimating ° Quantity Surveying

Web: www.brianhelps.co.uk
Tel: 01305 520449 Mob: 07802 956305
Email: brian@brianhelps.co.uk

Project:
Ms J Blencowe & Mr D Pike.
Haywood
Maddington Street
Shrewton
SP3 4JL.

Drawing:

Proposed Garage & Car Port Details.

Scale @ A1	Date:	Job no:	Dwg no:
1:50, 1:100	Sep 2025	1514/P/	06.