
 


All drawings to be read in conjunction with relevant engineer's designs, calculations and specifications and manufacturers specification sheets.
This drawing is to scale for planning purposes. Do not scale this drawing for construction All dimensions to be checked on site before work commences. Any discrepancies should be brought to the designers attention for rectification.

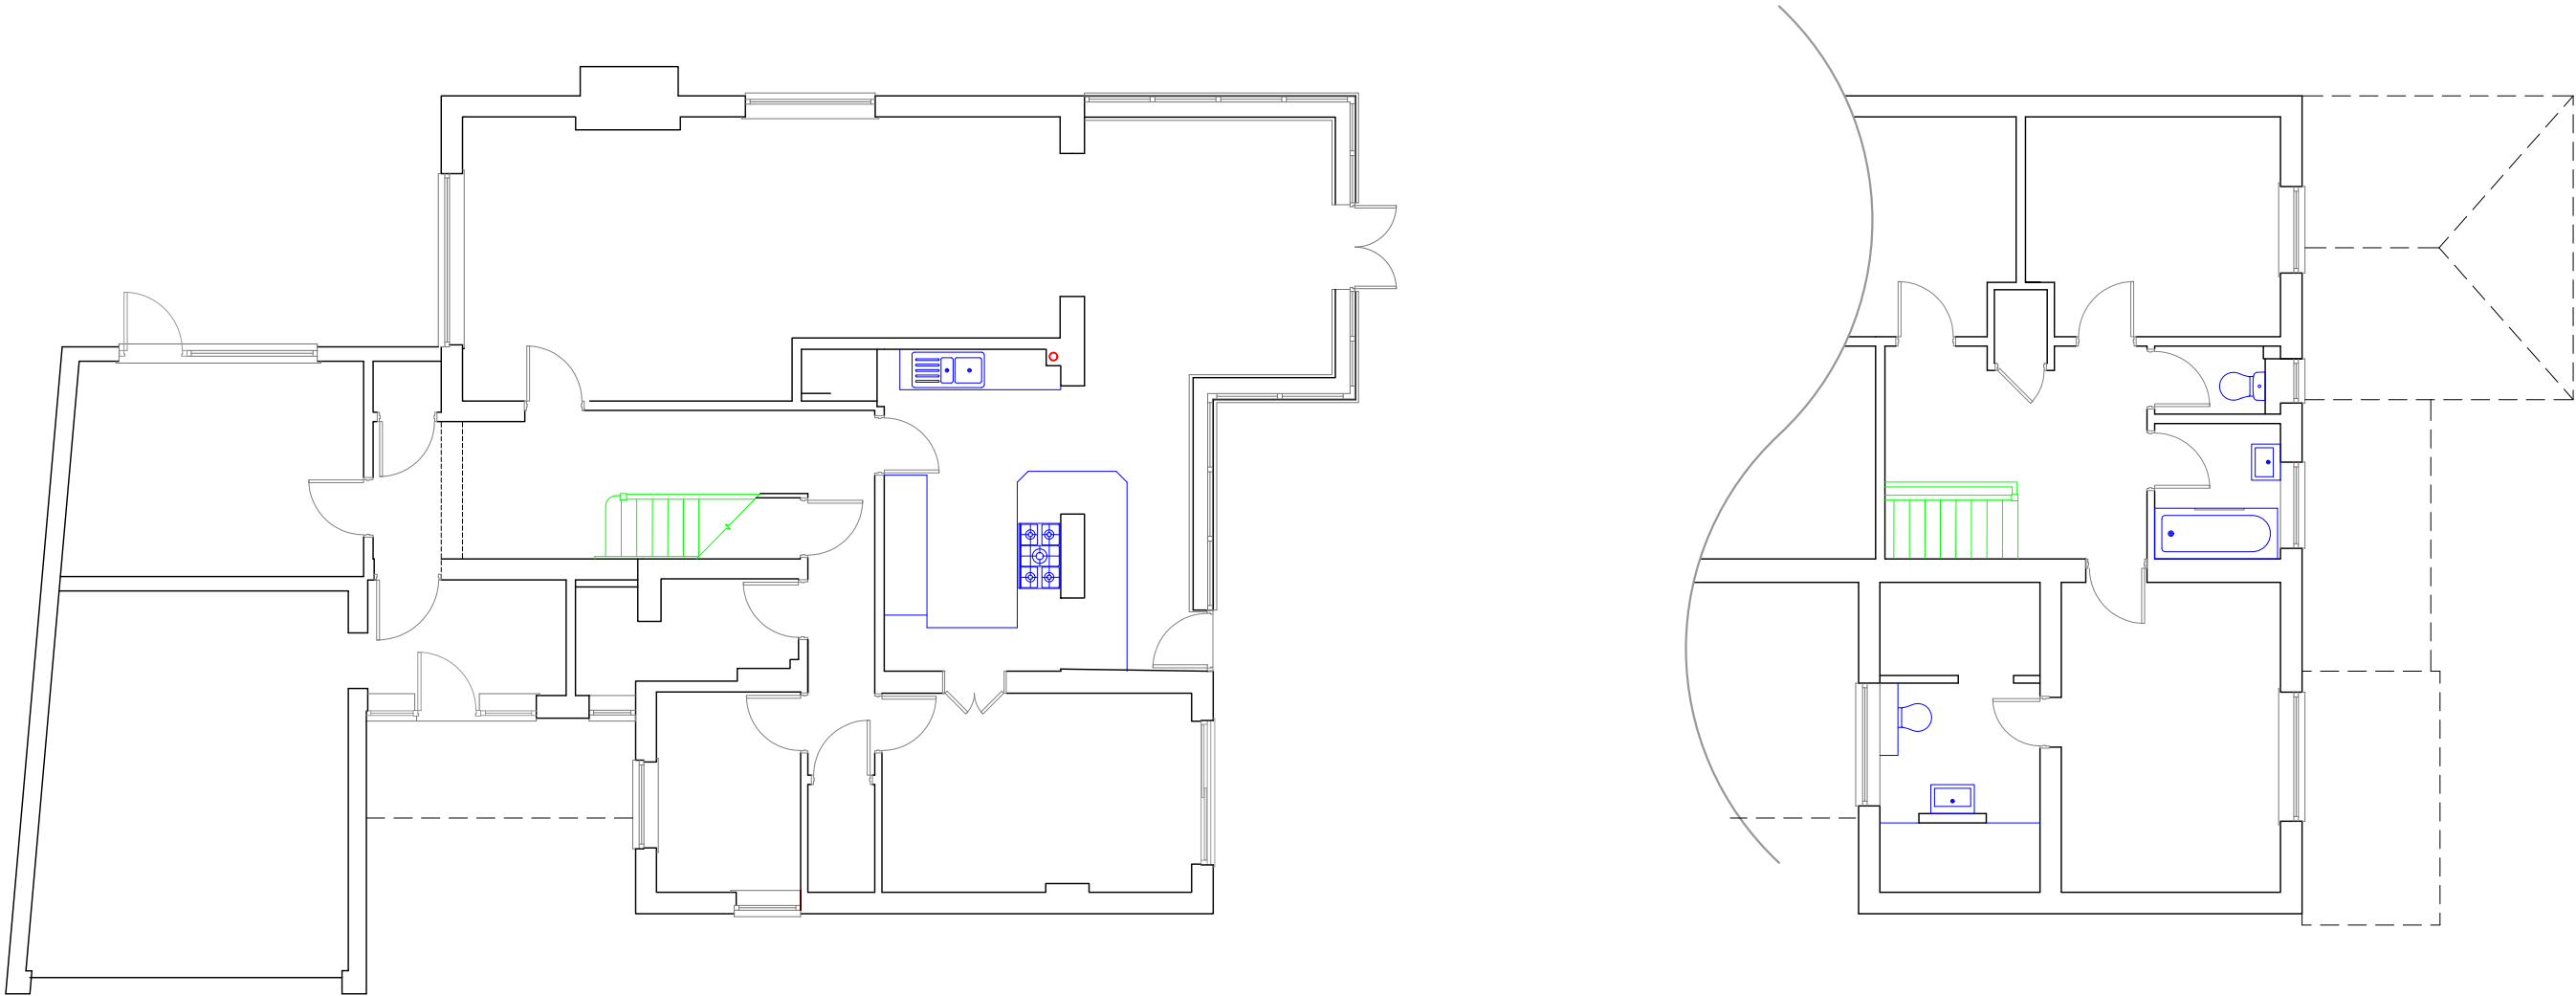

	01722 783296 hp@sarsendesigns.co.uk www.sarsendesigns.co.uk	CLIENT Kirsty and Andrew Fenner	TITLE Floor Plans Existing		REVISION	
		PROJECT Ashlee College Road Durrington	DATE 9 March 2022	SCALE 1: 100 @ A3	DWG NO.ACRC05FPE PLANNING ISSUE	