



1: 100 scale



PROPOSED NORTH ELEVATION

 

PROPOSED EAST ELEVATION

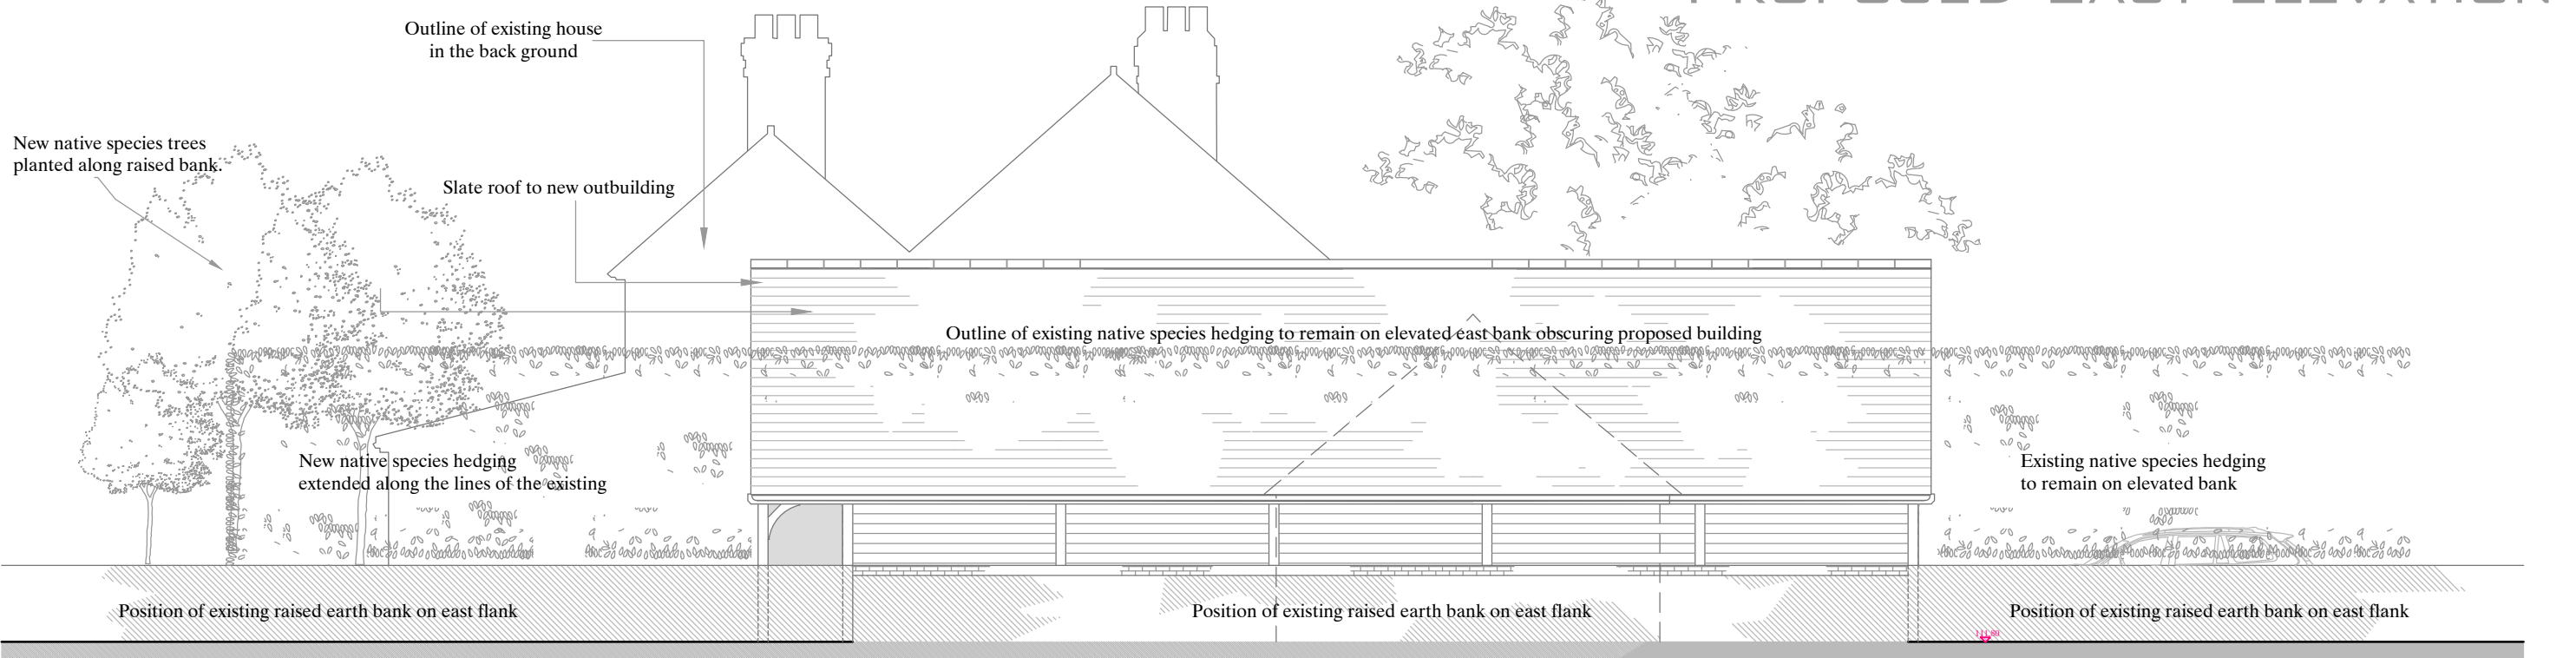

TITLE Oldbury House 1 Labour in Vain Hill Calne SN11 8UW	DETAIL Proposed North & East Elevations	SCALE 1:100 @ A3 DATE 19 DEC 2025	DRAWN BY CHECKED BY	REVISIONS A - 19 12 25 - General B - 22 12 25 - General	Contractors must check all dimensions on site. Only figured dimensions are to be worked from. Discrepancies must be reported immediately to the architect before proceeding. The drawing is copyrighted.	Drawing 255 A3 PO2 Rev B REVISION	NEVILLE HOYLAND 16 LOCKS HILL FROME BA11 1NA TEL 07967 917424 nevillehoyland@gmail.com
--	---	---	-----------------------------------	---	---	--	---