

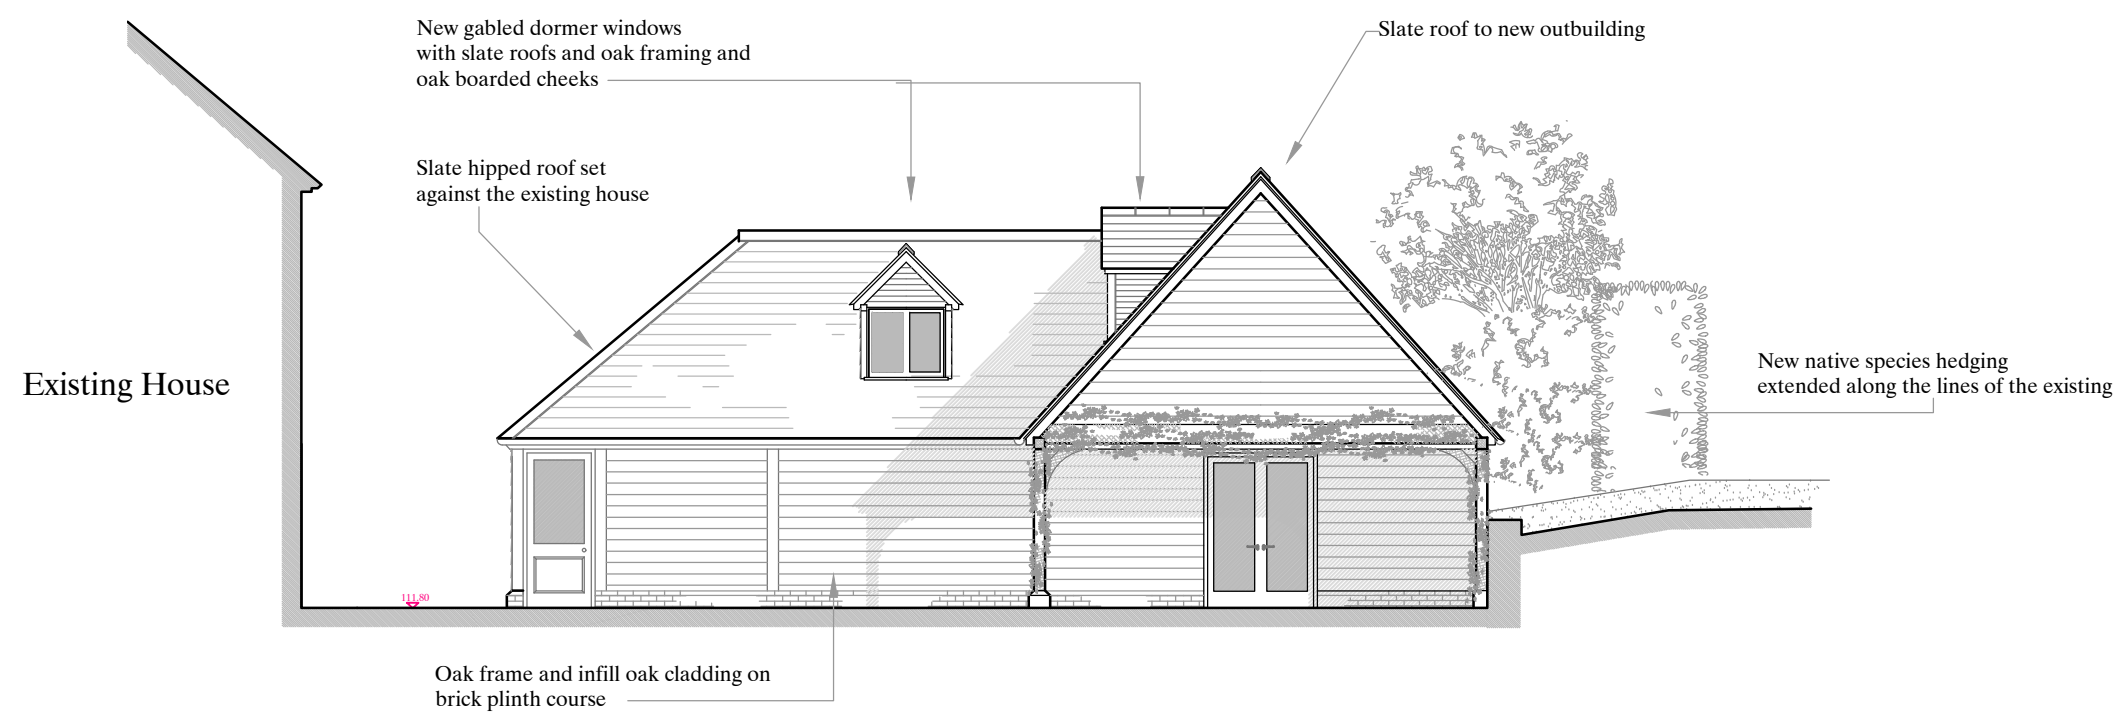


PROPOSED SOUTH ELEVATION

 

PROPOSED WEST ELEVATION

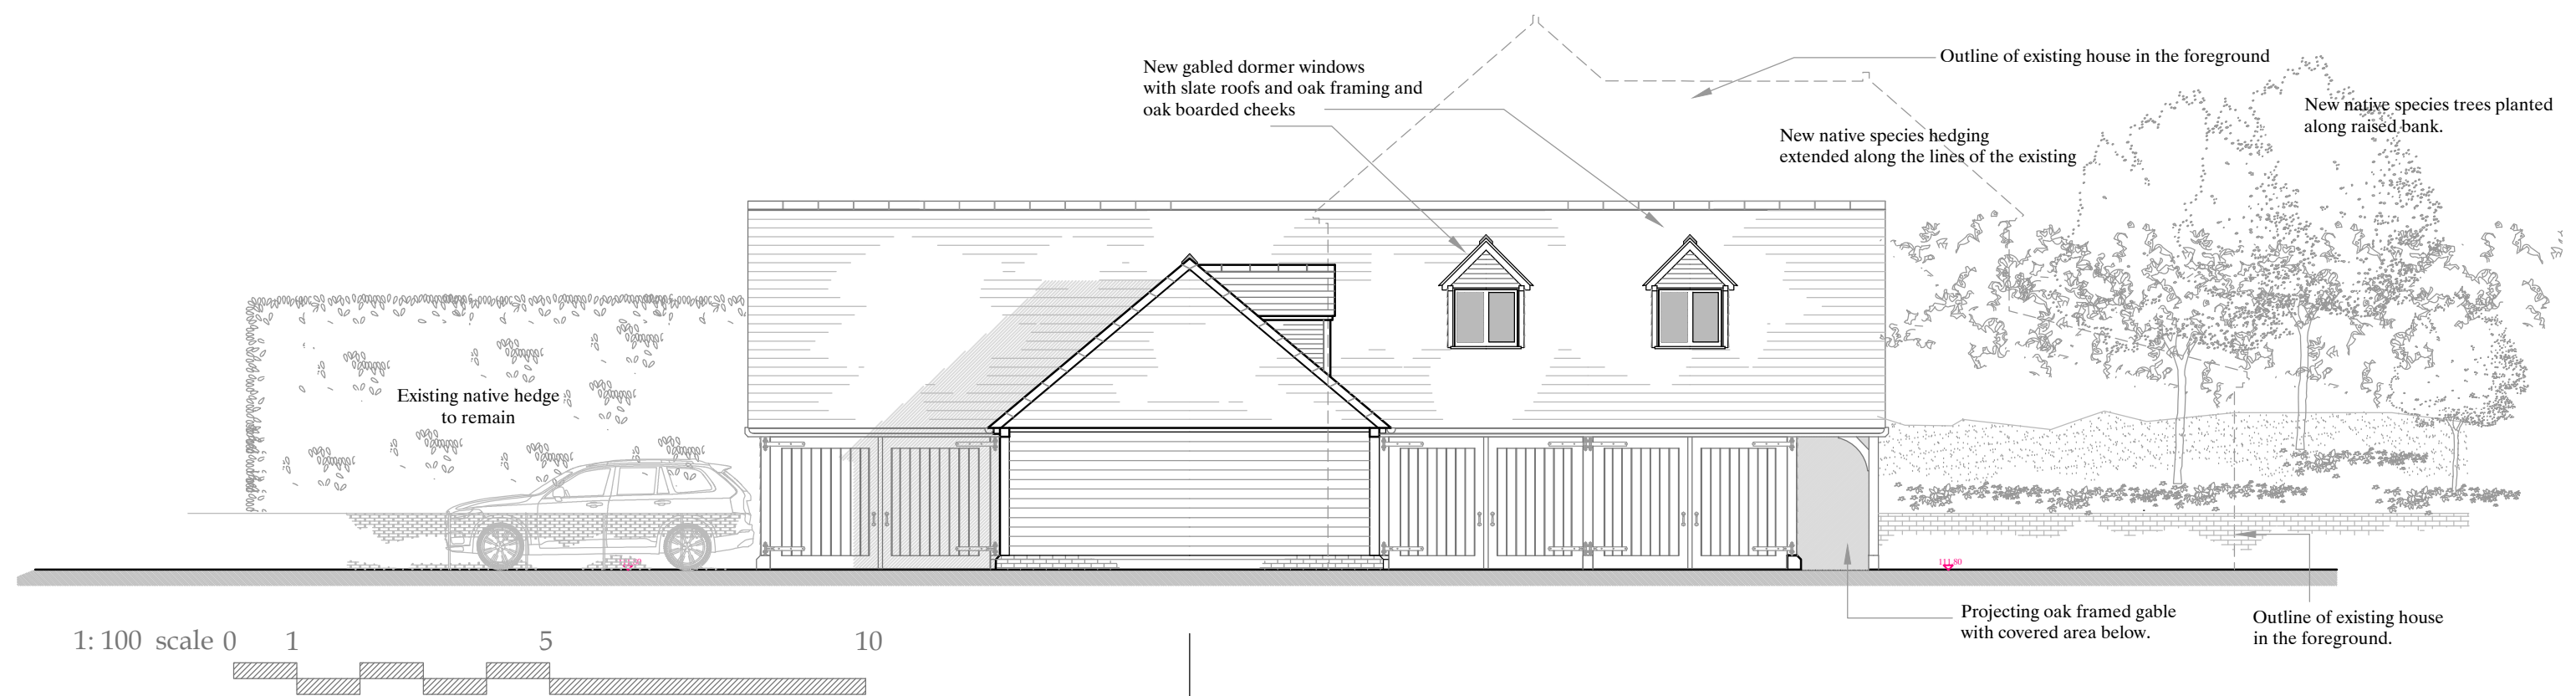

TITLE Oldbury House 1 Labour in Vain Hill Calne SN11 8UW	DETAIL Proposed South & West Elevations	SCALE 1:100 @ A3 DATE 19 DEC 2025	DRAWN BY CHECKED BY	REVISIONS A - 19 12 25 - General	Contractors must check all dimensions on site. Only figured dimensions are to be worked from. Discrepancies must be reported immediately to the architect before proceeding. The drawing is copyrighted.	Drawing 255 A3 PO3 Rev A REVISION	NEVILLE HOYLAND 16 LOCKS HILL FROME BA11 1NA TEL 07967 917424 nevillehoyland@gmail.com
--	---	--	--	--	--	--	---