


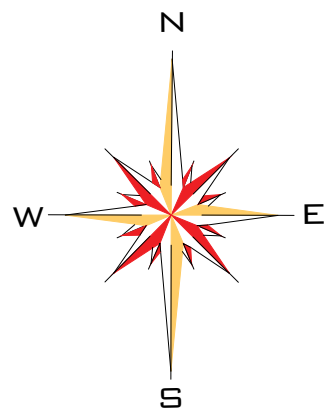


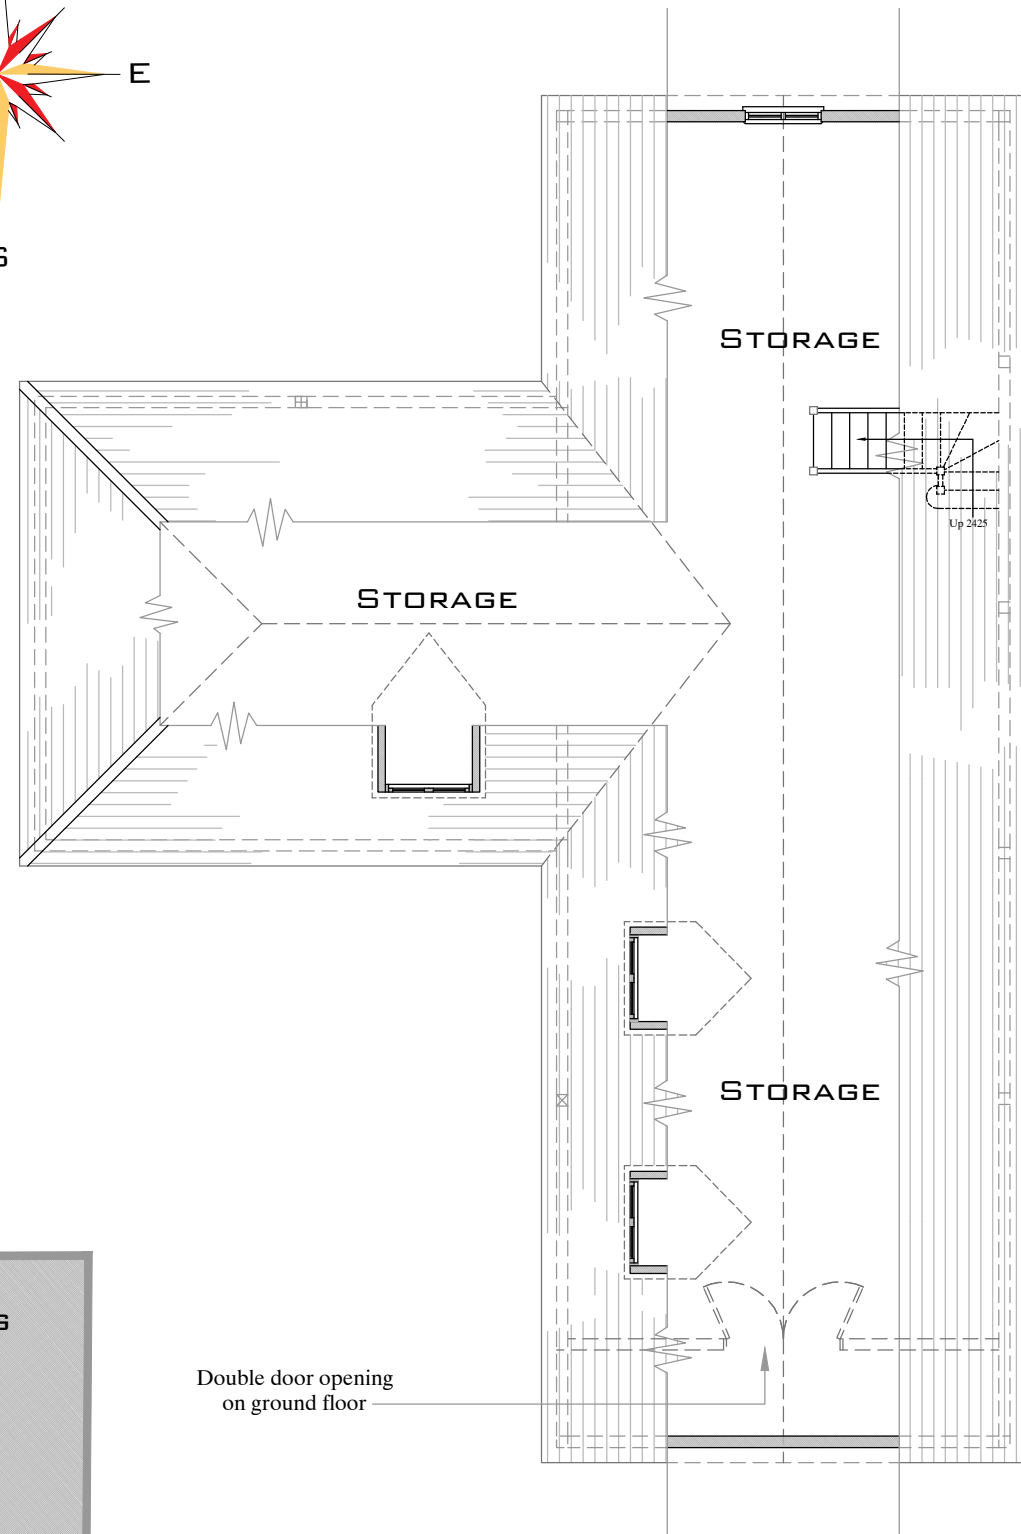

1: 100 scale

 

PROPOSED ATTIC PLAN

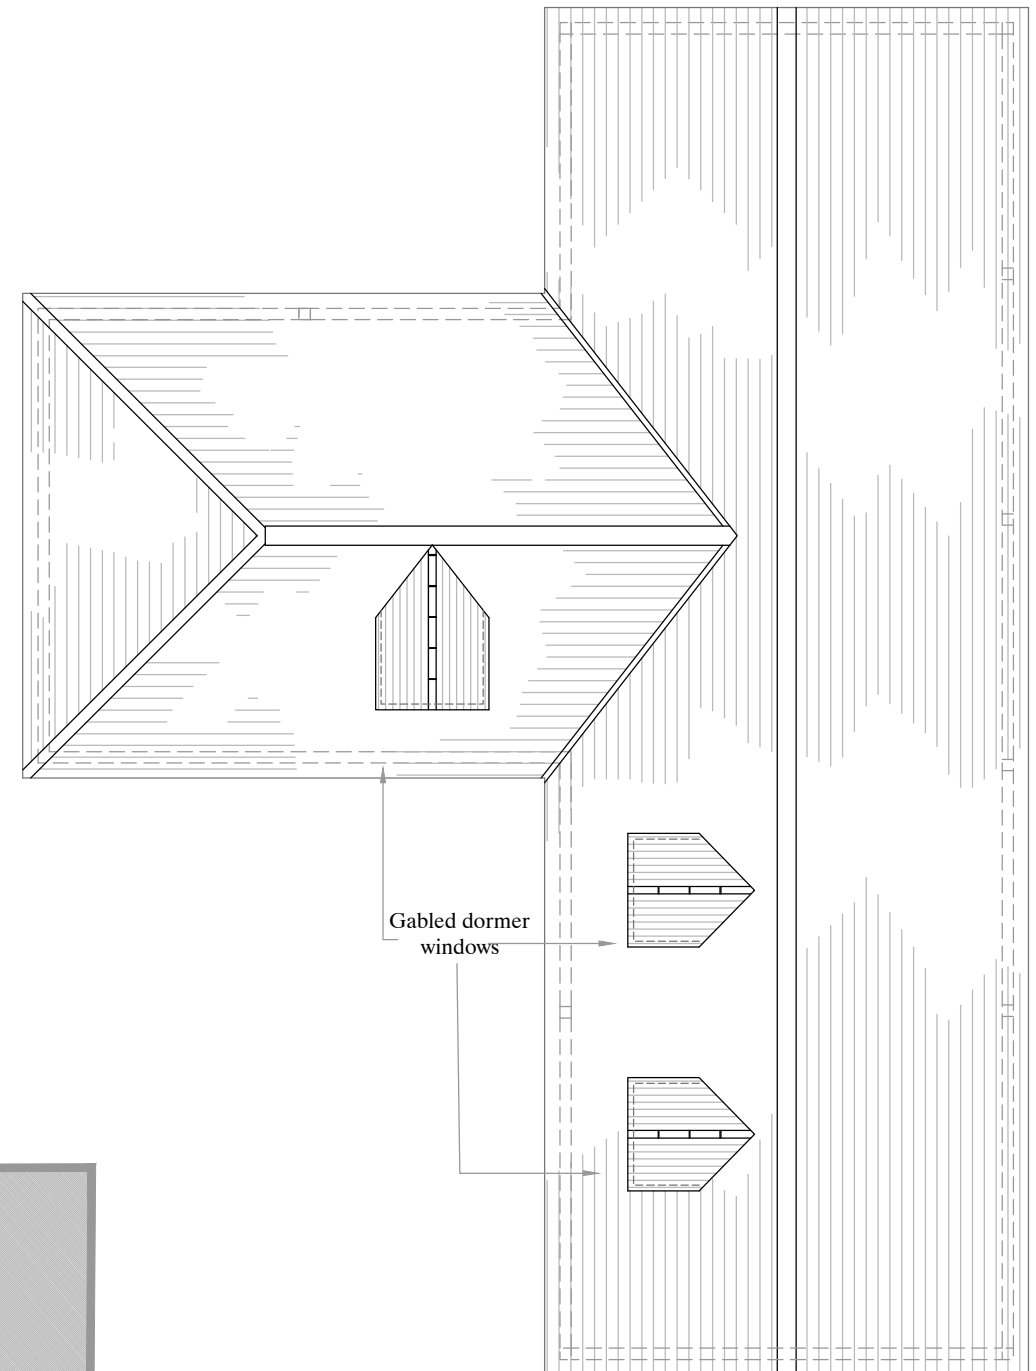

PROPOSED ROOF PLAN

TITLE Oldbury House 1 Labour in Vain Hill Calne SN11 8UW	DETAIL Proposed Attic Floor & Roof Plan	SCALE 1:100 @ A3 DATE 19 DEC 2025	DRAWN BY CHECKED BY	REVISIONS A - 19 12 25 - General B - 22 12 25 - General	Contractors must check all dimensions on site. Only figured dimensions are to be worked from. Discrepancies must be reported immediately to the architect before proceeding. The drawing is copyrighted.	Drawing 255 A3 P04 Rev B REVISION	NEVILLE HOYLAND 16 LOCKS HILL FROME BA11 1NA TEL 07967 917424 nevillehoyland@gmail.com
--	---	---	---	---	---	--	---