



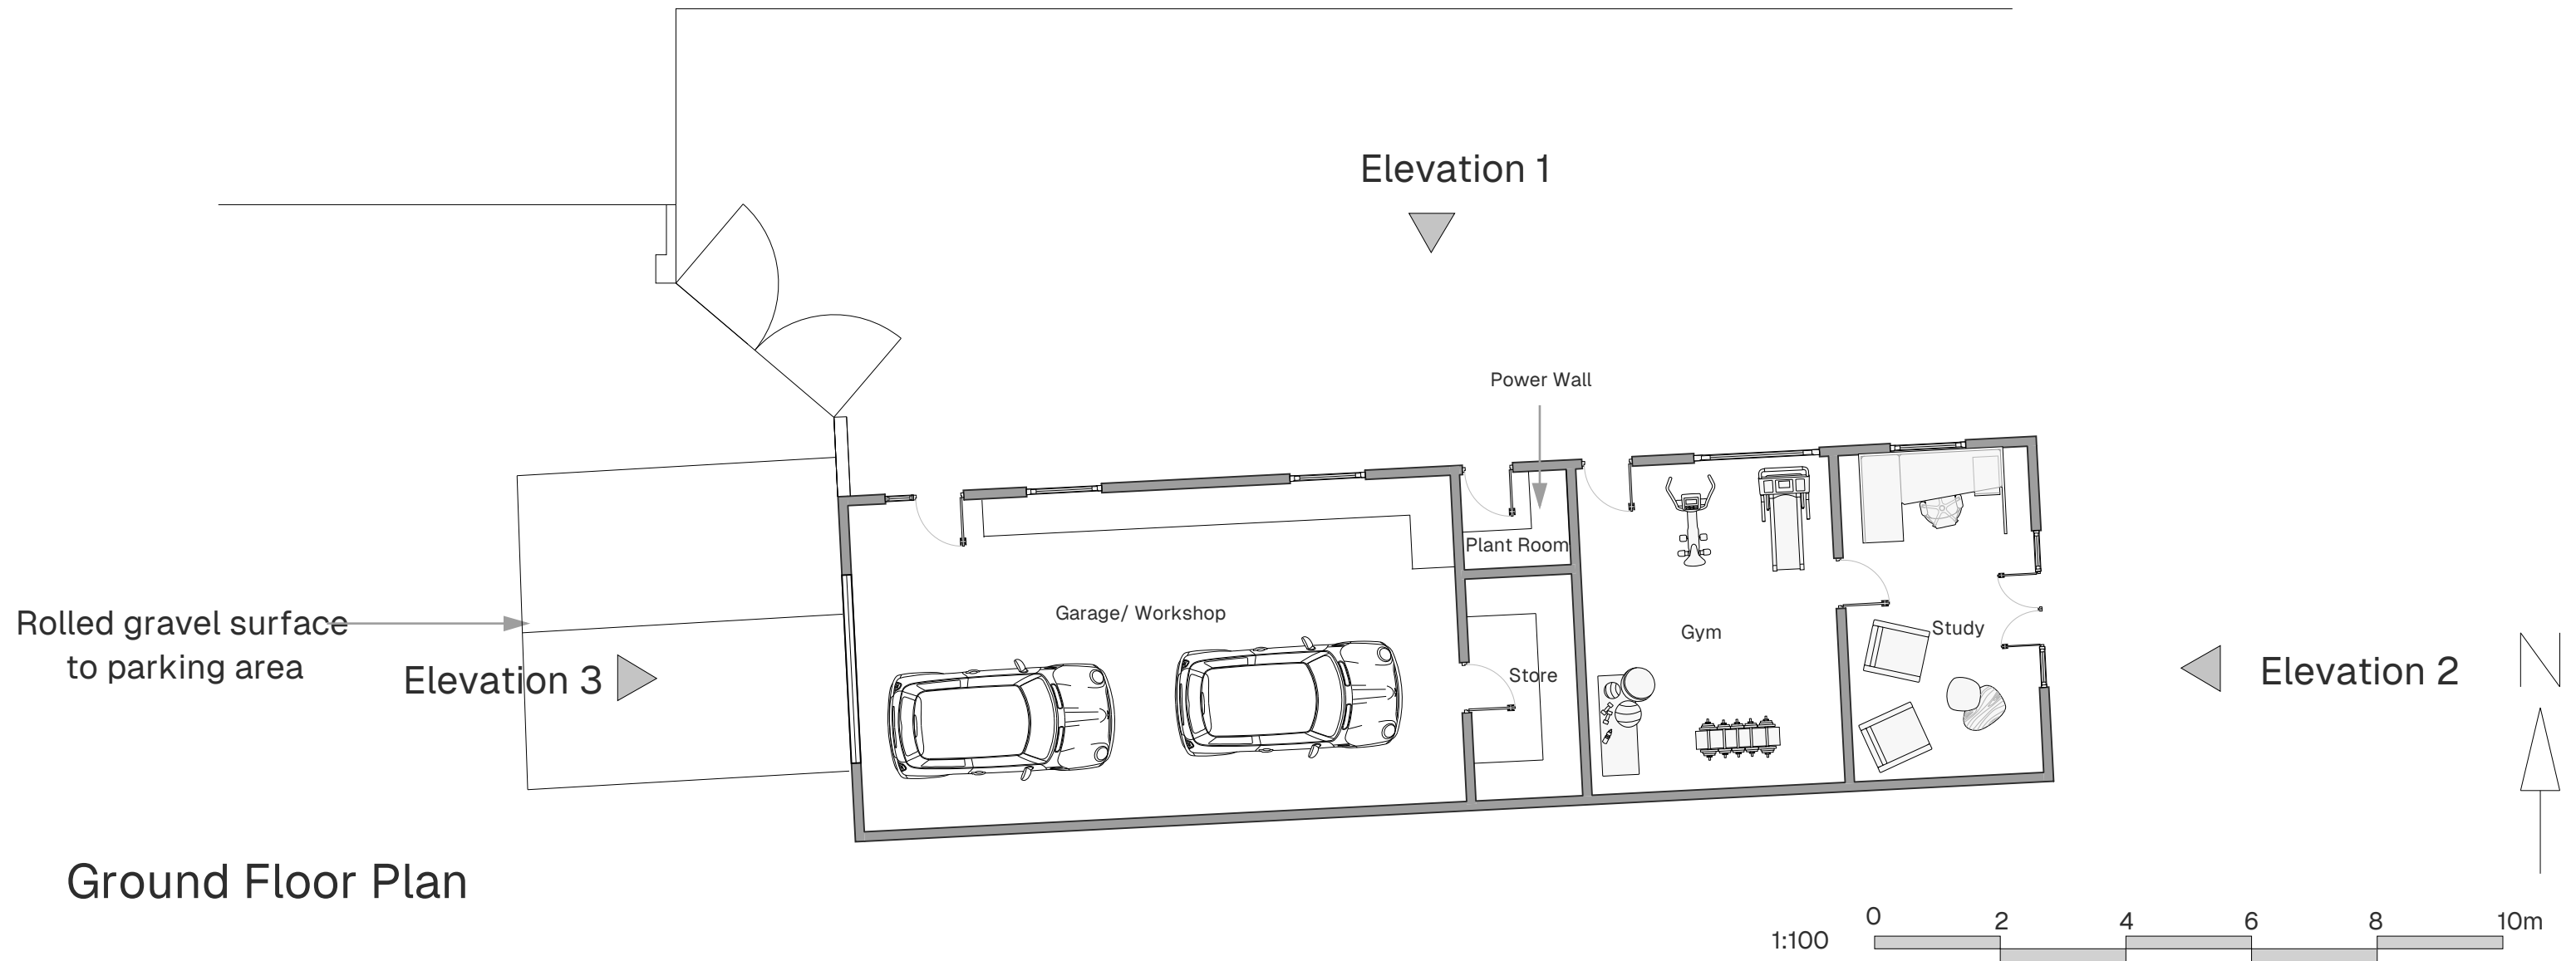


Ground Floor Plan

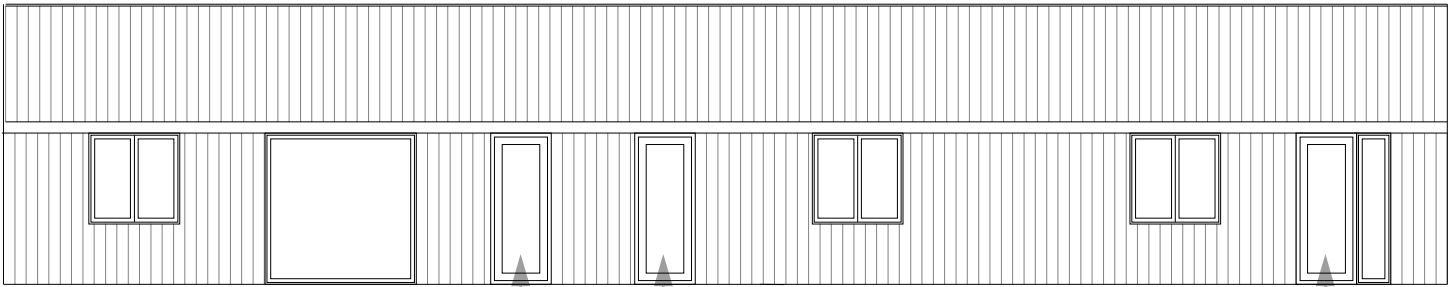


Elevation 1

Timber Doors

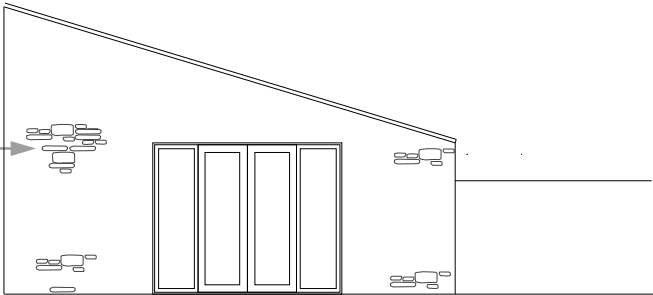

Elevation 2

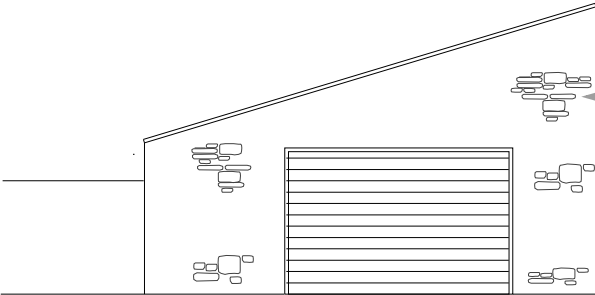

Elevation 3

issued for:

Planning

project:

Project Name: Out-Building - The Old Cow Shed
Chris Upton- Church Farm, Lower Seagry,
Chippenham, SN15 5EP

project number:

CU01

drawing:

Proposed Plans and Elevations of
Outbuilding

drawing number:

02

revision:

scale:	paper size:	drawn by:	date:	checked:	date:
1:100	A3	SB	20/12/25	SW	20/12/25

Mark Doodles Planning

Planning - Design - Masterplanning

n Unit 1, the Old Barn, Wicklesham Lodge Business Park, Faringdon,
Oxfordshire SN7 7PN
n t: 01865 600555 n e: admin@markdoodlesplanning.co.uk
n w: www.markdoodlesplanning.co.uk



© Mark Doodles Planning
This drawing is the copyright of Mark Doodles Planning and may not be copied or reproduced without written permission. The Copyright Order 1990 provides for the Planning Authority to copy and distribute drawings for public inspection in relation to a Planning Application only if those copies are marked in the following manner: "This copy has been made with the authority of Mark Doodles Planning pursuant to Section 47 of the Copyright Designs and Patents Act 1988 and for the purposes only of public inspection. This copy must not be copied without the prior written permission of the Copyright owner." Do not scale from drawings unless for planning purposes only. Use figured dimensions at all other times. In case of doubt contact Mark Doodles Planning. Dimensions to be checked on site before work commences and any discrepancies reported to Mark Doodles Planning. The accuracy of this drawing may be reliant upon survey information provided by third parties. No liability will be accepted by Mark Doodles Planning RTP1 for errors in or arising from such third party survey information