


PROPOSED SITE PLAN
SCALE 1:200

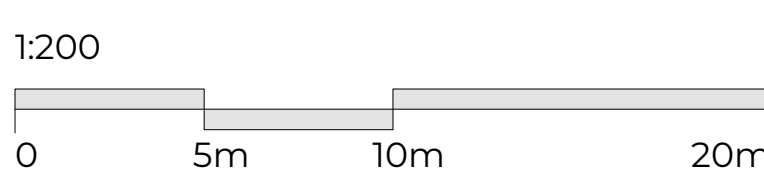

T10 CRI Cycle stands added 10/07/25 BS
T9 CRI PLANNING ISSUE - Notes updated 07/10/25 BS
T8 CRI PLANNING ISSUE - Battery enclosure and staff parking positions switched 07/10/25 BS
T7 CRI PLANNING ISSUE - Notes updated 10/10/25 BS
T6 CRI FOR COMMENT 12/09/25 BS
T4 PA PRELIMINARY ISSUE 10/09/25 BS
T3 PA PRELIMINARY ISSUE 30/08/25 BS
T2 PA PRELIMINARY ISSUE 18/08/25 BS
T1 PA PRELIMINARY ISSUE 01/08/25 BS

PRELIMINARY

STUDIO FOUR ARCHITECTS
Hampshire 07794 51255
Devon 07882 270504
admin@studiofourarchitects.co.uk
www.studiofourarchitects.co.uk

Client:
INSTAVOLT

Project:
NEW EV-CHARGING SUPERHB
CHICKLADE SERVICES

Title:
SITE LAYOUT PLAN

Date:	Scale:	Paper:	Drawn:
AUG 25	1:200	A0	PA

Job No:	Orig. No:	Revision:
45075	101	T10

©2025. All Rights Reserved