

Appendix D



Architects Site Plan

Offices:


Romsey The Old Brewery House, Portersbridge St, Romsey, Hampshire, SO51 8DJ
Bath 2nd Floor, Unit 7, Riverside Court, Bath BA2 3DZ

Registration:

AWA and Andrew Waring Associates are the trading styles of Andrew Waring Associates Ltd. Registered in England & Wales No. 4596312

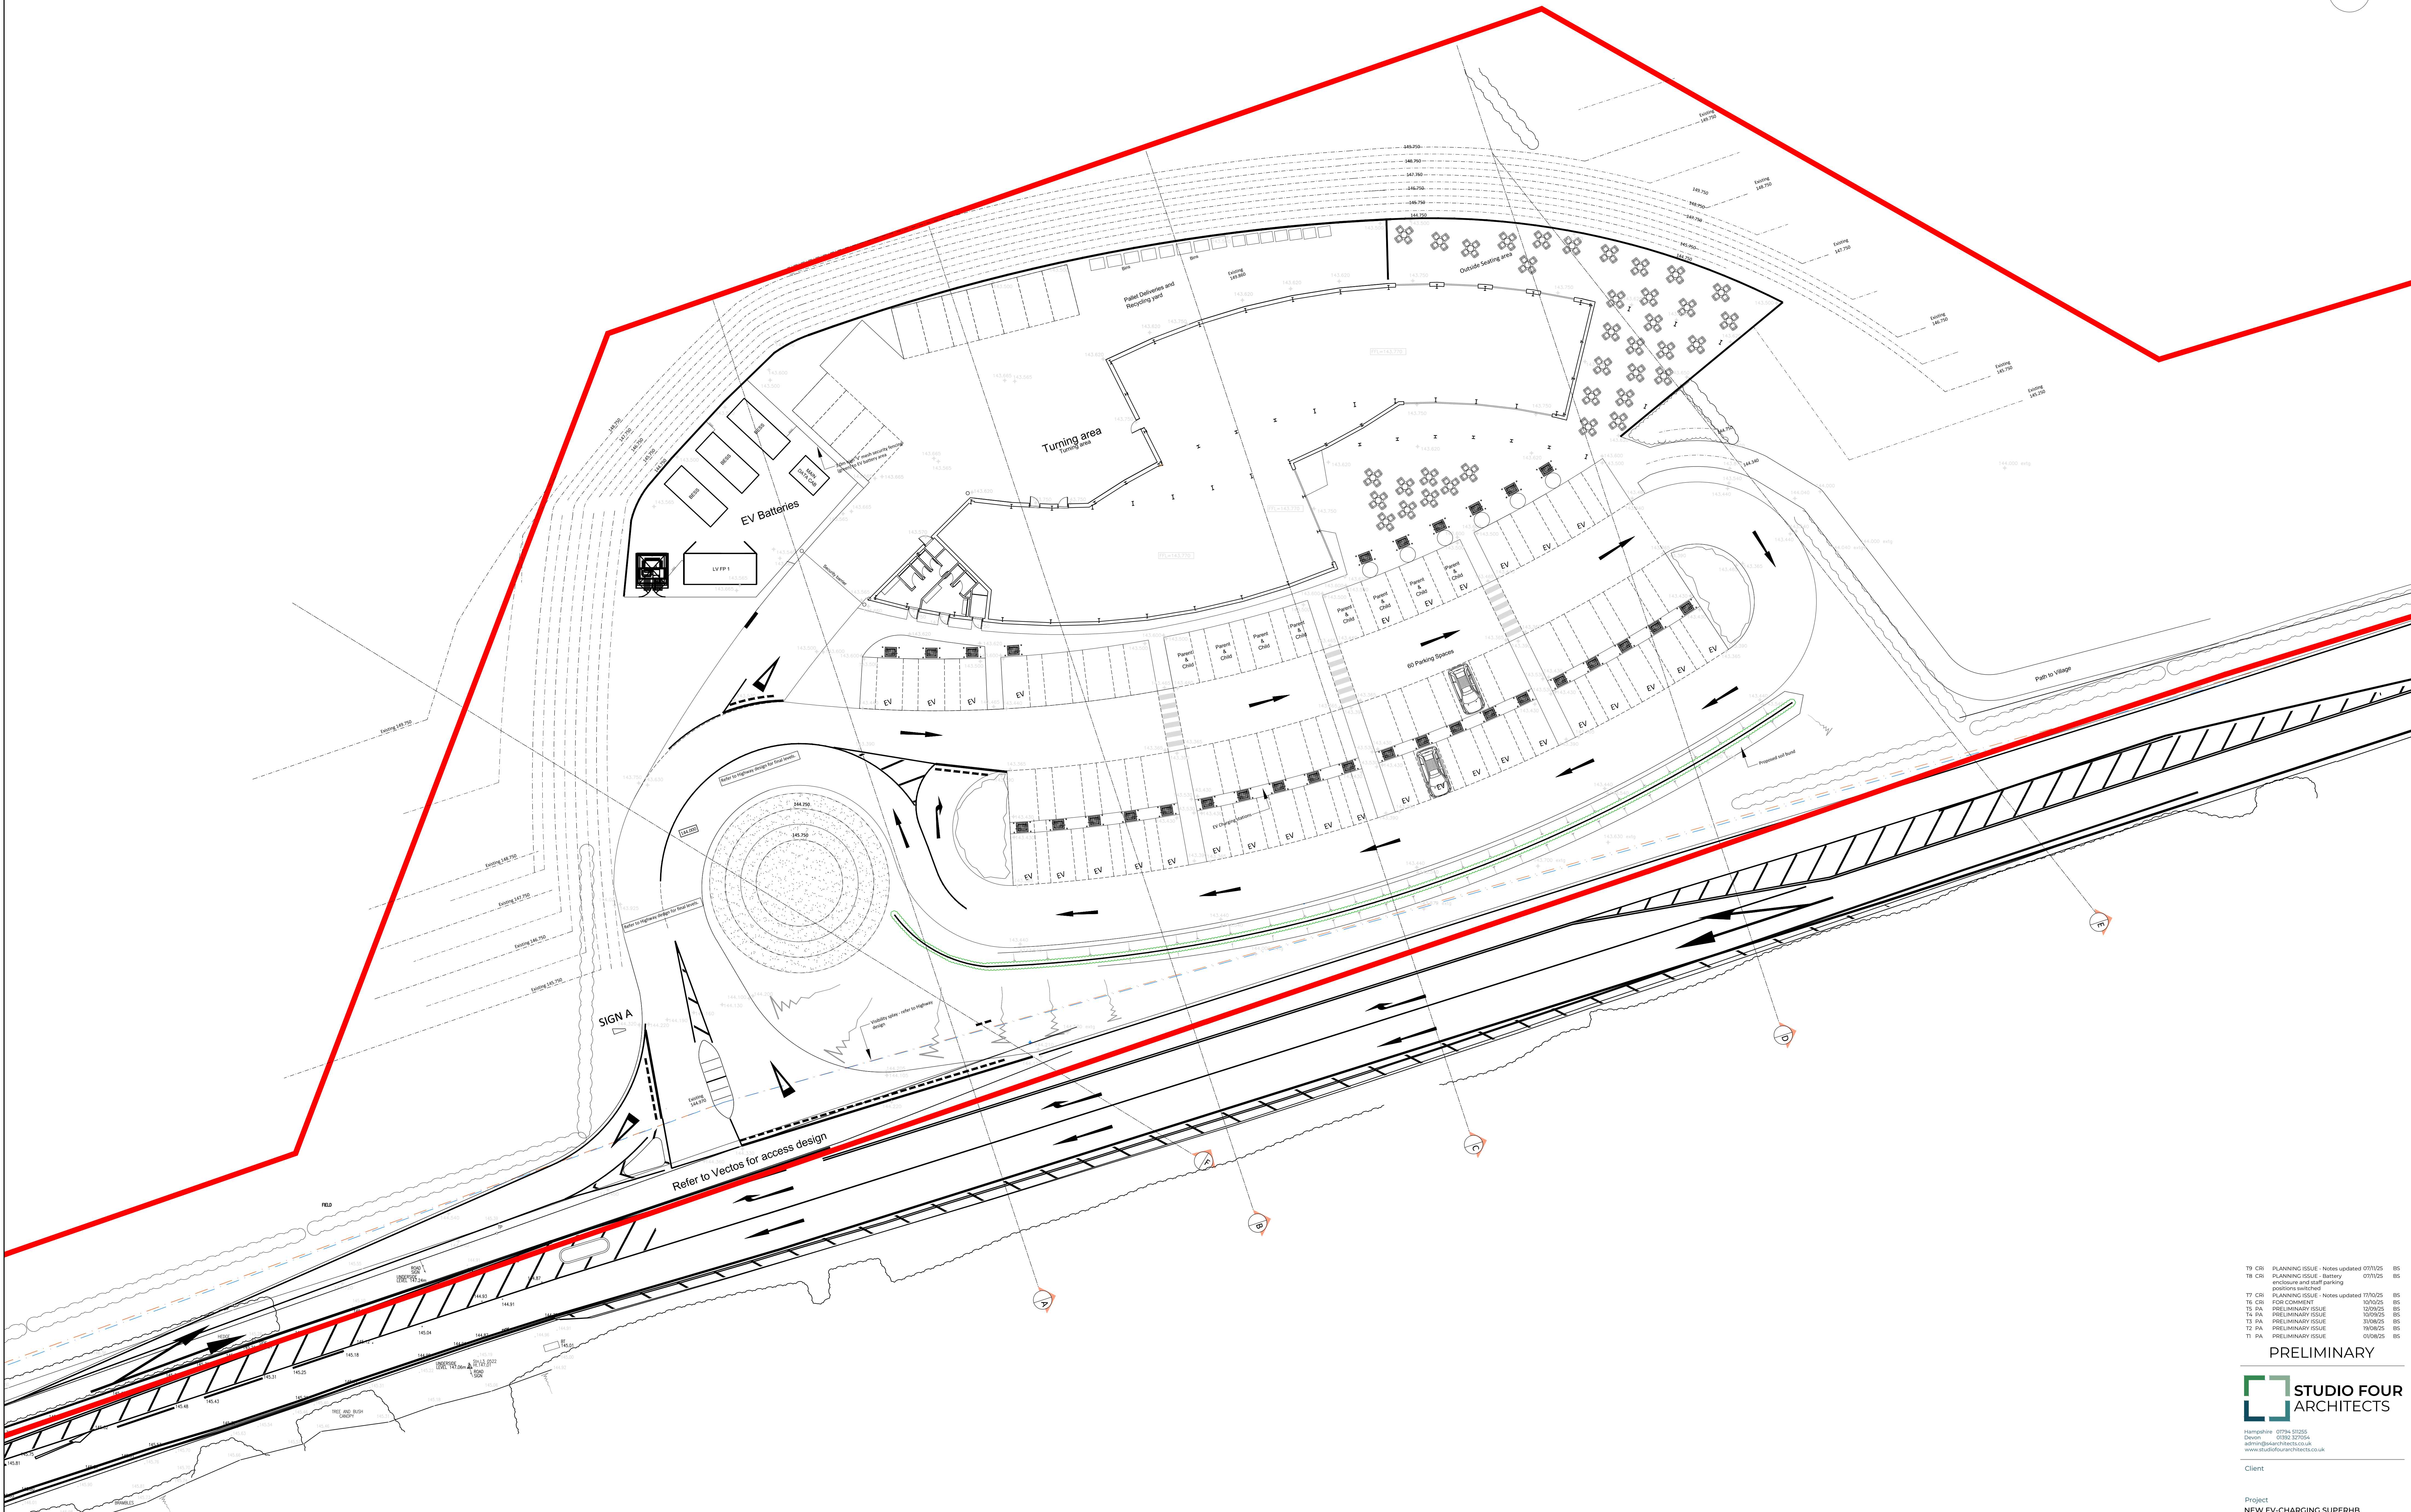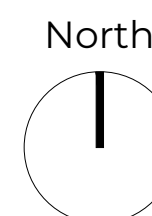

PROPOSED SITE PLAN
SCALE 1:200

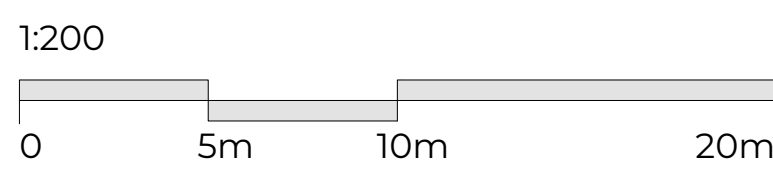

T9	CRH	PLANNING ISSUE - Notes updated 07/1/25	BS
T8	CRH	PLANNING ISSUE - Battery enclosure and staff parking provisions included	BS
T7	CRH	PLANNING ISSUE - Notes updated 17/10/25	BS
T6	CRH	FSR COMMENT	BS
T5	PA	PRELIMINARY ISSUE	BS
T4	PA	PRELIMINARY ISSUE	BS
T3	PA	PRELIMINARY ISSUE	BS
T2	PA	PRELIMINARY ISSUE	BS
T1	PA	PRELIMINARY ISSUE	BS

PRELIMINARY



Hampshire 01794 512255
Dorset 01202 327204
admin@studiofourarchitects.co.uk
www.studiofourarchitects.co.uk

Client

Project
NEW EV-CHARGING SUPERHUB
CHICKLADE SERVICES

Title
SITE LAYOUT PLAN

Date	Scale	Paper	Drawn
AUG 25	1:200	A0	PA
300 Y&S	Drawn No.	45075	101
01/08/25	Revision		T9

©2025, Proposed Site Plan