


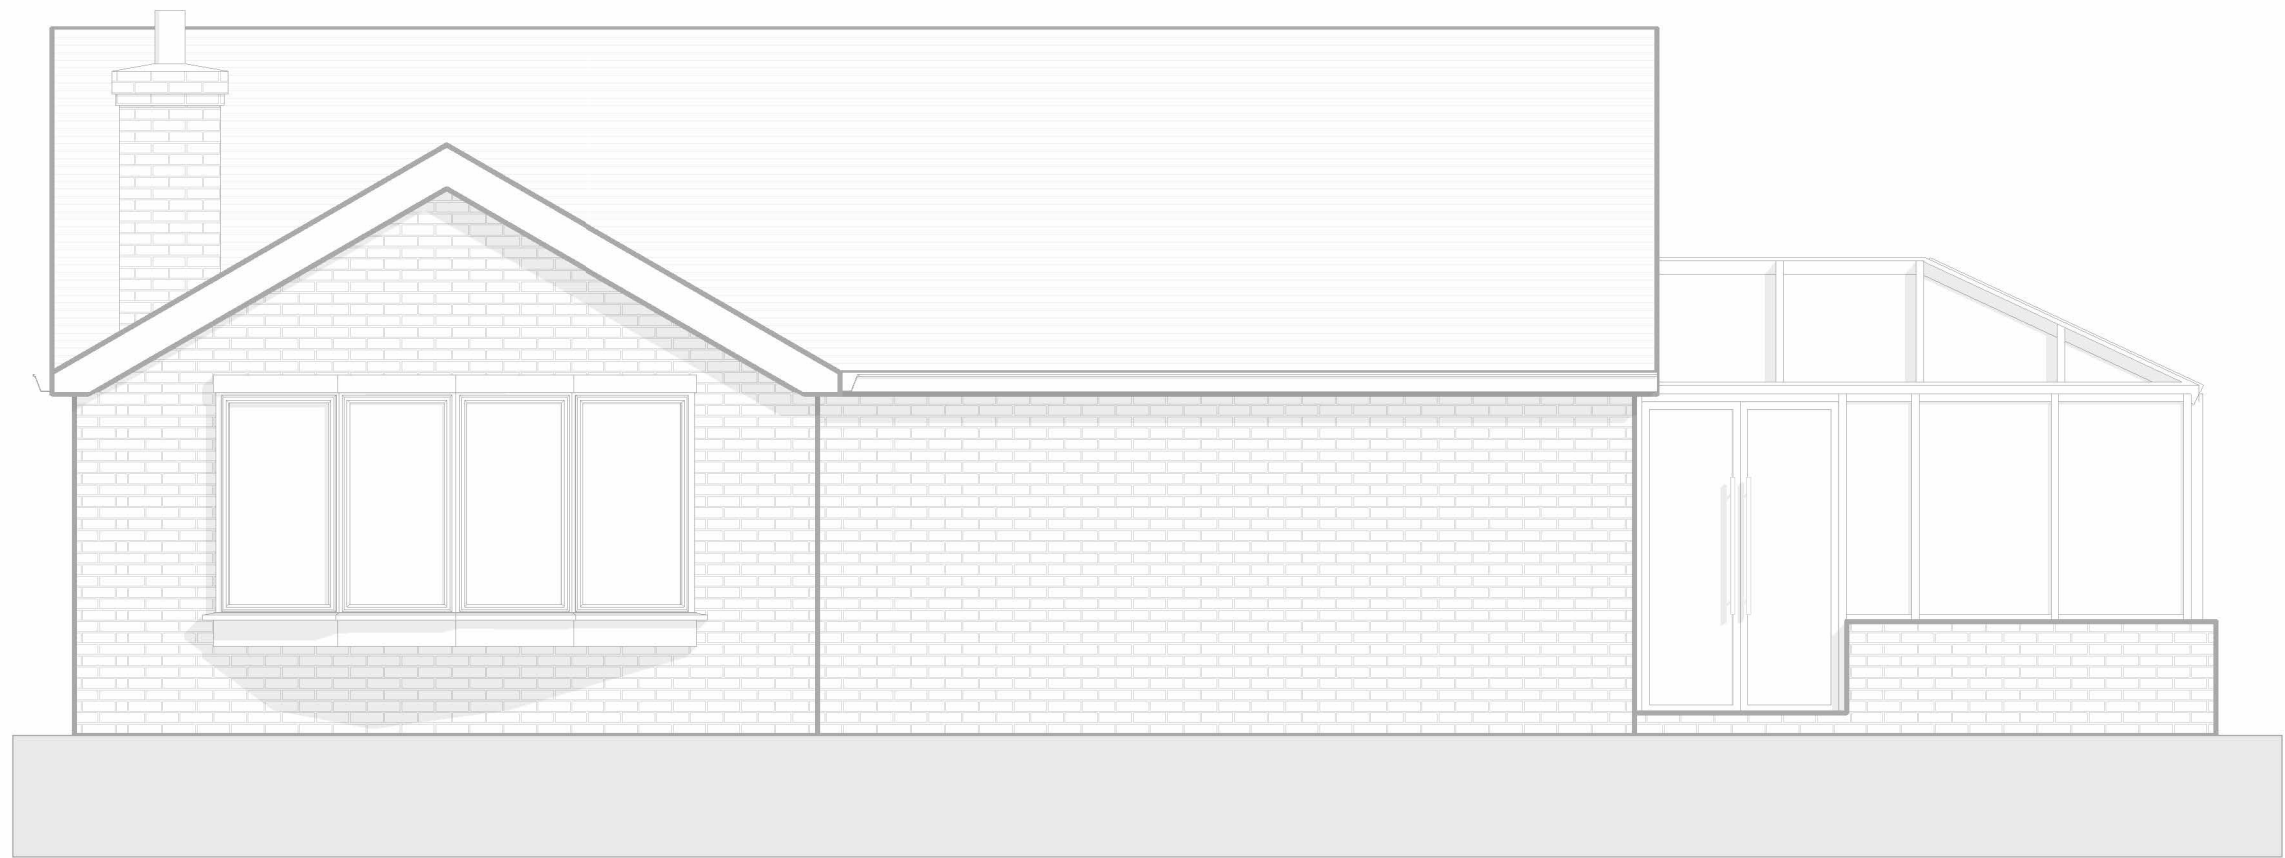


1
200
Existing West Elevation
Scale - 1 : 50



2
200
Existing South Elevation
Scale - 1 : 50




3
200
Existing North Elevation
Scale - 1 : 50

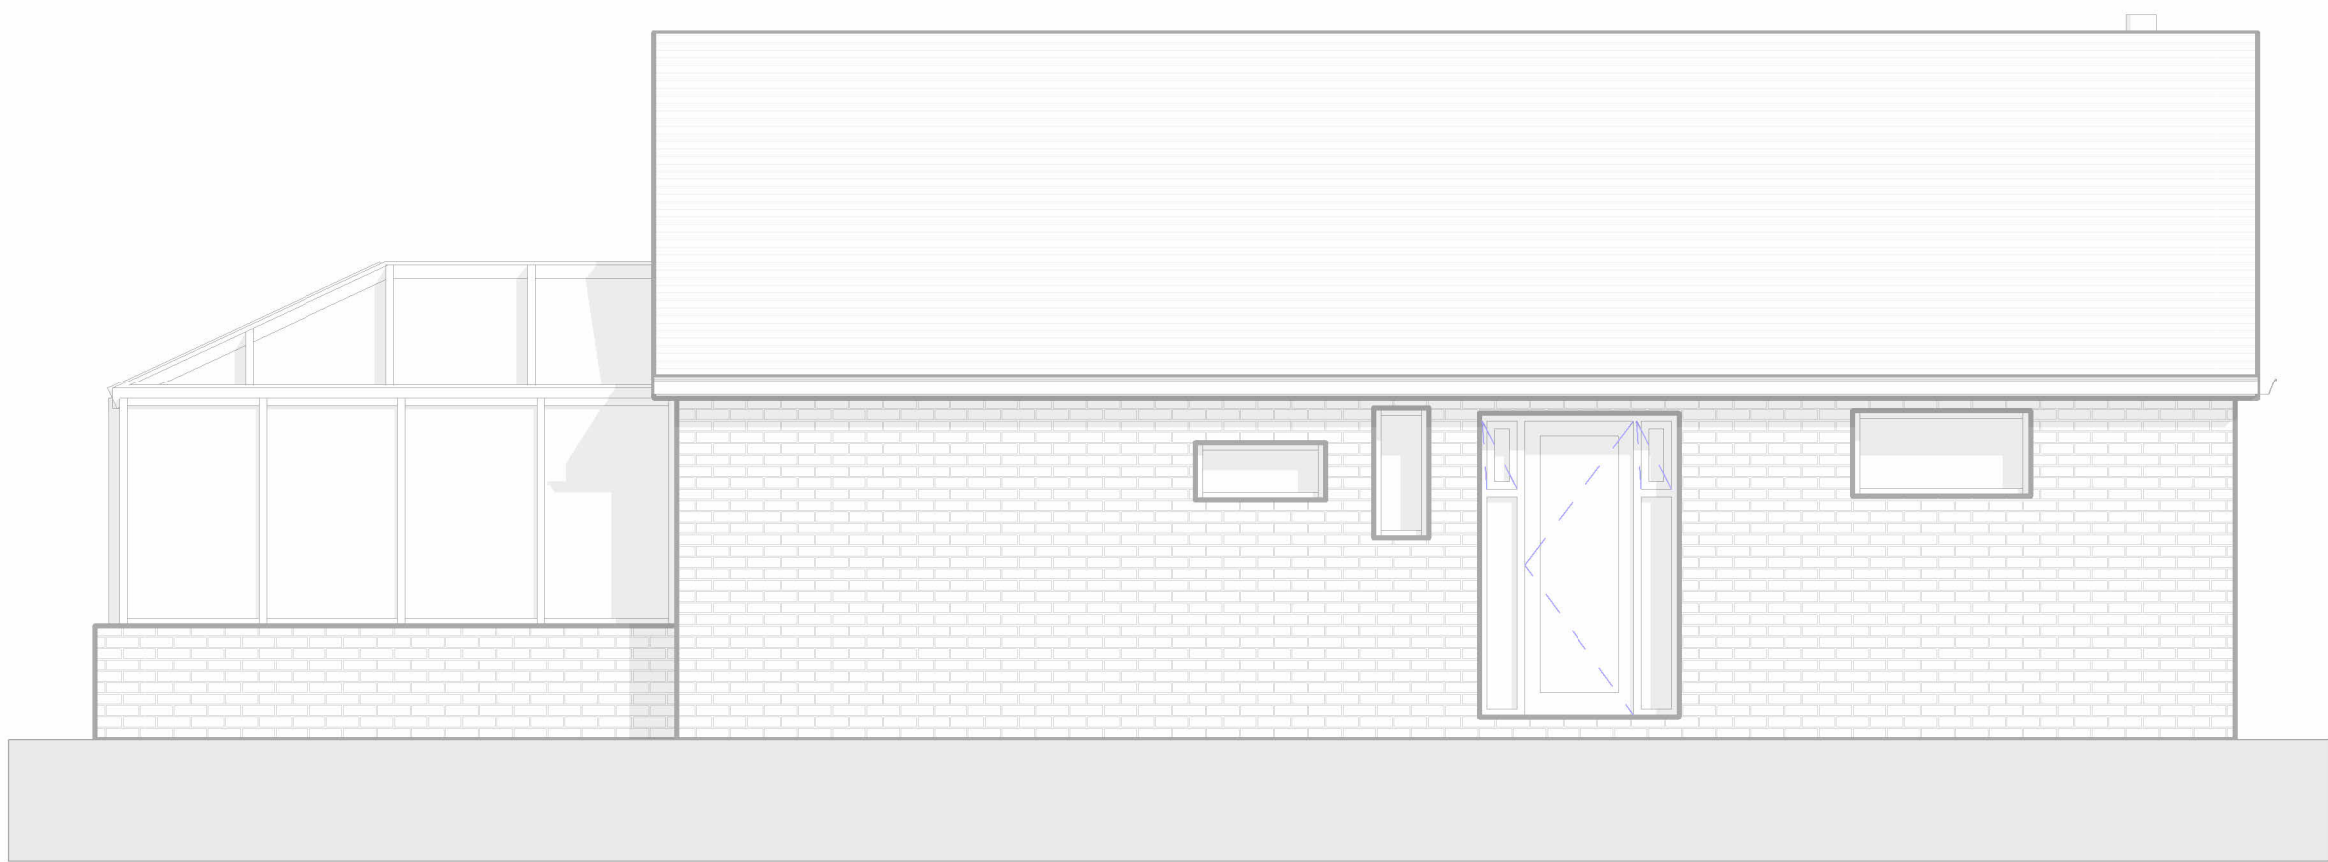

4
200
Exsiting East Elevation
Scale - 1 : 50

Notes:

- All drawings are subject to Planning and Building Control consent.
- The details shown are for design intent purposes only and are subject to further design development with suppliers and sub-contractors
- Proposals subject to consultation and approval from Local Authority Building Control or an Approved Inspector
- All setting out dimensions should be checked on-site prior to construction and any discrepancies and/or omissions should be reported to the Architect immediately
- Drawing survey carried out with laser measure device and subject to minor inaccuracies. Contractor to confirm dimensions on site prior to commencement of works. This survey was non-invasive and taken from ground level. External heights shown indicatively. Internal wall, floor, and roof build-ups shown indicatively. Drawings are for planning purposes only and subject to building control and other statutory approvals. No access was available to the loft space at time of survey
- Adjacent Properties and boundaries are shown for illustrative purposes only and have not been surveyed unless otherwise stated. All areas shown are approximate and should be verified before forming the basis of a decision. Do not scale other than for Planning purposes. All dimensions must be checked by the contractor before commencing work on site. No deviation from this drawing will be permitted without prior written consent of the architect. The copyright of this drawing remains with ArchGold Design and may not be reproduced in any form without prior written consent

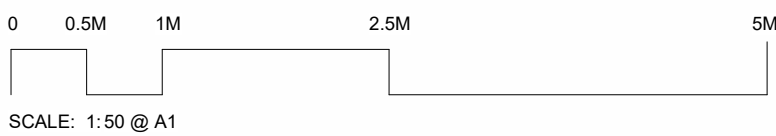

Rev. | Date | Details

| Drawn | Chkd

Issued for:

PLANNING

Project/Client:

9 Poulsen Close,
Warminster
BA12 9QD

Project No:

25006

Scale:

1 : 50 @ A1

Drawing:

Existing Elevations

Dwg No:

200

Rev:

T: 07479172827 JanJawaDesigns@gmail.com

JDI JANJAWA DESIGNS