






key:-	
ch	ceiling height
Fl	Floor level relative to external survey
h	head height from floor
in	inversion heater
min	minimum height from floor
max	maximum height from floor
s	sill height from floor
u/s	height to underside

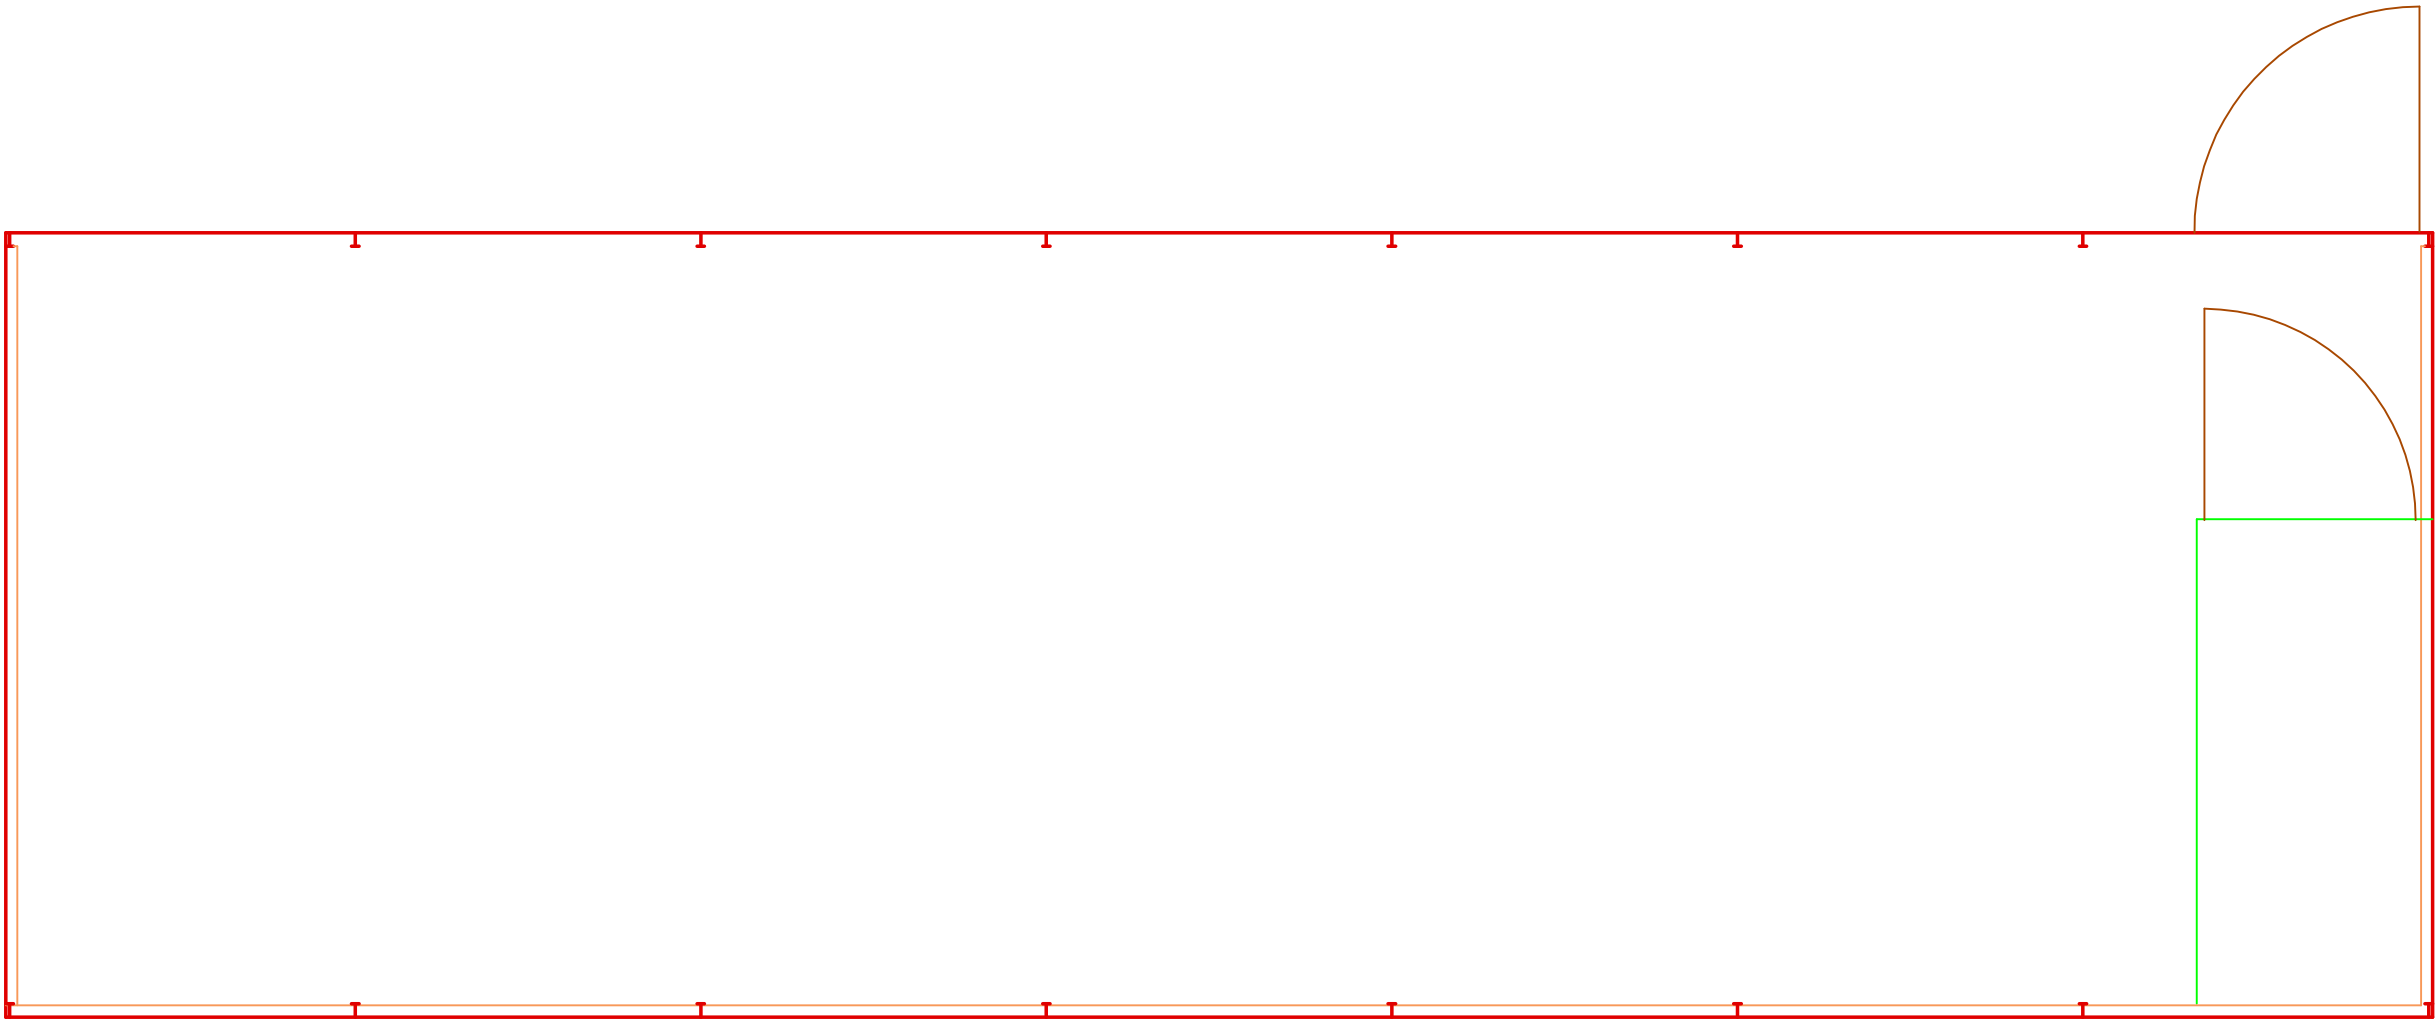


GROUND FLOOR PLAN
BUILDING 08

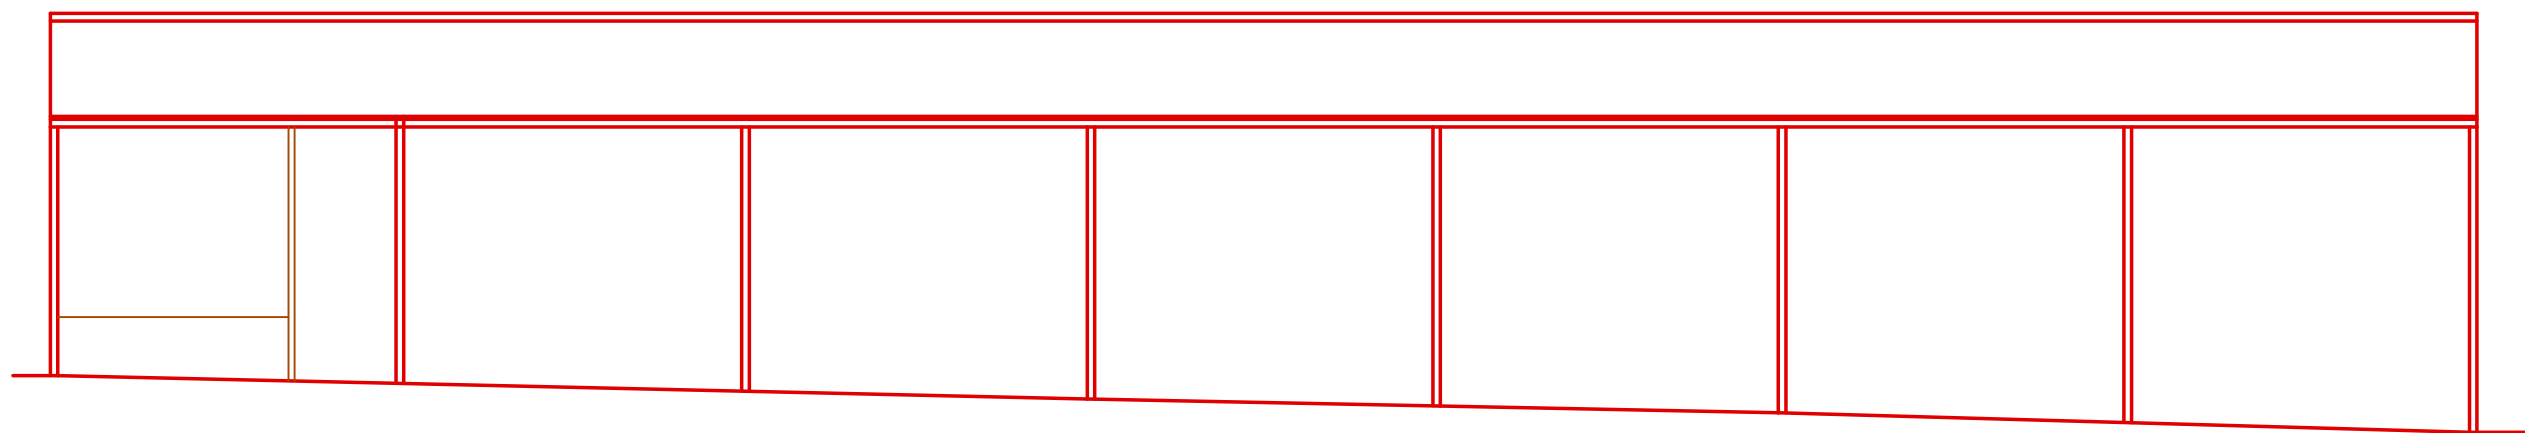


116.0m DATUM
NORTH ELEVATION
BUILDING 08

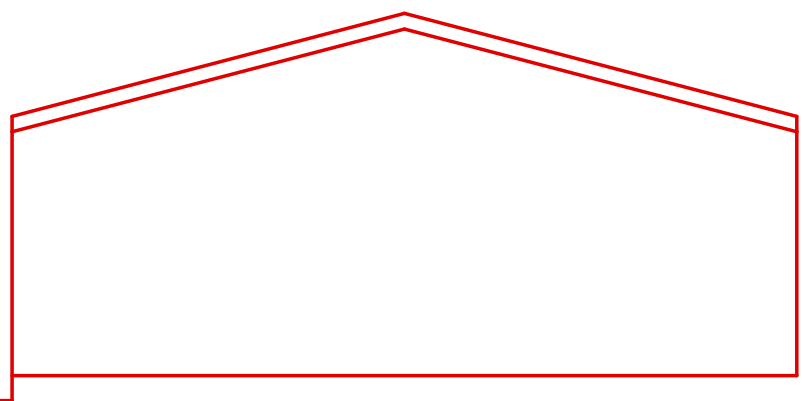


116.0m DATUM
EAST ELEVATION
BUILDING 08

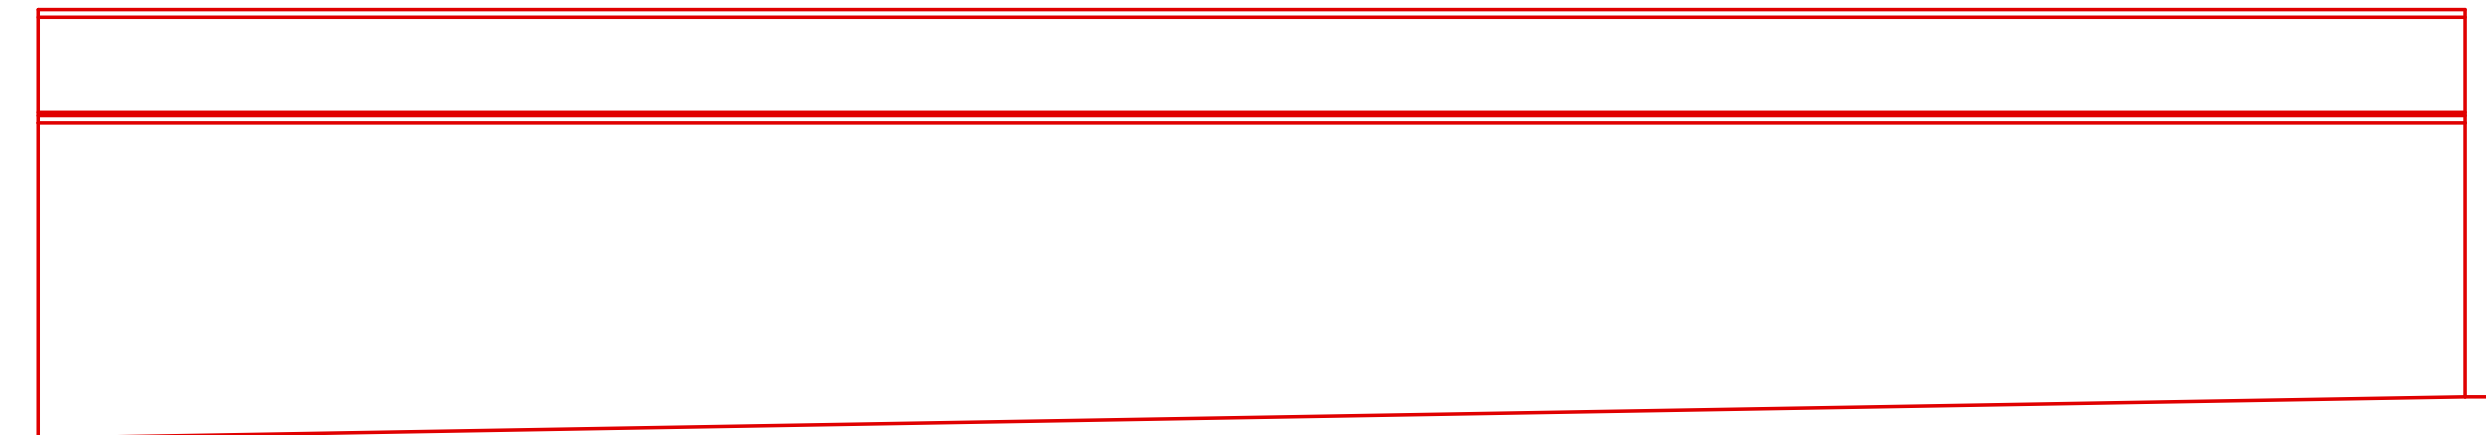


116.0m DATUM
SOUTH ELEVATION
BUILDING 08

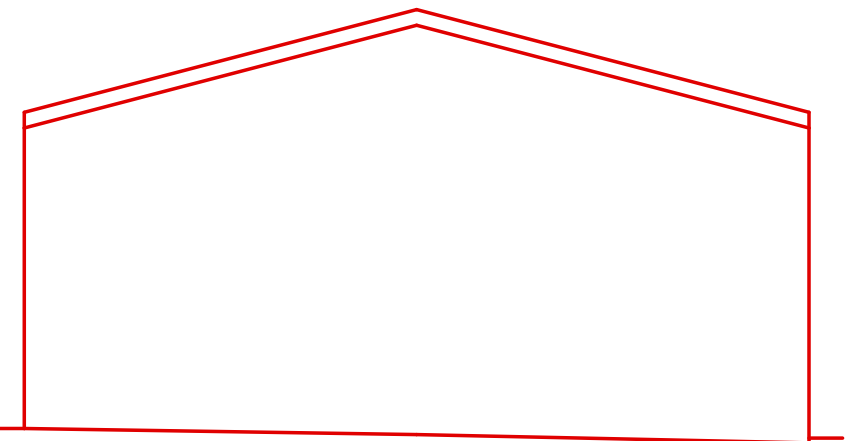


116.0m DATUM
WEST ELEVATION
BUILDING 08

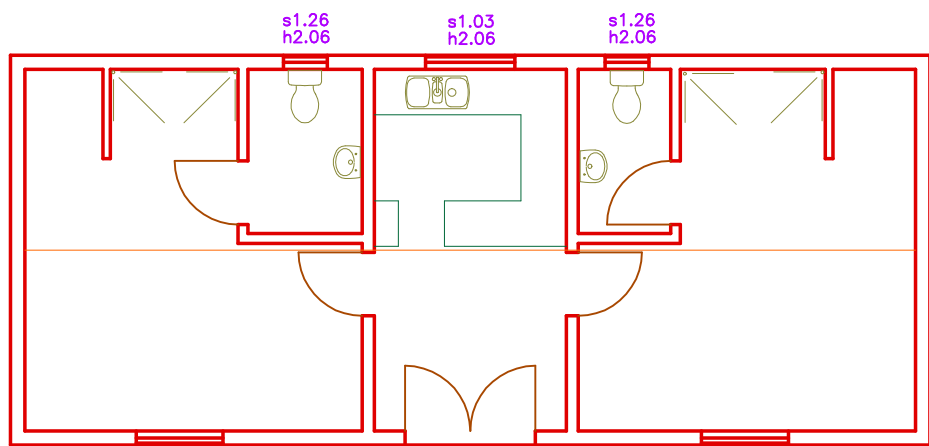


GROUND FLOOR PLAN
BUILDING 10

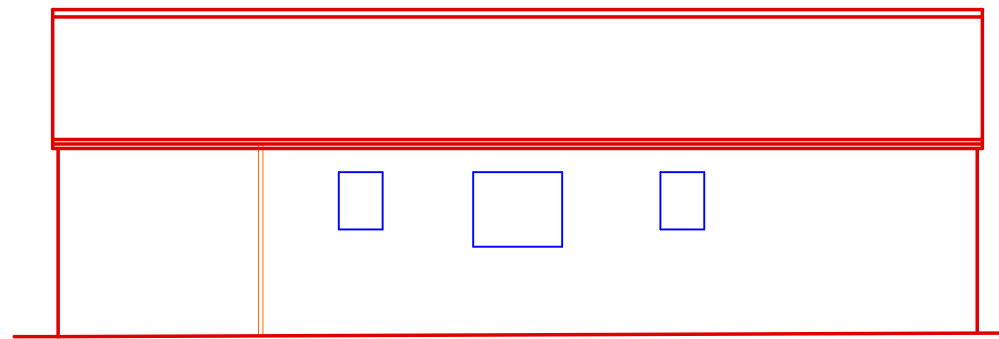


116.0m DATUM
NORTH ELEVATION
BUILDING 10

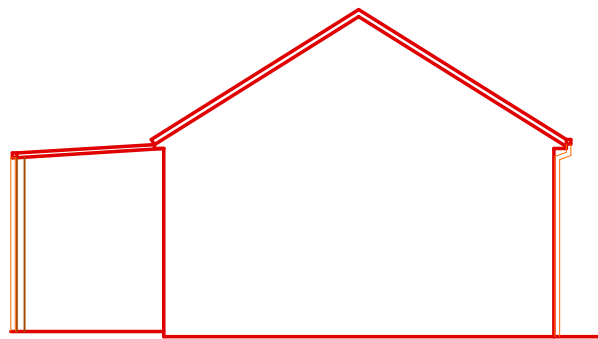


116.0m DATUM
EAST ELEVATION
BUILDING 10

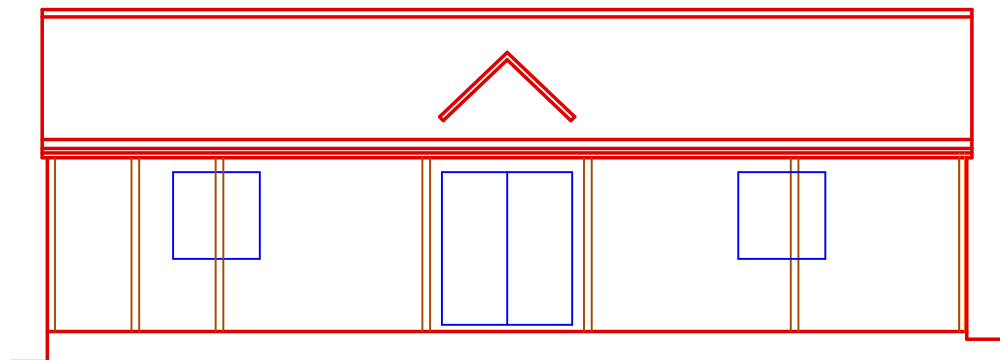

116.0m DATUM
SOUTH ELEVATION
BUILDING 10

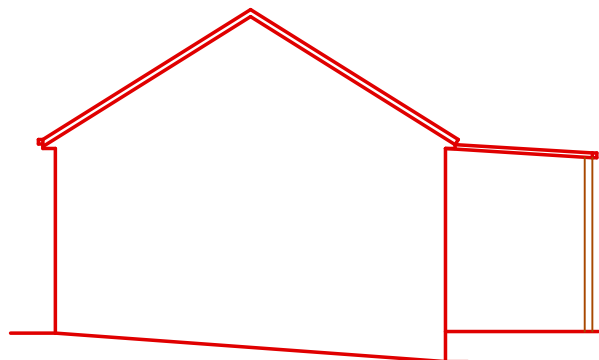

116.0m DATUM
WEST ELEVATION
BUILDING 10

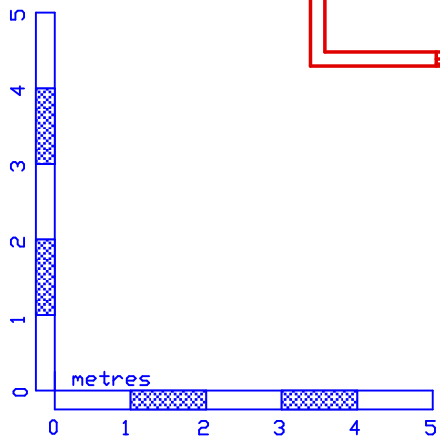

NOTES
LEVELS RELATE TO OS DATUM

ALL DIMENSIONS & LEVELS SHOWN IN METRES
ON SITE DIMENSION ACCURACY IS TAKEN RELATIVE TO
THE PRINTED SCALE AND SHOULD BE CHECKED ON SITE
WHERE OF CRITICAL IMPORTANCE

P STUBBINGTON LAND SURVEYS LTD

NORTH WINDS
LOWER LANE
BISHOPS WALTHAM
SOUTHAMPTON
HAMPSHIRE
SO32 2AR

TEL : 023 8060 1876

MOBILE: -

EMAIL: -
PAUL@PSLANDSURVEYS.COM

CLIENT: - CALIBRE HOMES SW LTD

CONTRACT: - GOATACRE FARM
GOATACRE
SN11 9JA

TITLE: - FLOOR PLANS
& ELEVATIONS

SCALE: - 1: 100 @A1

DRAWING NO. 12004/05

DATE: - AUGUST 2025

SURVEYOR: - NLA/SD