




116.0m DATUM
NORTH ELEVATION
BUILDINGS 01, 02, 03, 04 & 05

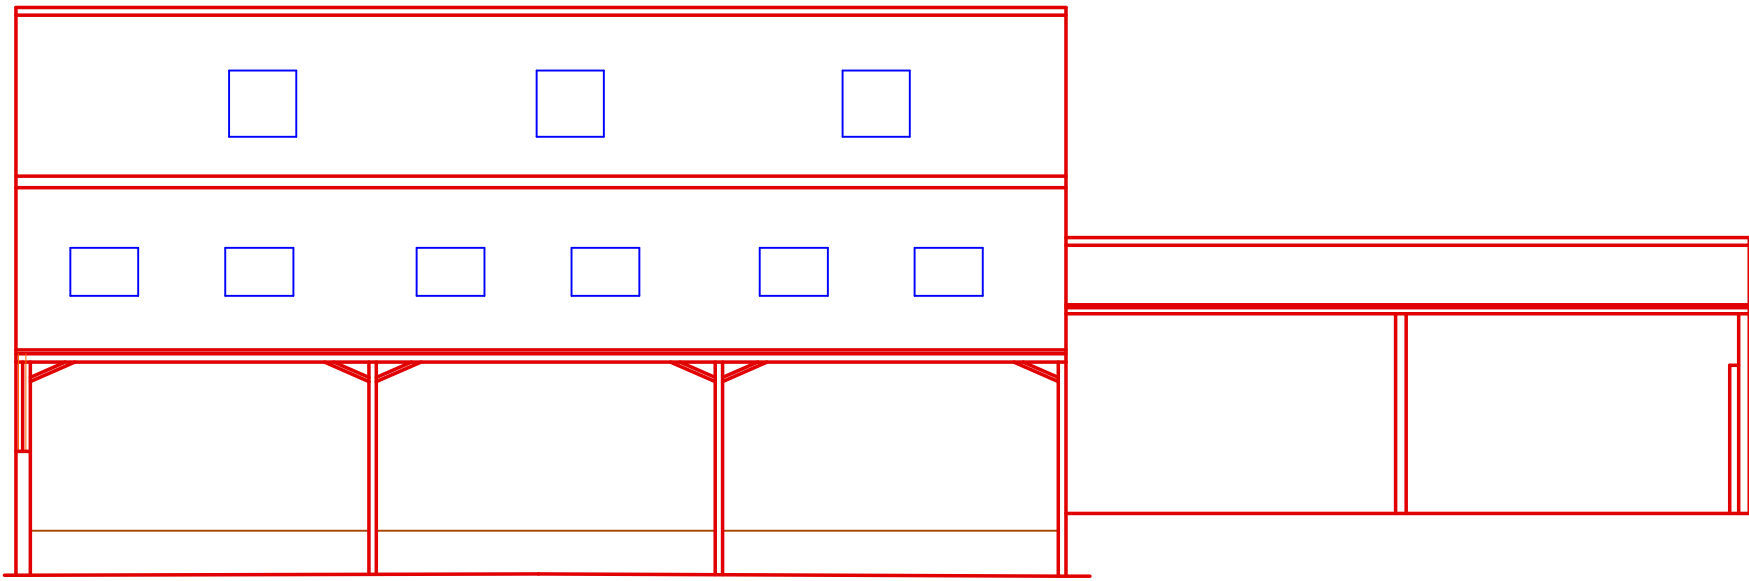


116.0m DATUM
EAST ELEVATION
BUILDINGS 01, 02, 03, 04 & 05

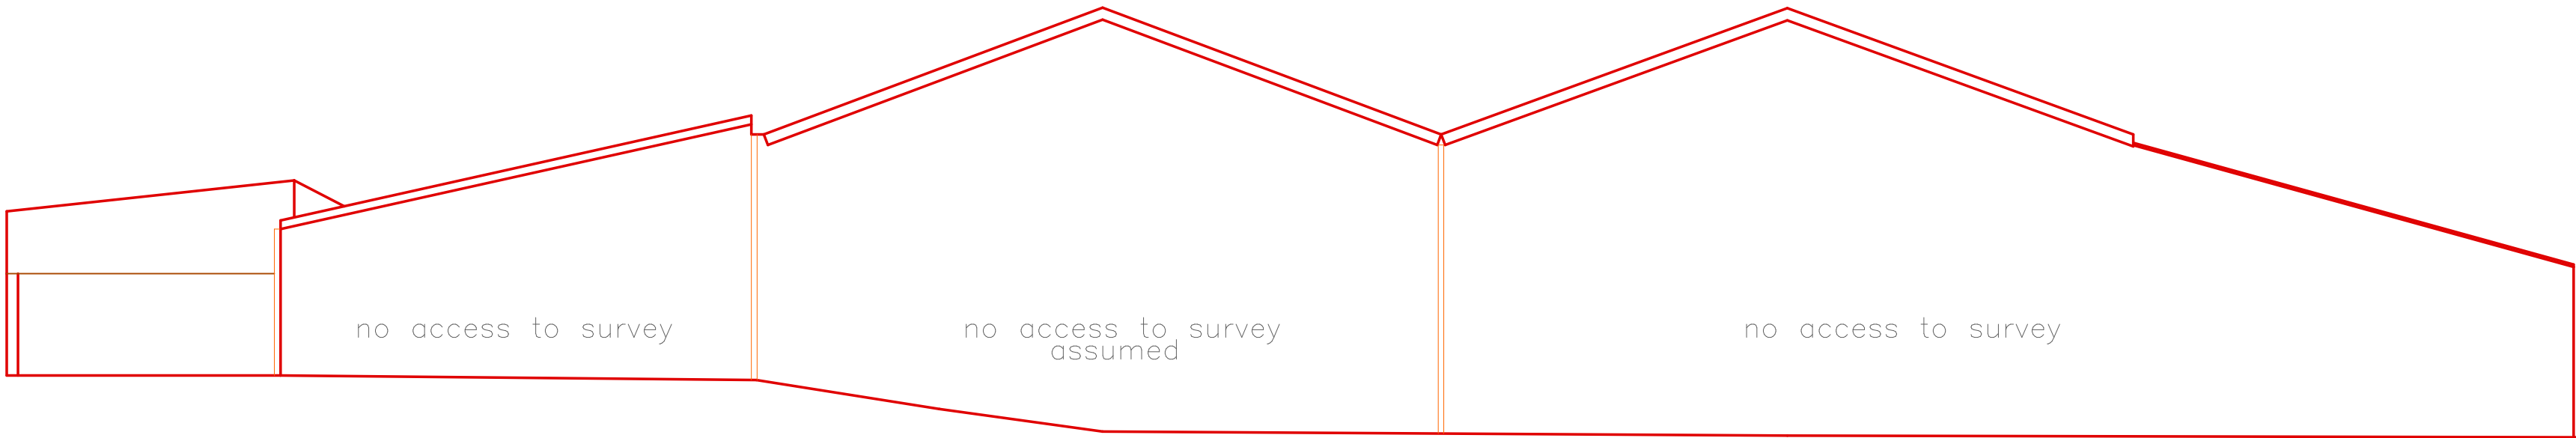

116.0m DATUM
SOUTH ELEVATION
BUILDINGS 01, 02, 03, 04 & 05

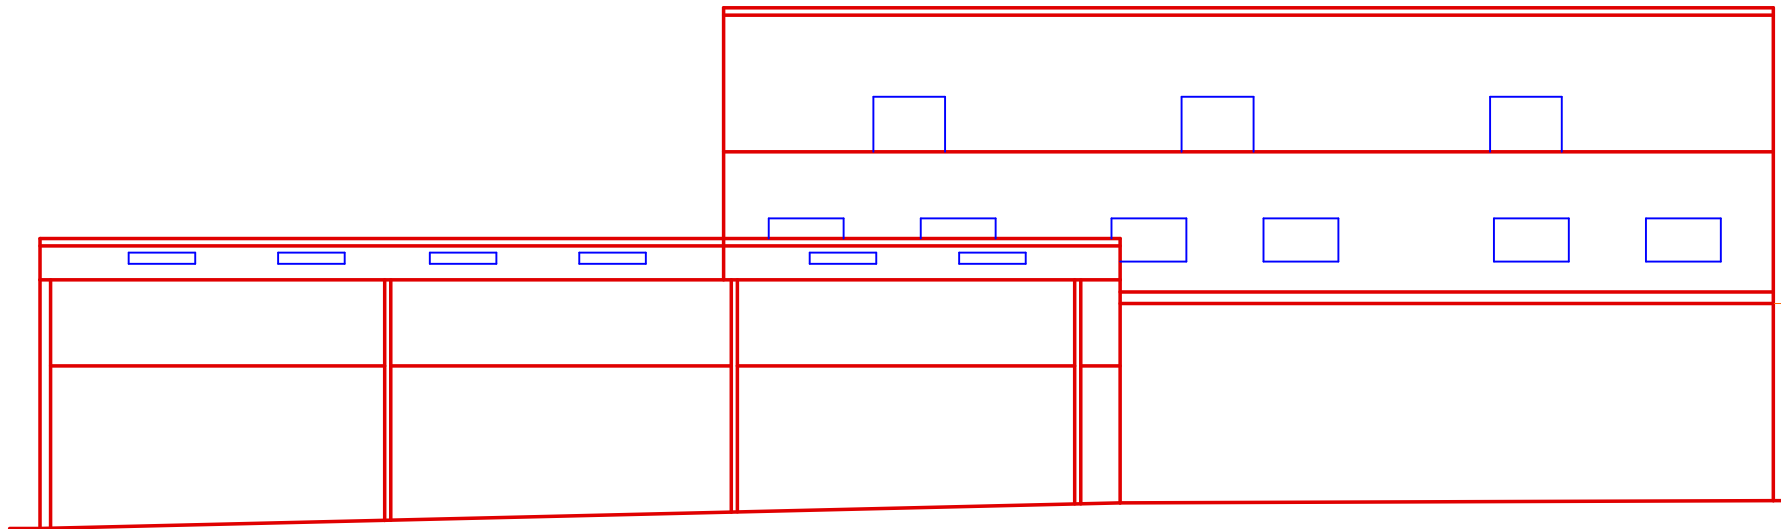

116.0m DATUM
WEST ELEVATION
BUILDINGS 01, 02, 03, 04 & 05

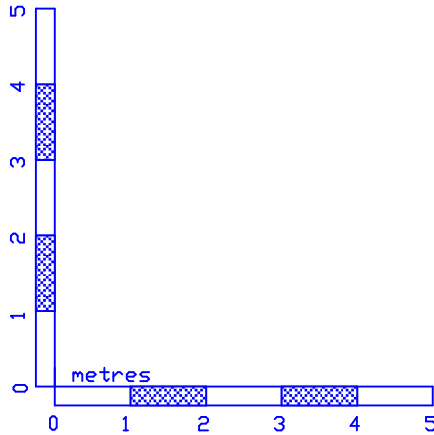

NOTES:
LEVELS RELATE TO OS DATUM

ALL DIMENSIONS & LEVELS SHOWN IN METRES
ON SITE DIMENSION ACCURACY IS TAKEN RELATIVE TO
THE PRINTED SCALE AND SHOULD BE CHECKED ON SITE
WHERE OF CRITICAL IMPORTANCE

P STUBBINGTON LAND SURVEYS LTD	
NORTH WINDS LOWER LANE BISHOPS WALTHAM SOUTHAMPTON HAMPSHIRE SO32 2AR TEL : 023 8060 1876 MOBILE: - [REDACTED] EMAIL: - PAUL@PSLANDSURVEYS.COM	
CLIENT: -	CALIBRE HOMES SW LTD
CONTRACT: -	GOATACRE FARM GOATACRE SN11 9JA ELEVATIONS
TITLE: -	BUILDING 01, 02, 03, 04 & 05
SCALE: -	1:100 @A1
DRAWING NO.	12004/03
DATE: -	AUGUST 2025
SURVEYOR: -	NLA/SD