
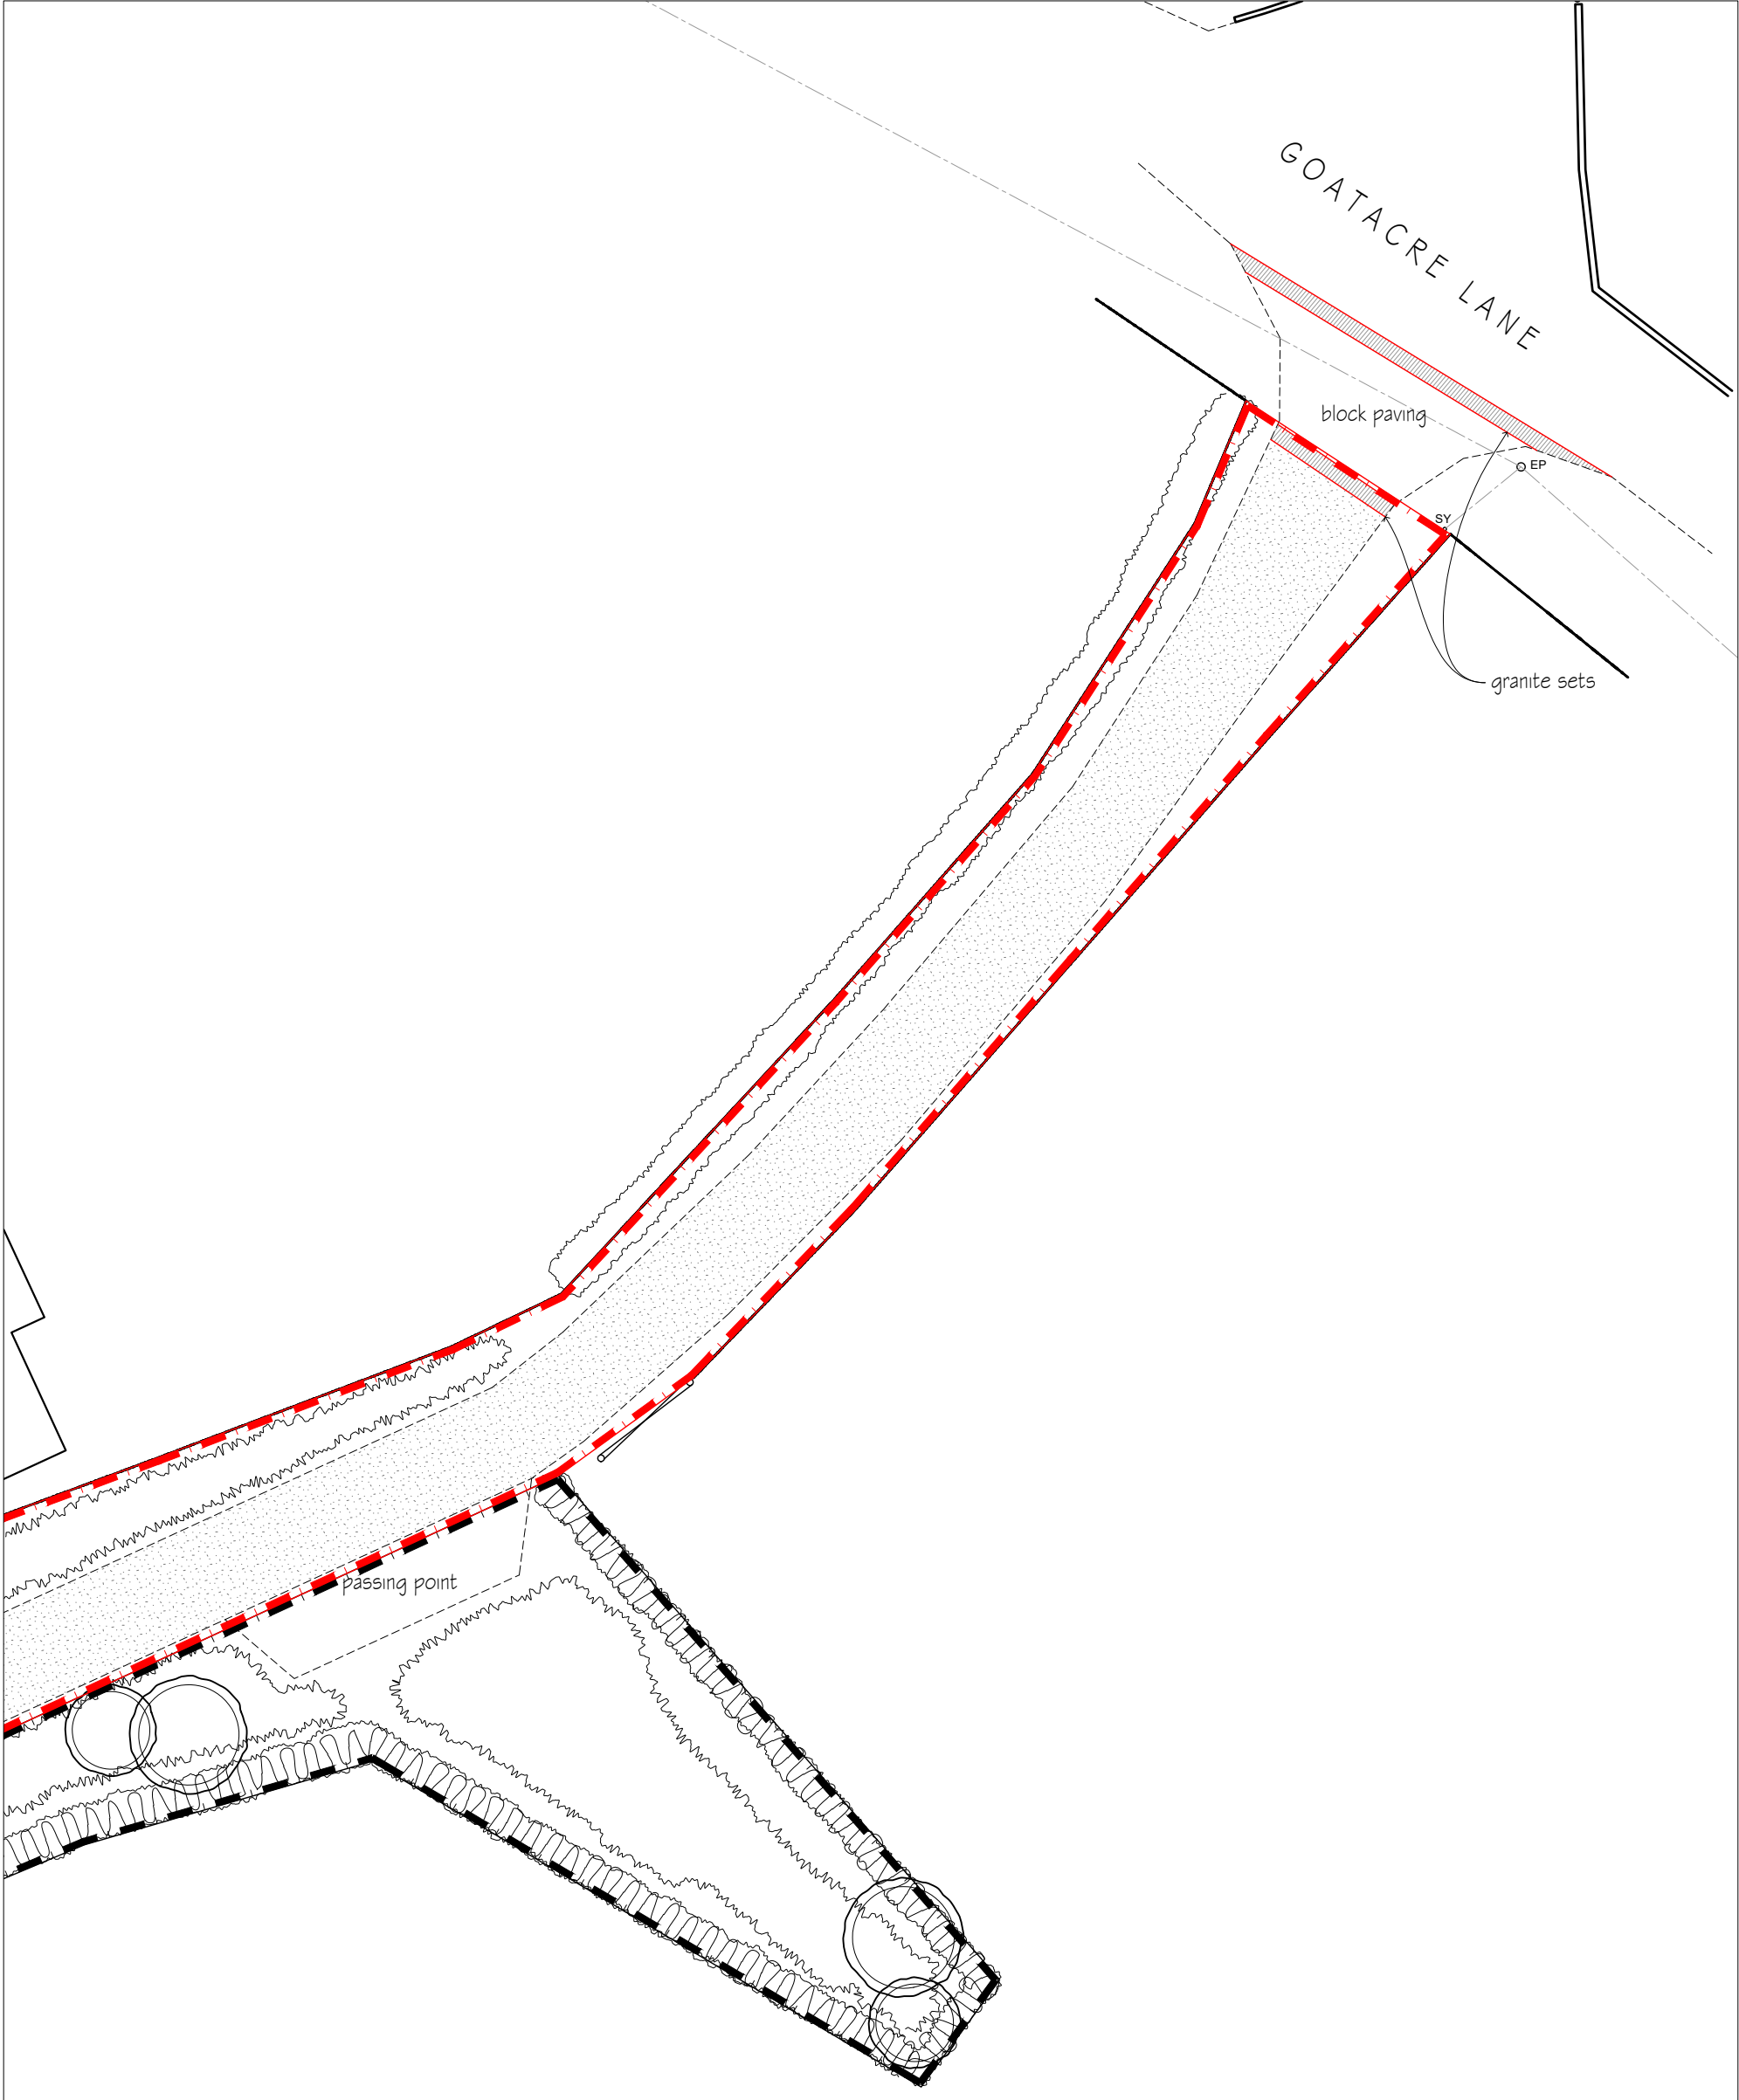


KEY

- New tree
- Existing tree
- Tree to be removed
- Root Protection Area
- New hedge
- New planting
- Temporary ground protection
- Close boarded fence XXm high
- Post and rail fence XXm high
- Brick wall XXm high
- Development Area - 0.47 hectare
- BNG Area - 0.068 hectare

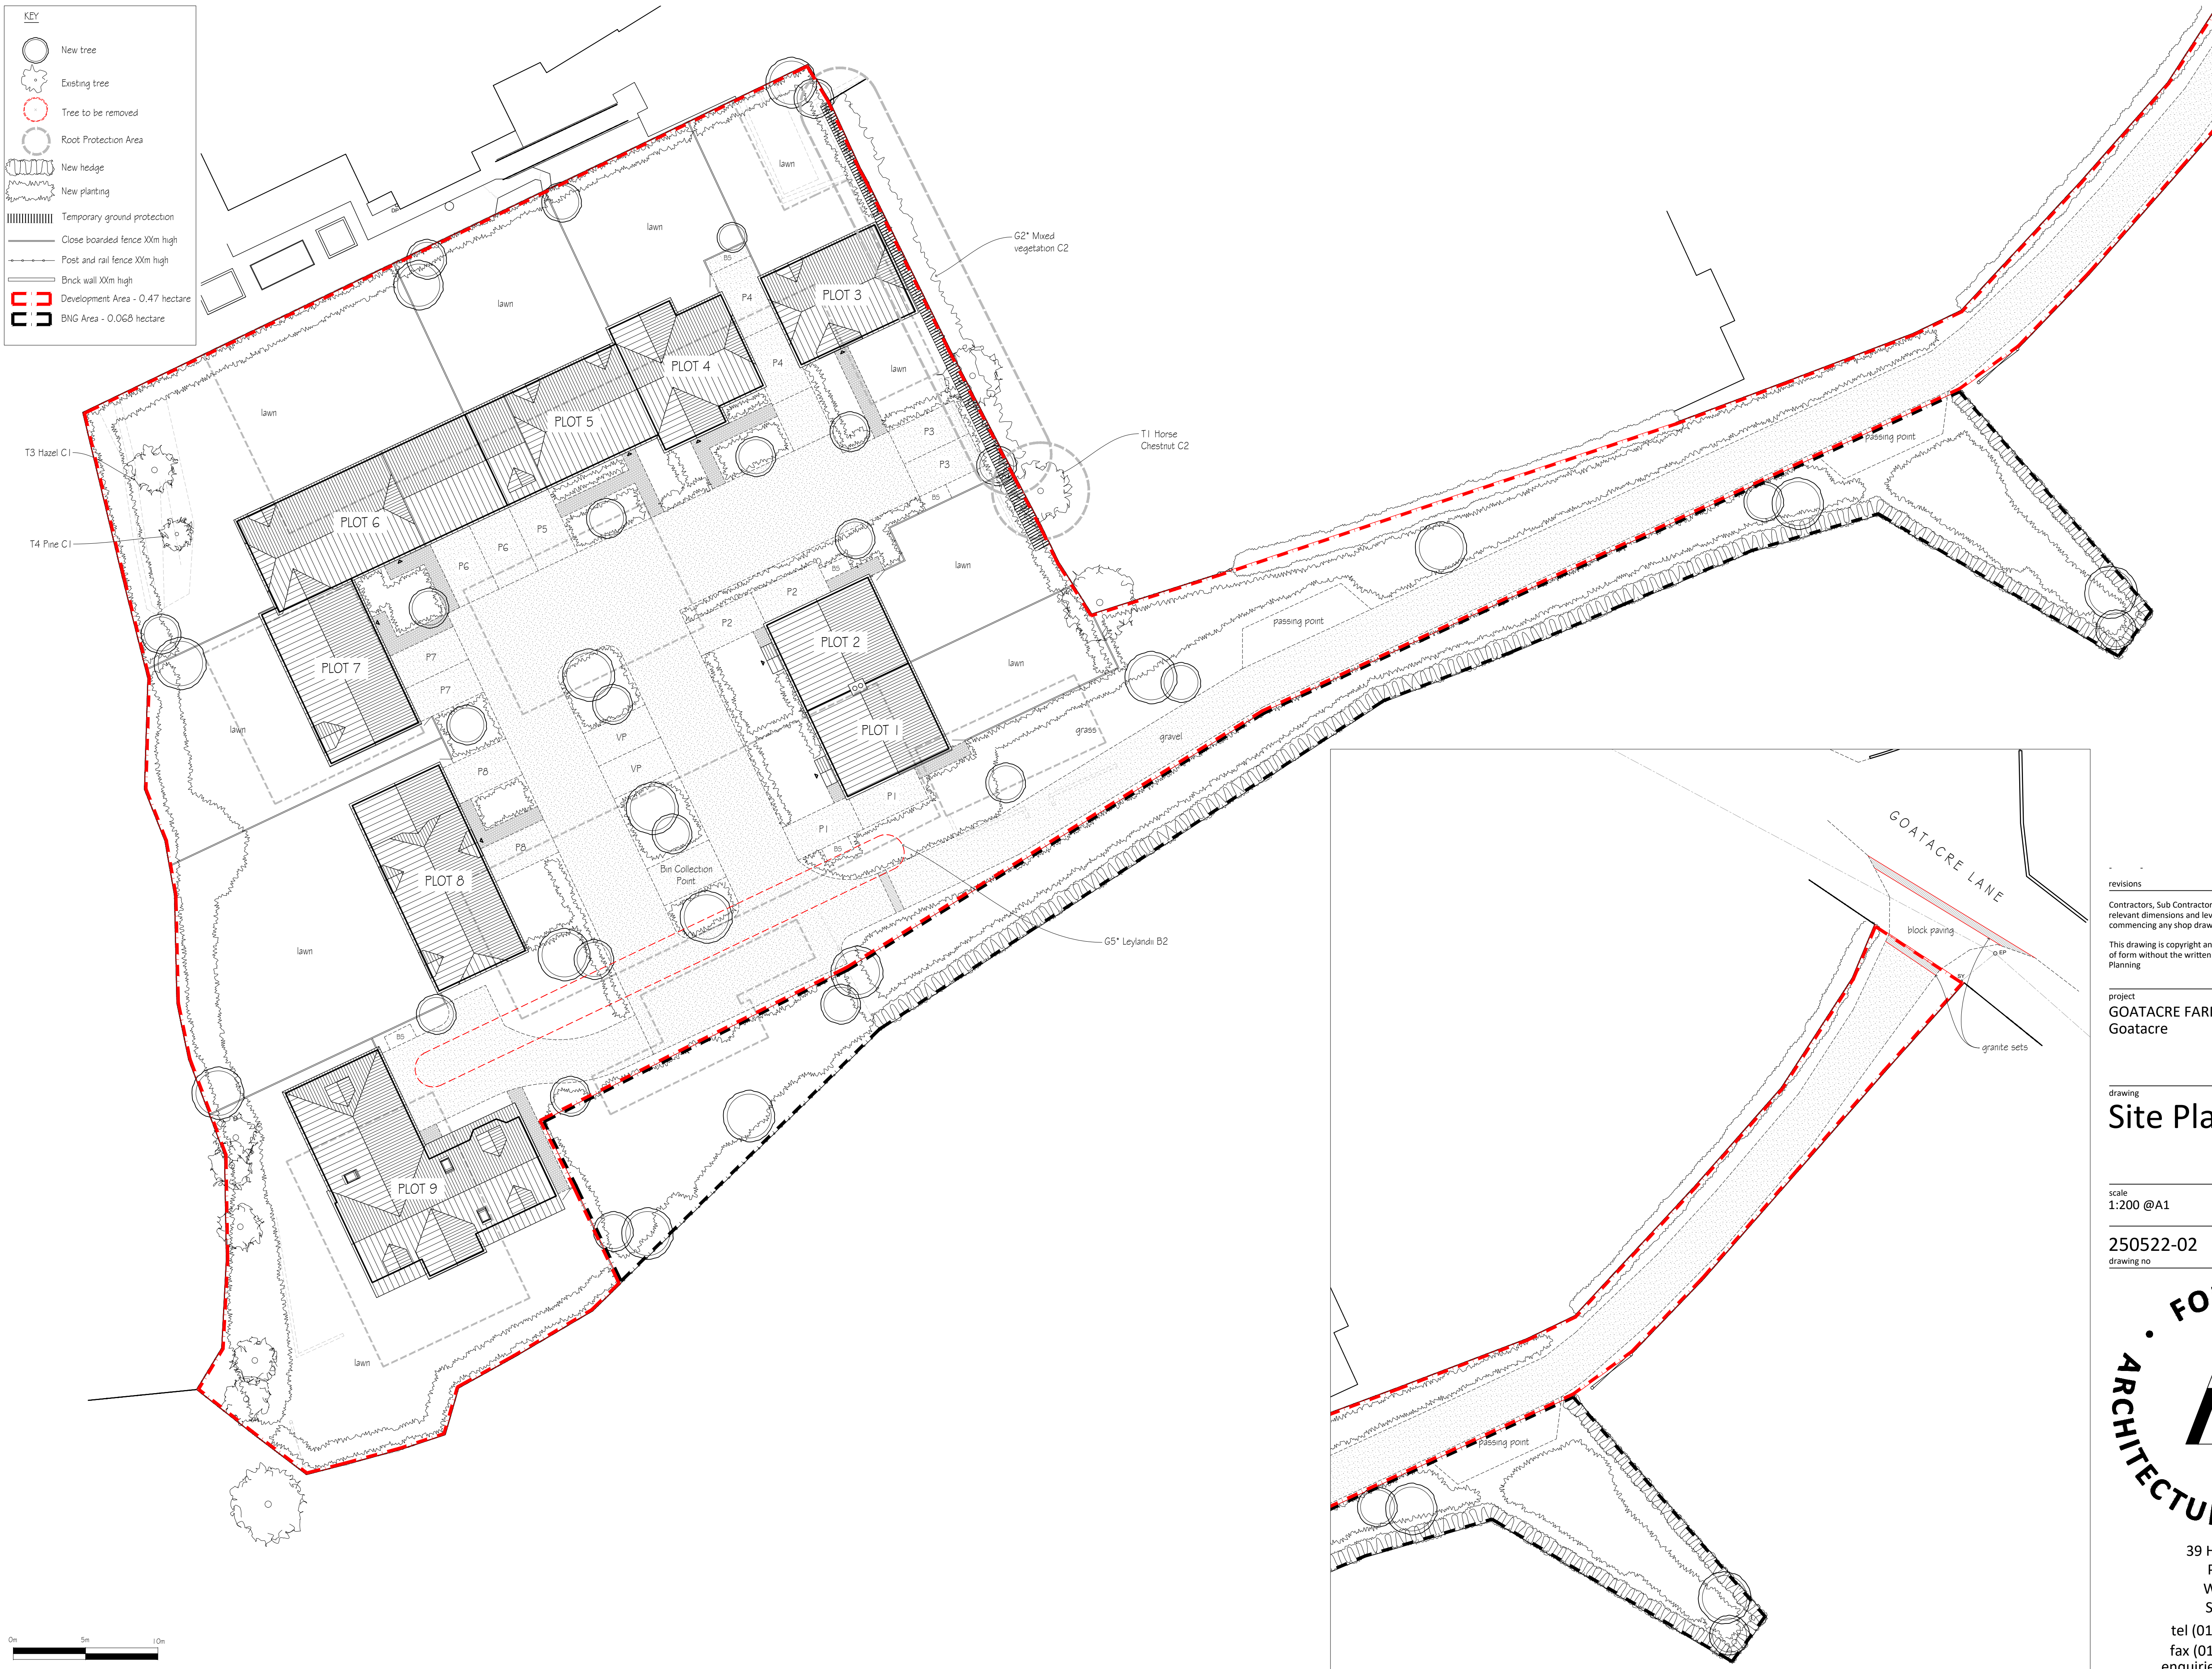

revisions	initial	date
-----------	---------	------

Contractors, Sub Contractors and Suppliers are to check all relevant dimensions and levels of site and buildings before commencing any shop drawings or building work.

This drawing is copyright and may not be reproduced in any part of form without the written consent of Fowler Architecture and Planning

project
GOATACRE FARM
Goatacre

drawing
Site Plan

scale
1:200 @A1


drawn by
BL

date
August 2025

250522-02

drawing no

rev

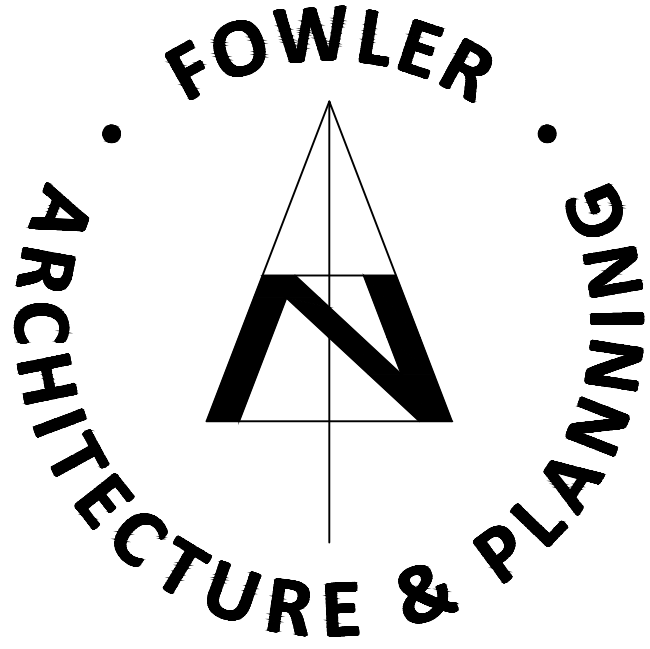

39 High Street
Pewsey
Wiltshire
SN9 5AF

tel (01672) 569444
fax (01672) 569488
enquiries@faap.co.uk