




key:-	
ch	ceiling height
fl	Floor level relative to external survey
h	head height from floor
in	inversion heater
min	minimum height from floor
max	maximum height from floor
s	sill height from floor
u/s	height to underside

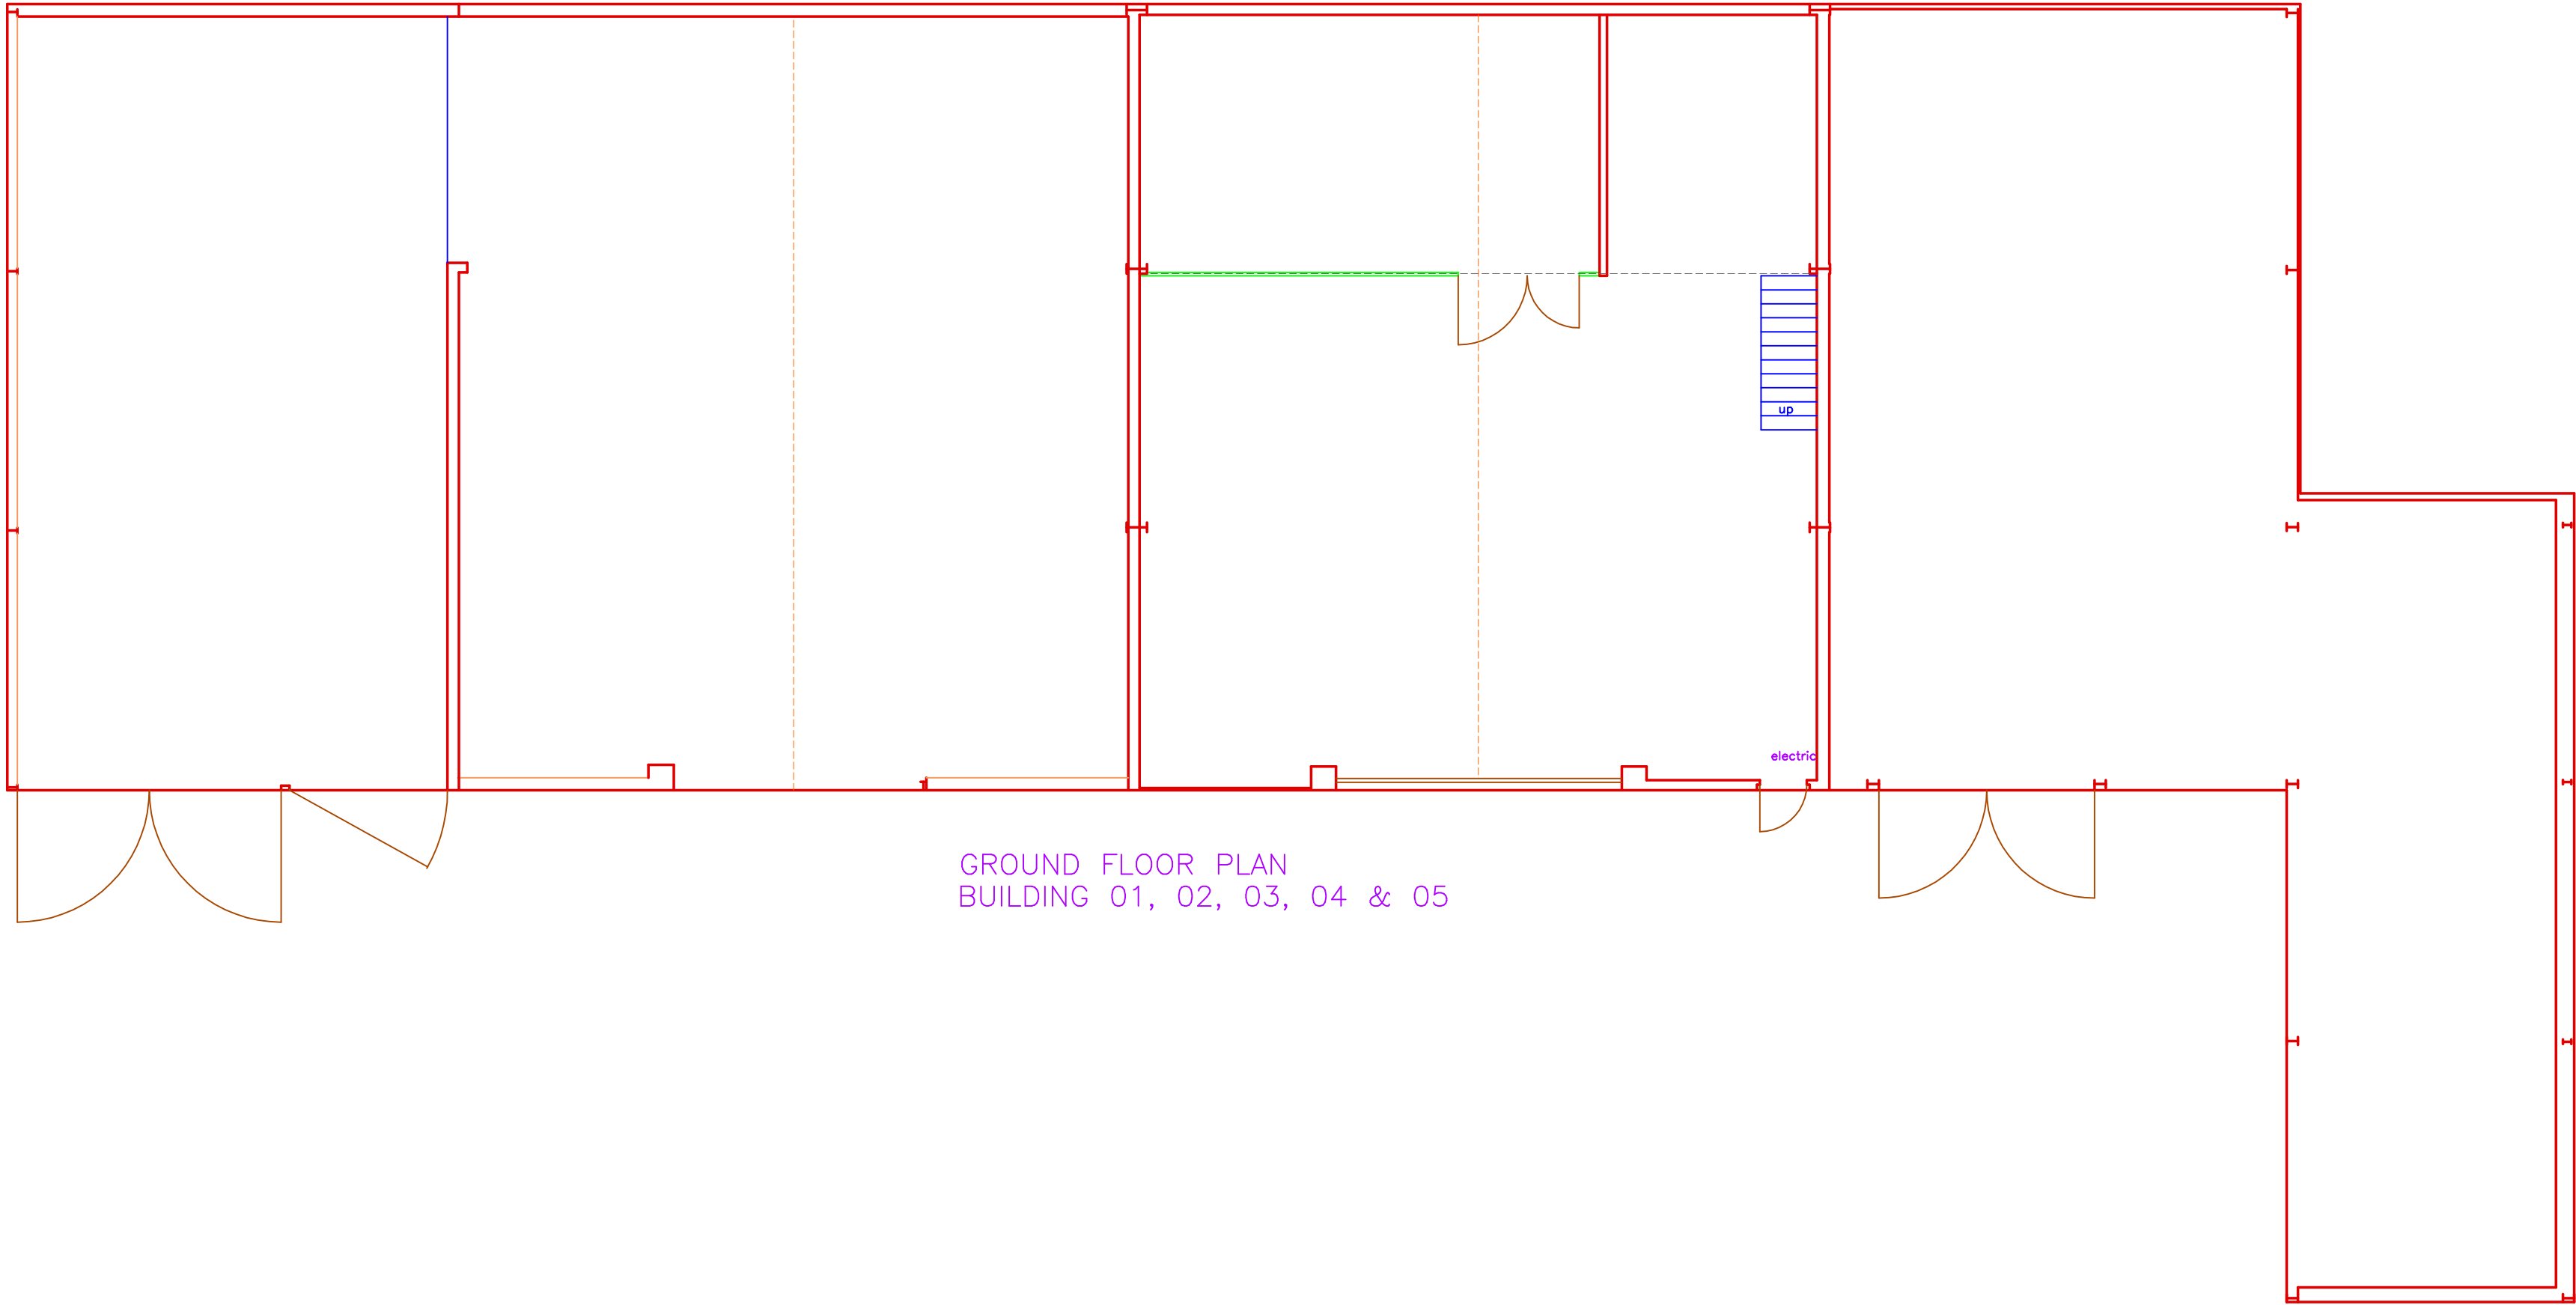

GROUND FLOOR PLAN
BUILDING 01, 02, 03, 04 & 05

NOTES
LEVELS RELATE TO OS DATUM

ALL DIMENSIONS & LEVELS SHOWN IN METRES
ON SITE DIMENSION ACCURACY IS TAKEN RELATIVE TO
THE PRINTED SCALE AND SHOULD BE CHECKED ON SITE
WHERE OF CRITICAL IMPORTANCE

P STUBBINGTON LAND SURVEYS LTD	
NORTH WINDS LOWER LANE BISHOPS WALTHAM SOUTHAMPTON HAMPSHIRE SO32 2AR TEL : 023 8060 1876 MOBILE: - [REDACTED] EMAIL: - PAUL@PSLANDSURVEYS.COM	
CLIENT: -	CALIBRE HOMES SW LTD
CONTRACT: -	GOATACRE FARM GOATACRE SN11 9JA GROUND FLOOR PLAN
TITLE: -	BUILDING 01, 02, 03, 04 & 05
SCALE: -	1: 100 @A1
DRAWING NO.	12004/02
DATE: -	AUGUST 2025
SURVEYOR: -	NLA/SD

