



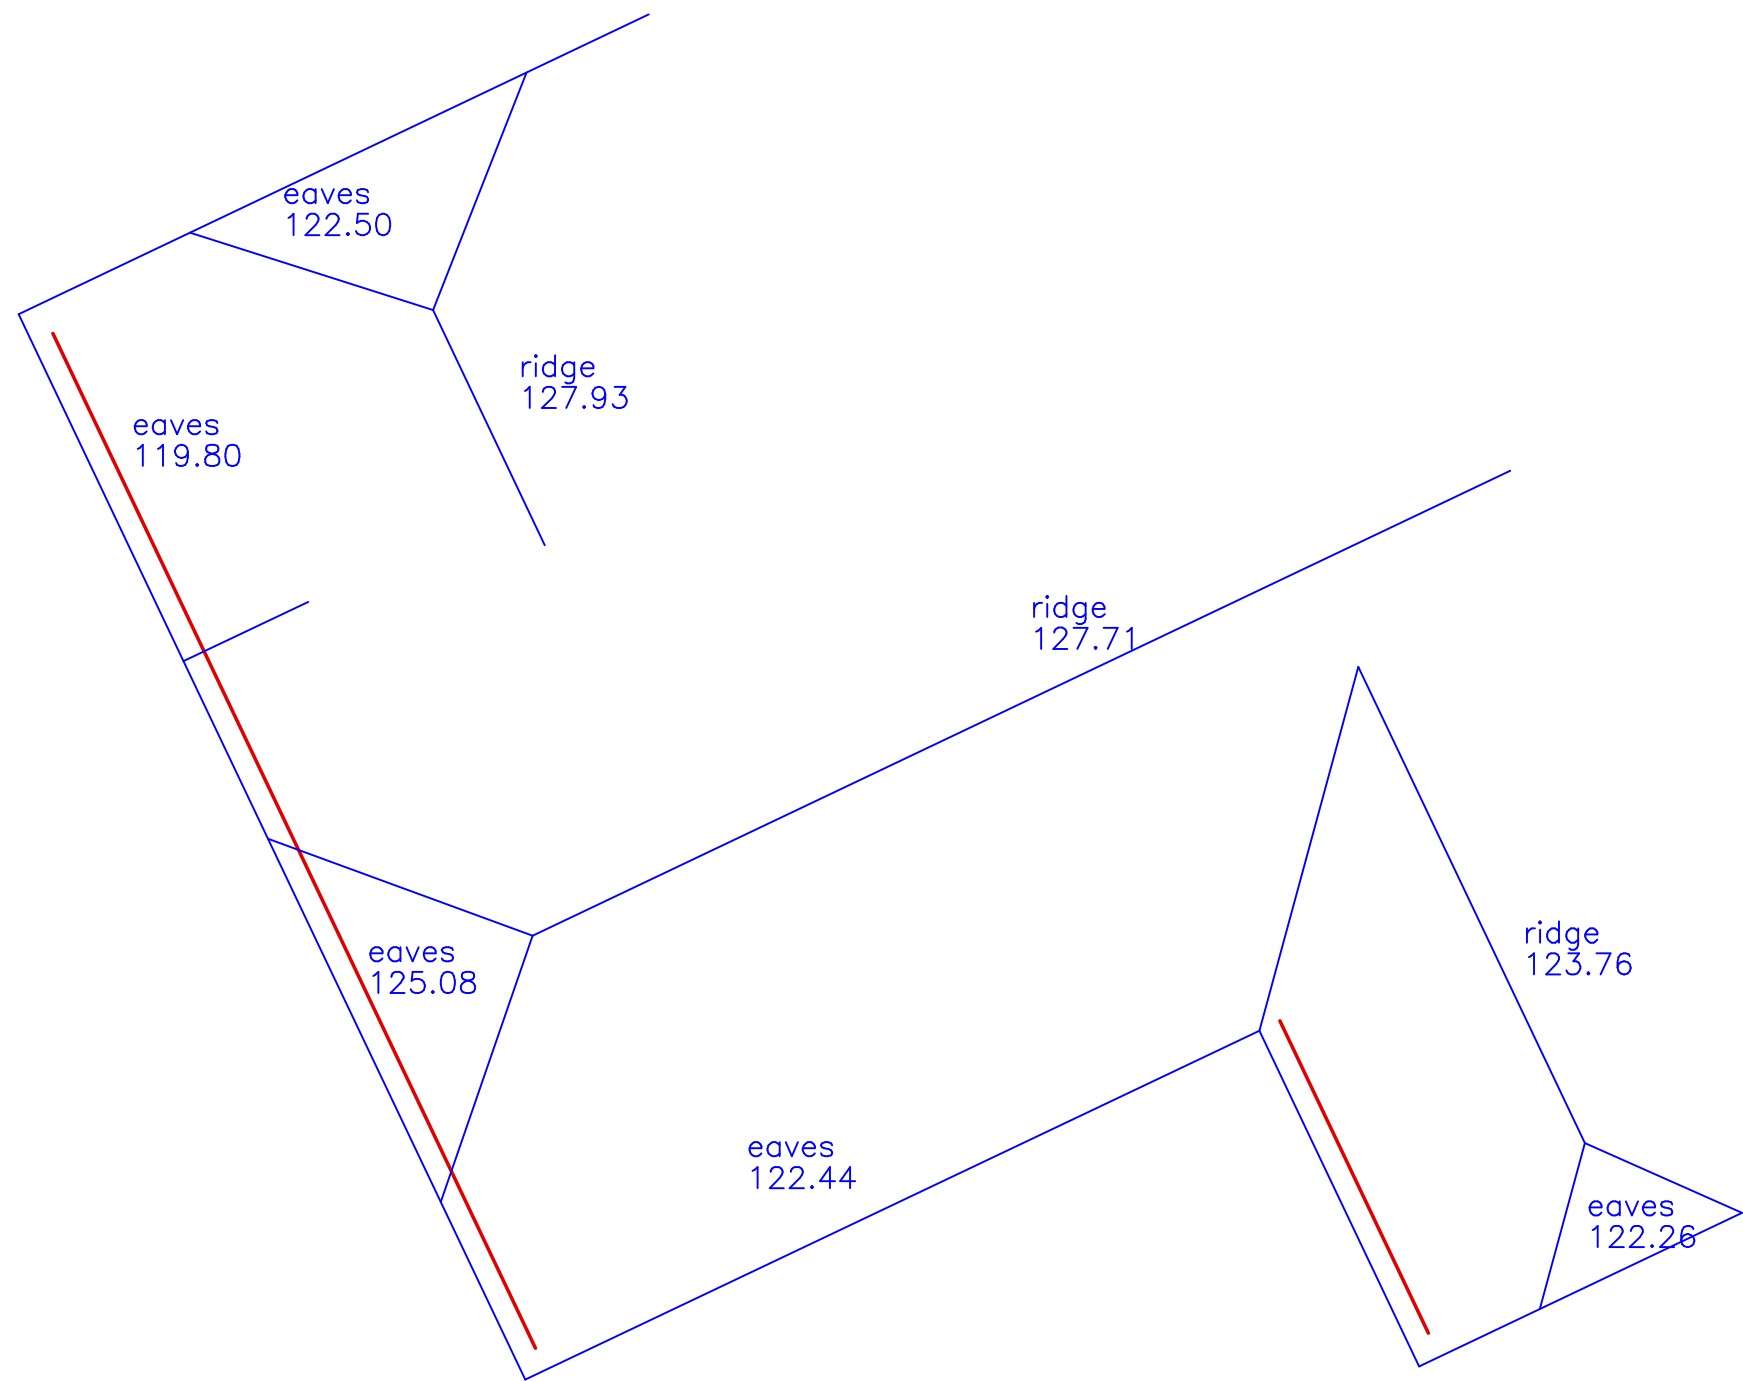

NOTES:
LEVELS RELATE TO OS DATUM
ALL DIMENSIONS & LEVELS SHOWN IN METRES
ON SITE DIMENSION ACCURACY IS TAKEN RELATIVE TO
THE PRINTED SCALE AND SHOULD BE CHECKED ON SITE
WHERE OF CRITICAL IMPORTANCE

P STUBBINGTON LAND SURVEYS LTD	
NORTH WINDS LOWER LANE BISHOPS WALTHAM SOUTHAMPTON HAMPSHIRE SO32 2AR TEL : 023 8060 1876 MOBILE: - [REDACTED] EMAIL: - PAUL@PSLANDSURVEYS.COM	
CLIENT: -	CALIBRE HOMES SW LTD
CONTRACT: -	GOATACRE FARM GOATACRE SN11 9JA
TITLE: -	PARTIAL ROOF PLAN GOATACRE CARE HOME
SCALE: -	1: 100 @A1
DRAWING NO.	12004/01
DATE: -	AUGUST 2025
SURVEYOR: -	SD

 