


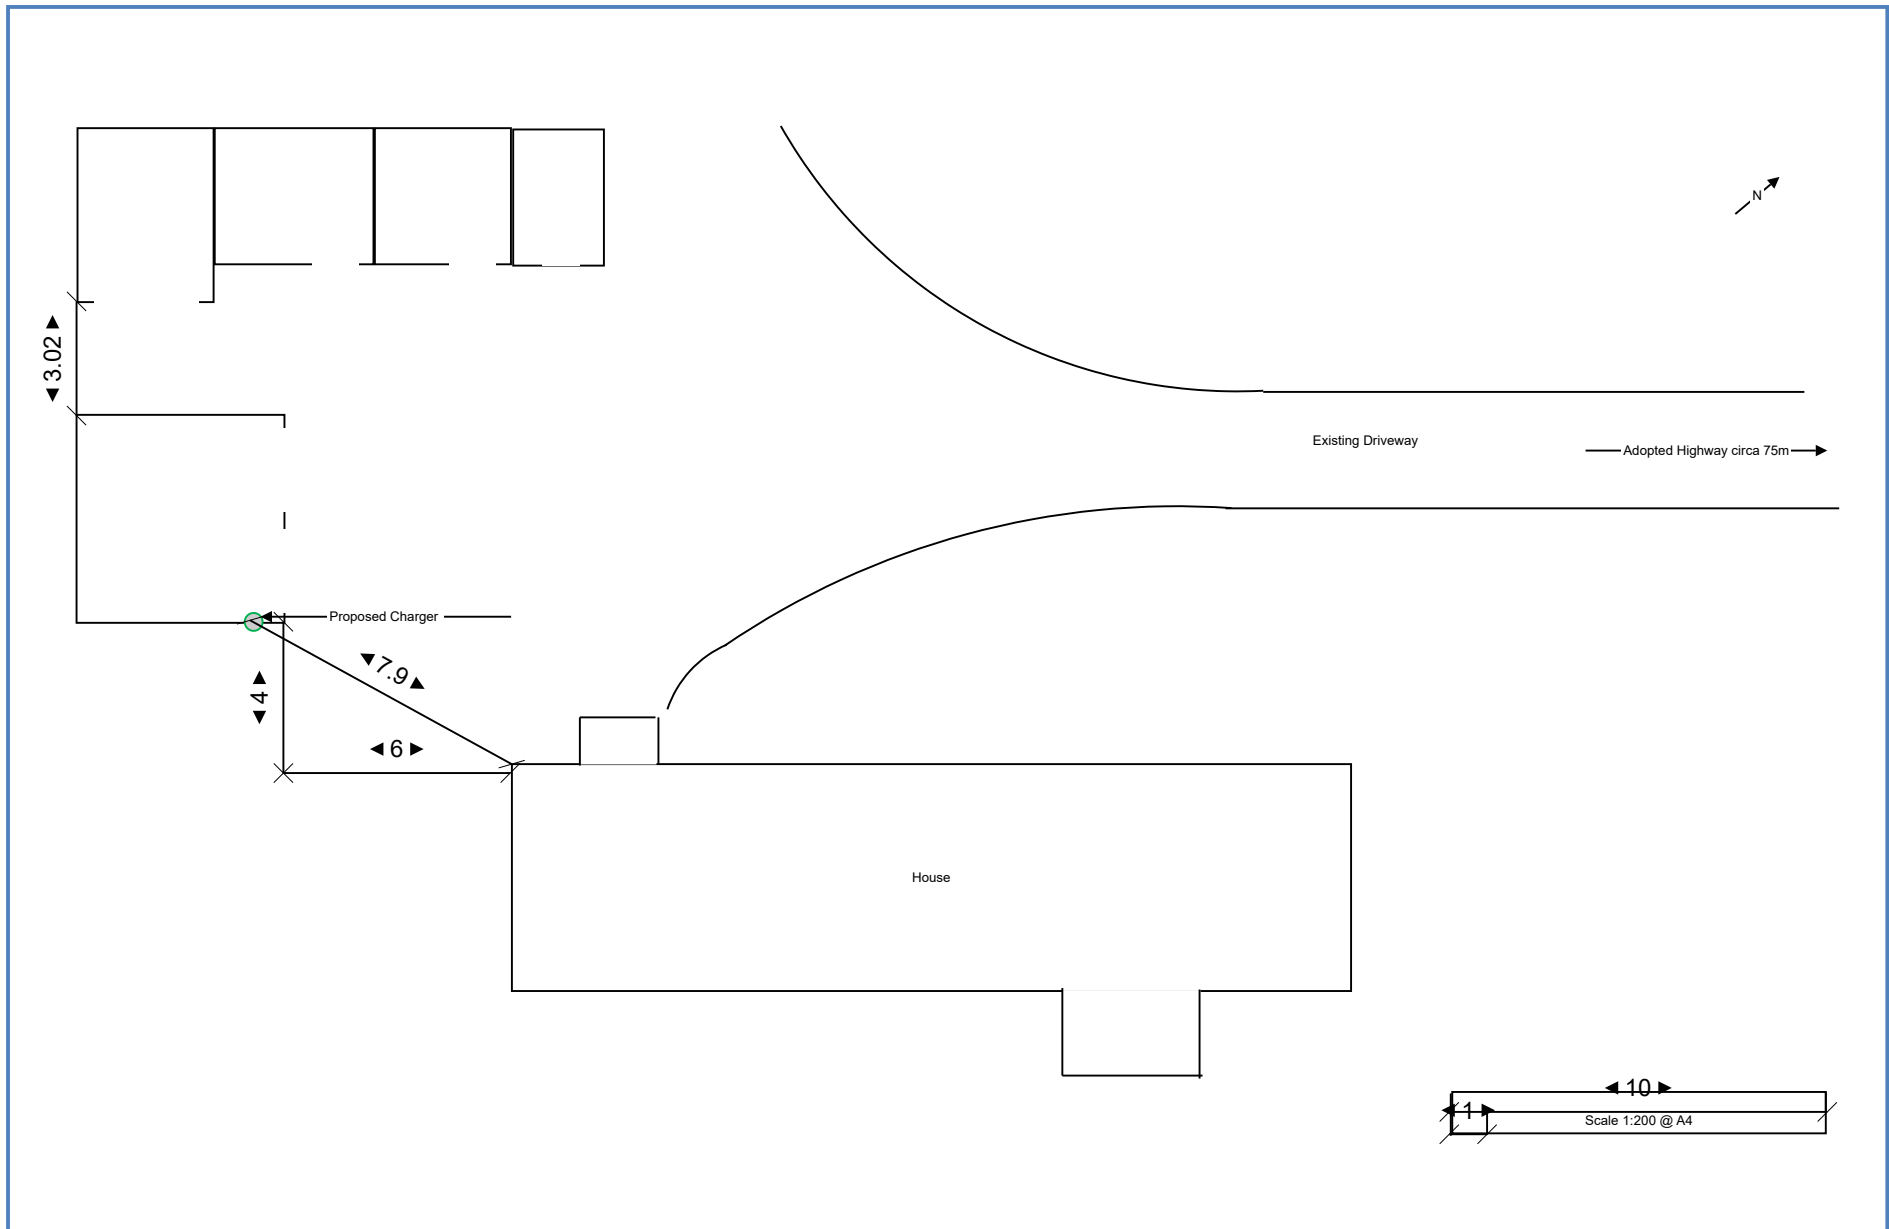

Site:	Strattons, Highway, Hilmarton, SN11 8SR	Drawing:	1	Project:	EV Charger	Drawn:	Notes:	
Title:	Site Plan of House, Garage and Stables	Scale:	1:200	Date:	30/12/2025	Rev:		