


GENERAL NOTES:

1. Do not scale from this drawing use figured dimensions only. All dimensions are to be checked on site.
2. Contractor to report any discrepancies, drawing errors and omissions to the designer immediately
3. All structural elements to Structural Engineer's details and specifications
4. All work subject to planning approval and conditions issued by Local Planning Authority
5. All work to comply with guidance within relevant UK Building Regulations Approved Documents
6. All work subject to the Party Wall Act etc 1996.

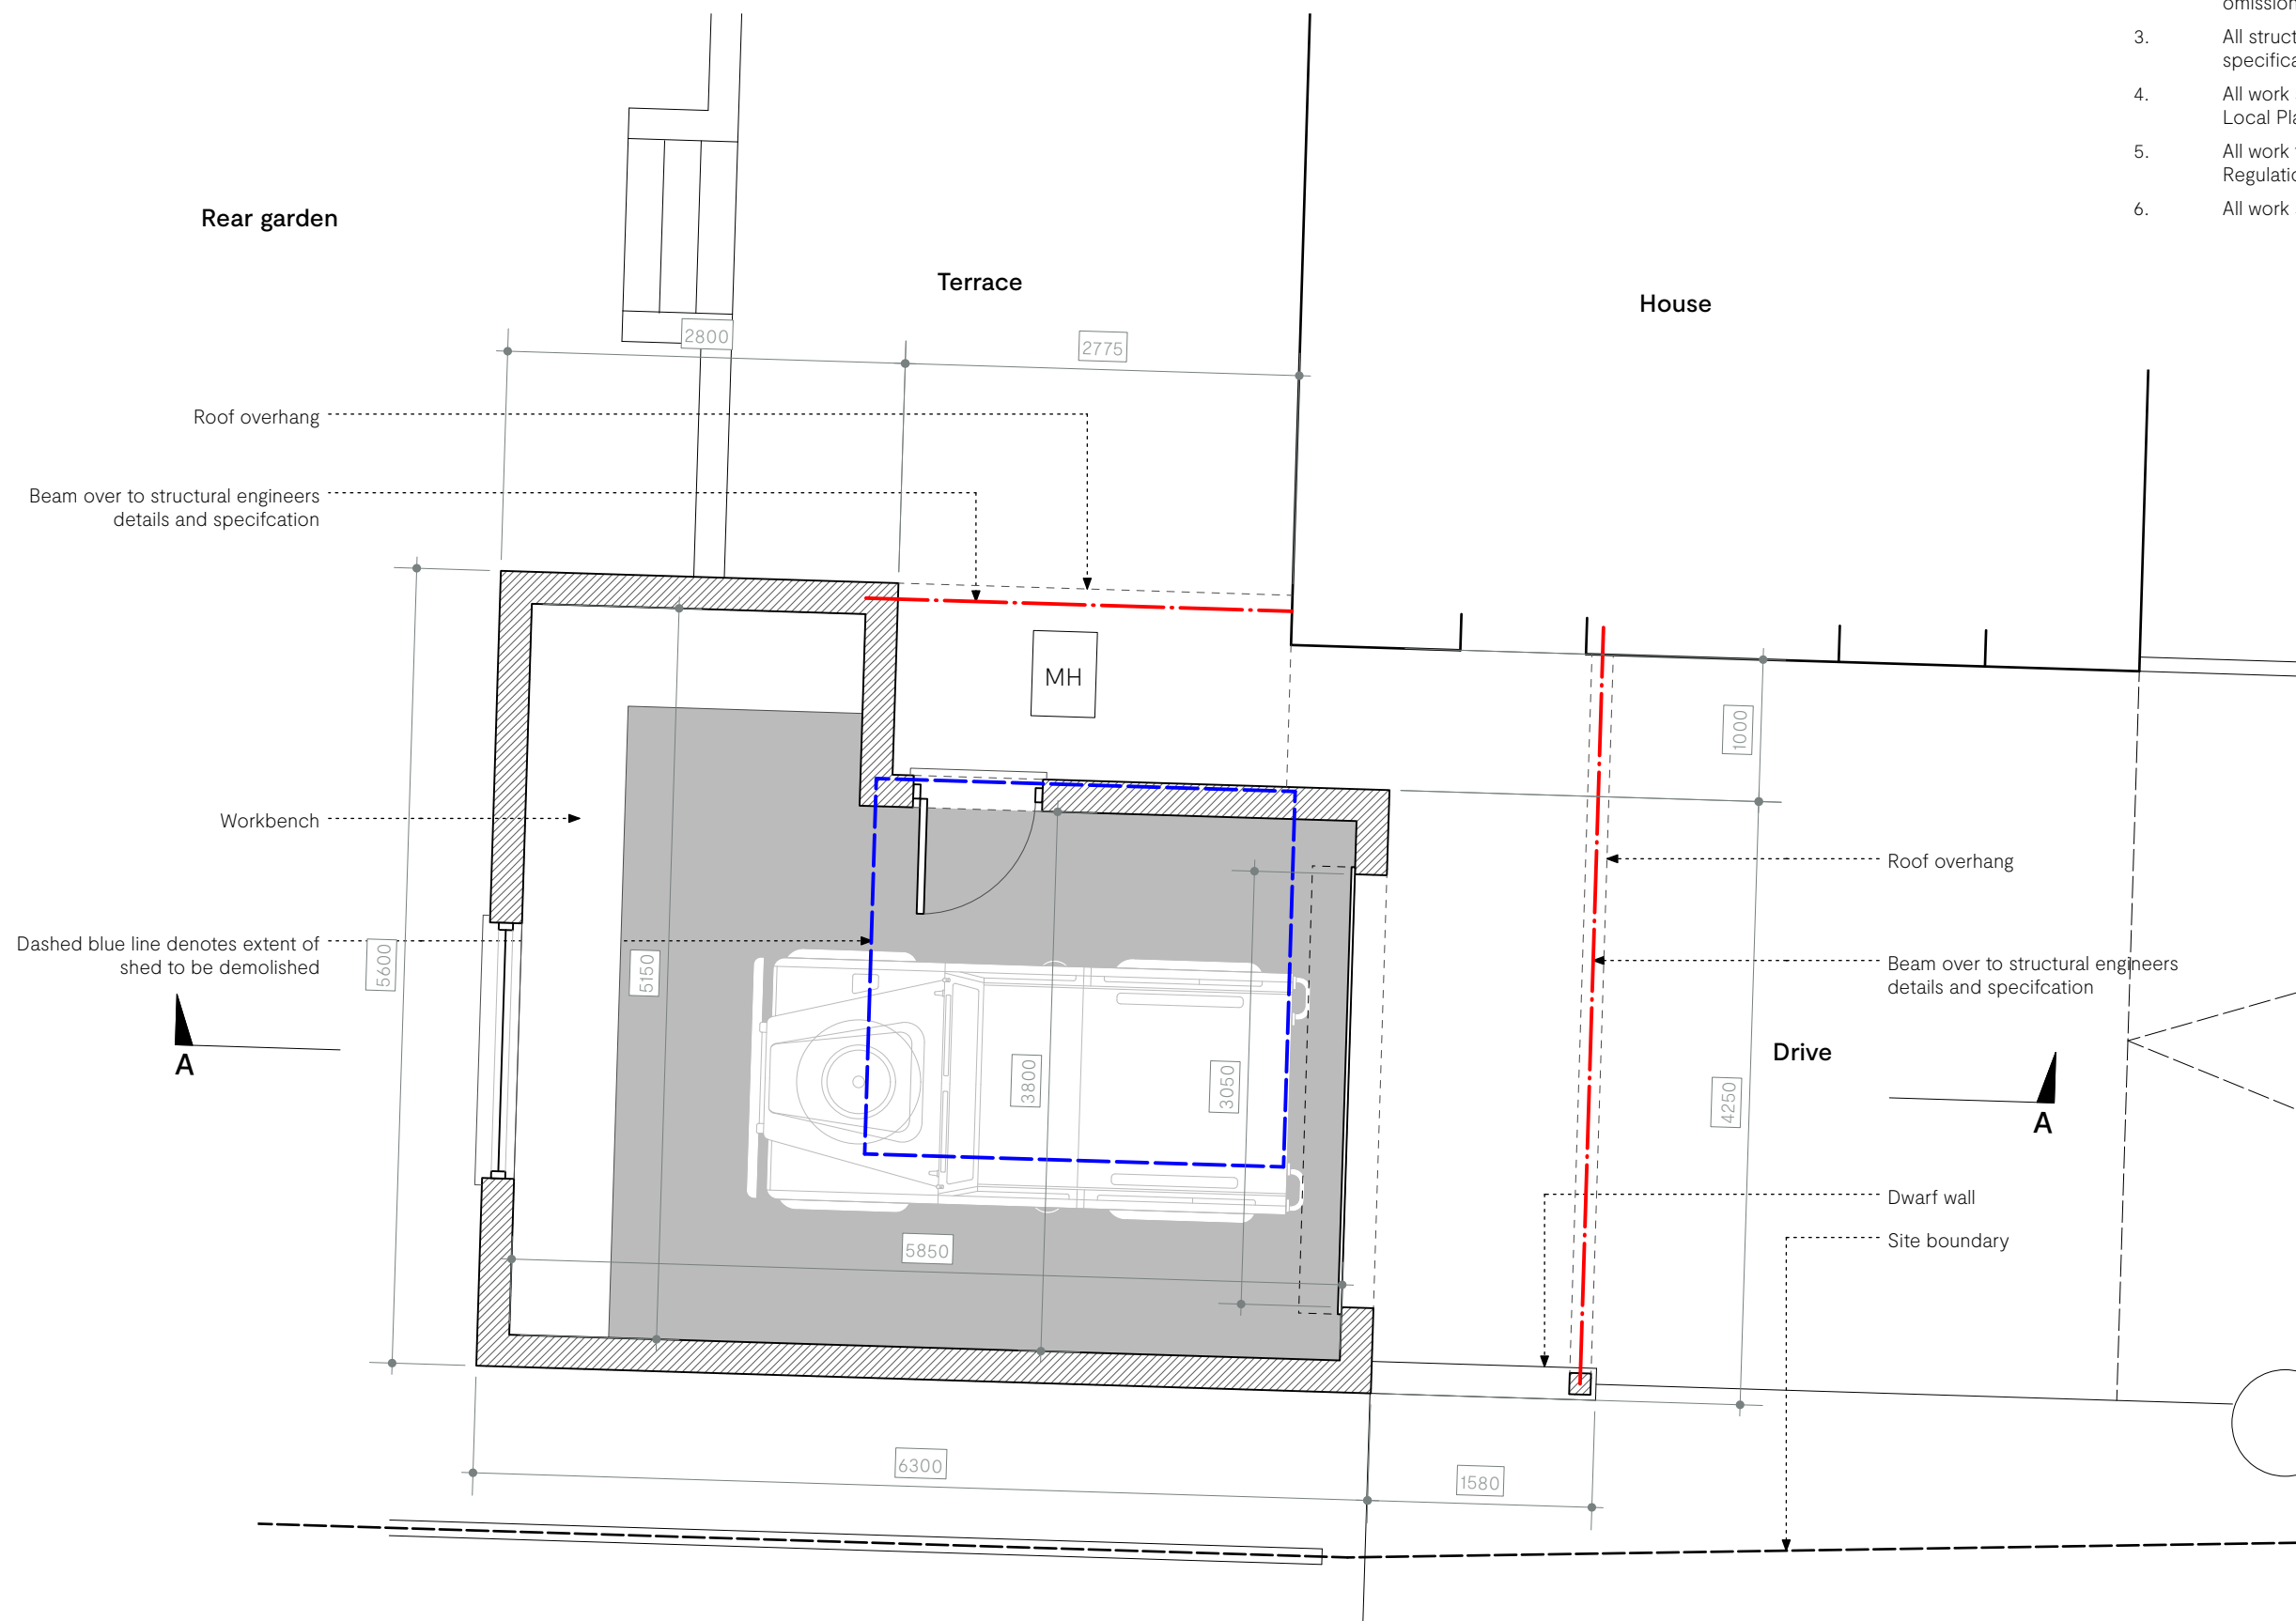

13 The Park, Erlestoke [SN10 5TY]

Ground floor plan (proposed)

Scale: 1:50
Paper size: ISO A3

Date: 29.12.25

P02