


Key



Indicative location
& quantity of solar
panels.

 

Existing roof lights



New roof panels to match existing



Main Entrance

Car park

Car park

Electric
Vehicle

E/V
Charging

6no. bicycle
bays

Bay 1

Bay 2

Bay 3

Bay 4

Bay 5

Bay 6

Bay 7

Bay 8

Bay 9


Bay 10

Bay 11


Bay 12

Bay 13

Bath Road

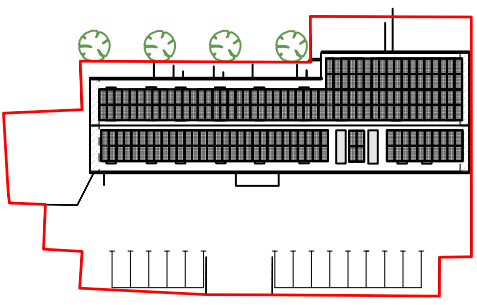

Site boundary Line - in red

 

PLANNING

No.	Date	Dr/Ch	Revision Notes
A	16/12/2025		Roof lights over canteen retained.

Project Title
Chiesi Warehouse
Project Client
Chiesi
Suitability
Code - Description
S0 INITIAL STATUS

Sheet Scale: 1:200 @ A3
Date: 16/12/2025
Drawn By: LW
Reviewed By: PR

Copyright. Check all dimensions on site. .
This drawing is only to be used on the site for which designed.

Sheet No.
Project ID - Originator - Volume - Level - Type - Role - Number
2038-CMS-XX-XX-DR-A-PL10
Sheet Title
Proposed Site & Roof Plan
26 Martingate, Corsham, Wiltshire, SN13 0HL, Web: www.cms-group.co, Tel: 01249 701333

Rev
A

