



For section drawings refer to Proposed details
sheet numbers:
2038-CMS-XX-XX-DR-A-PL15
& 2038-CMS-XX-XX-DR-A-PL16


 Extent of proposed
metal subframe and rainscreen
cladding system.

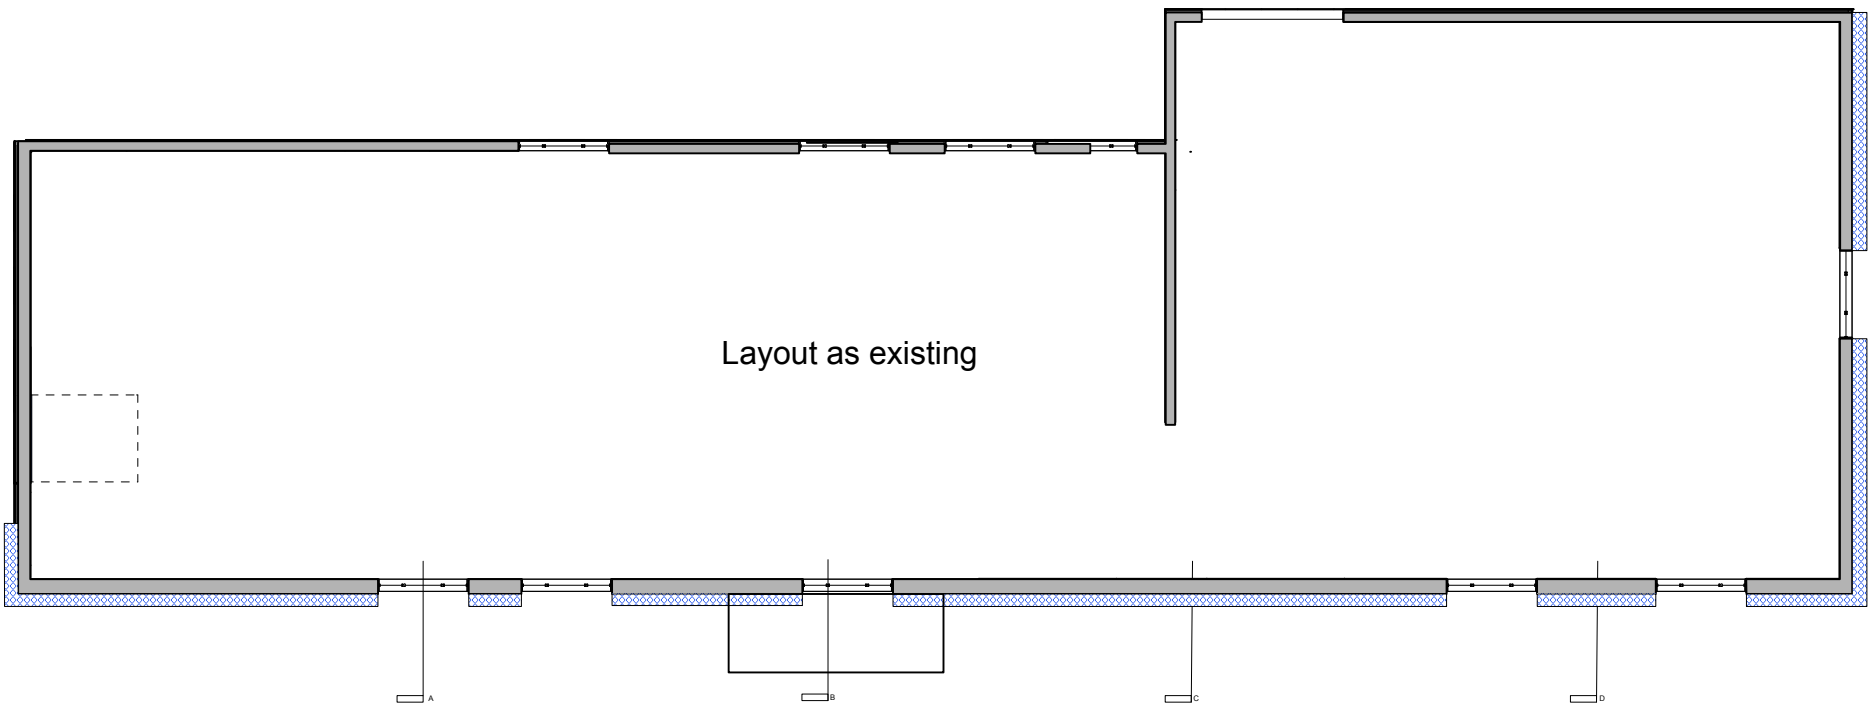

02 Proposed First Floor Layout

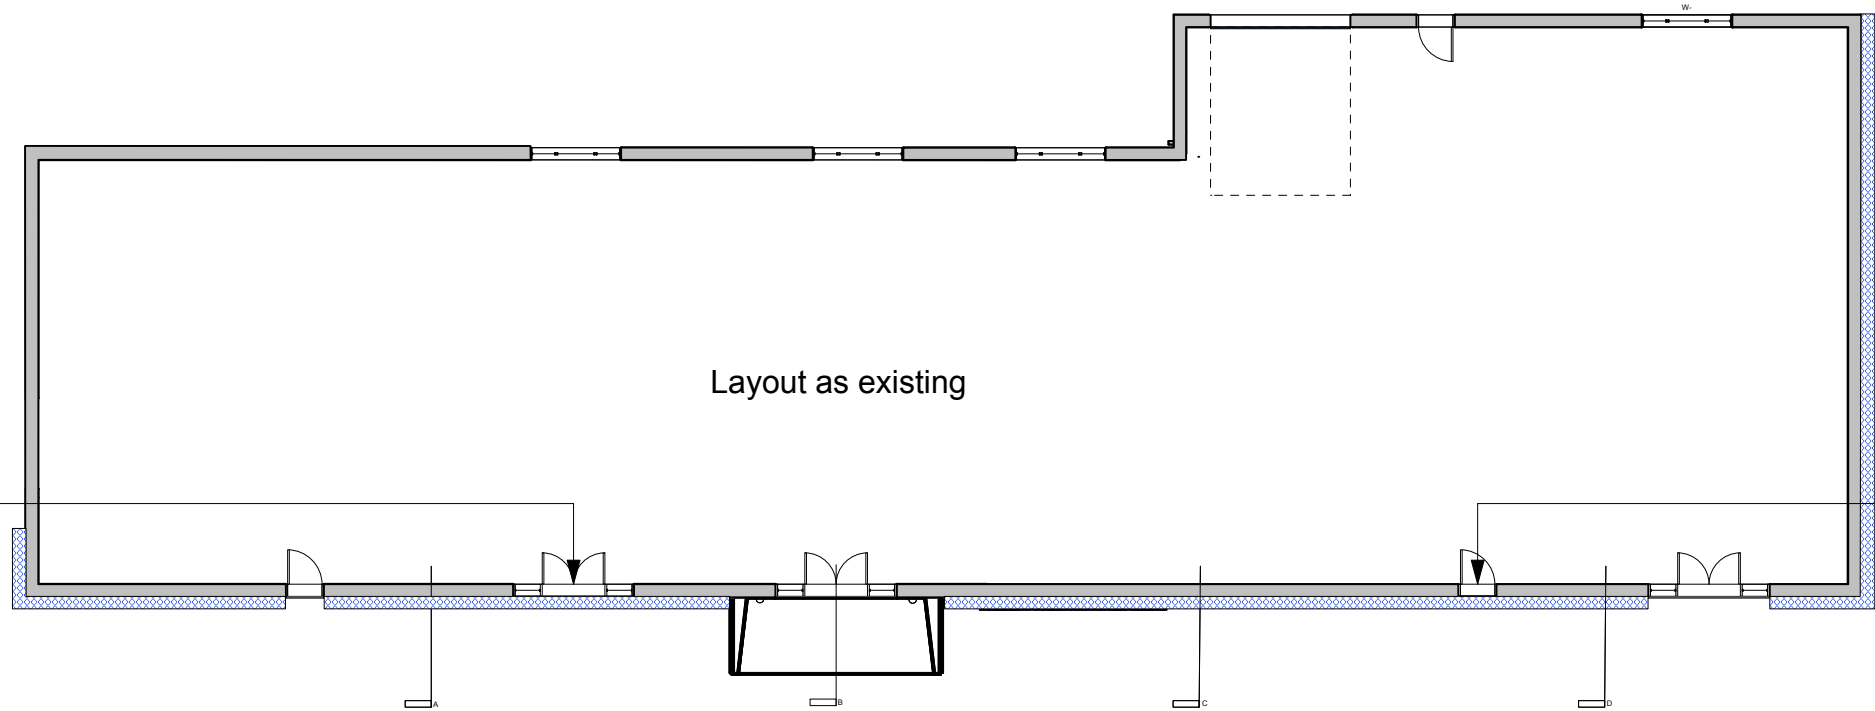

01 Proposed Ground Floor Layout

 

PLANNING

No.	Date	Dr/Ch	Revision Notes
A	16/12/2025		Doors to be retained behind cladding

Project Title
Chiesi Warehouse
Project Client
Chiesi
Suitability
Code - Description
S0 INITIAL STATUS

Sheet Scale: 1: 200 @ A3
Date: 01/12/2025
Drawn By: LW
Reviewed By: PR

Copyright. Check all dimensions on site. .
This drawing is only to be used on the site for which designed.

Sheet No.
Project ID - Originator - Volume - Level - Type - Role - Number
2038-CMS-XX-XX-DR-A-PL11
Sheet Title
Proposed Floor Plans
26 Martingate, Corsham, Wiltshire, SN13 0HL, Web: www.cms-group.co, Tel: 01249 701333

Rev
A

