






01 Proposed West Elevation (Front)

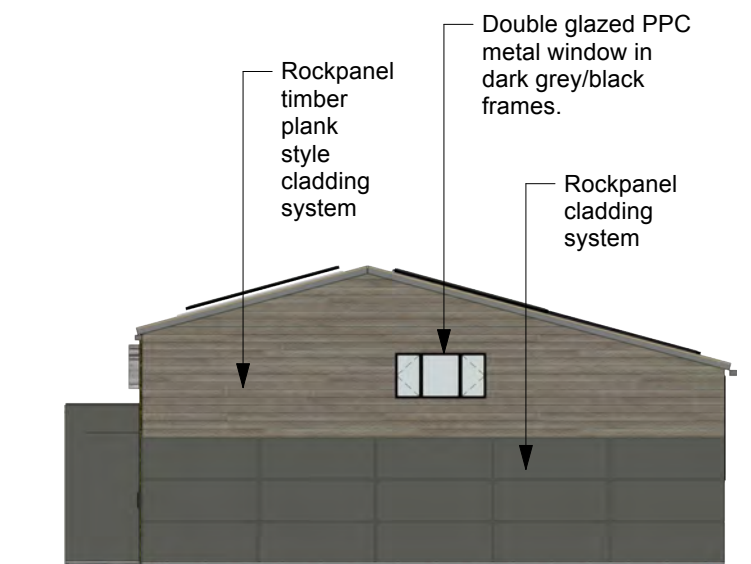

02 Proposed South Elevation (Side)

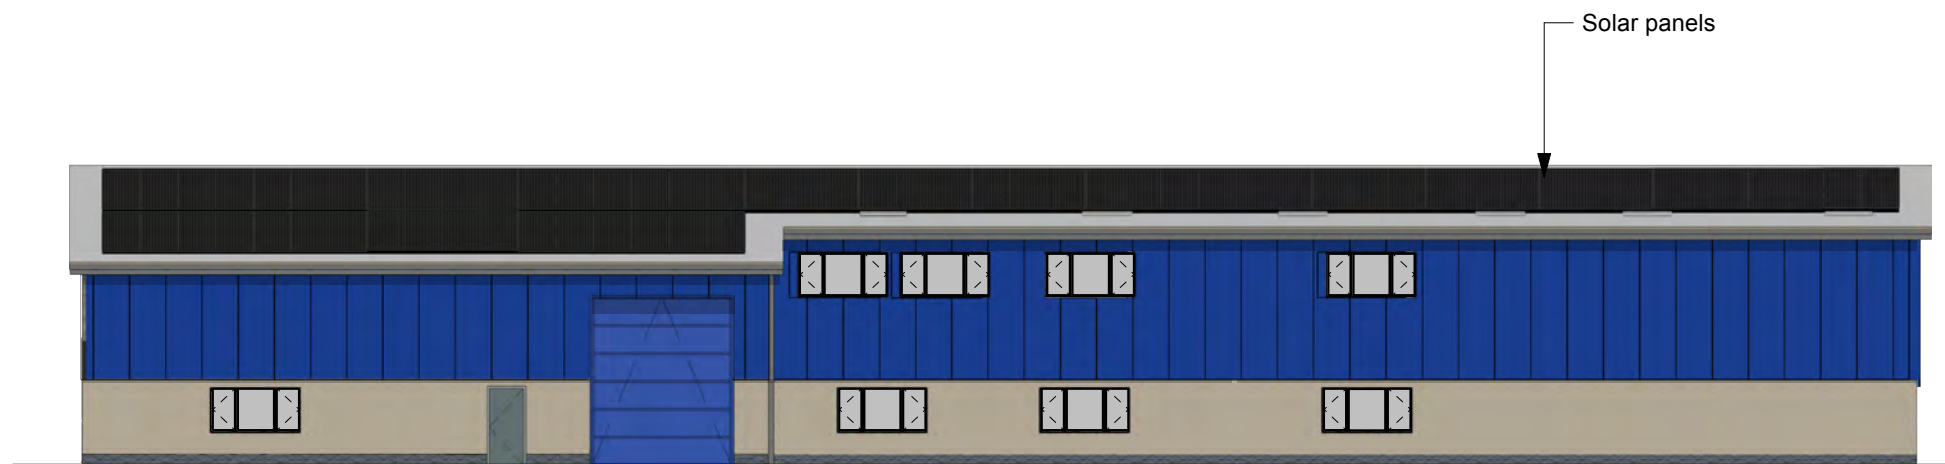

03 Proposed East Elevation (Back)

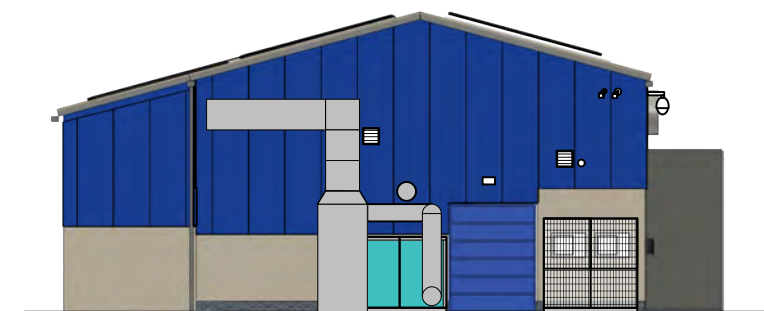


04 Proposed North Elevation (Side)

Note:

With exception of the roof lights over canteen, all other roof lights are hidden internally by suspended ceiling and retained under new solar panels.

All existing doors and roller shutters to be retained in place, hidden behind new rainscreen and living wall cladding systems.

 

PLANNING

No.	Date	Dr/Ch	Revision Notes
A	16/12/2025		Glazed double door & fire door retained behind cladding system.

Project Title
Chiesi Warehouse
Project Client
Chiesi
Suitability
Code - Description
S0 INITIAL STATUS

Sheet Scale: 1: 200 @ A3
Date: 16/12/2025
Drawn By: LW
Reviewed By: PR

Copyright. Check all dimensions on site. .
This drawing is only to be used on the site for which designed.

Sheet No.
Project ID - Originator - Volume - Level - Type - Role - Number
2038-CMS-XX-XX-DR-A-PL12
Sheet Title
Proposed Elevations

26 Martingate, Corsham, Wiltshire, SN13 0HL, Web: www.cms-group.co, Tel: 01249 701333

Rev
A

CMS
Architects