


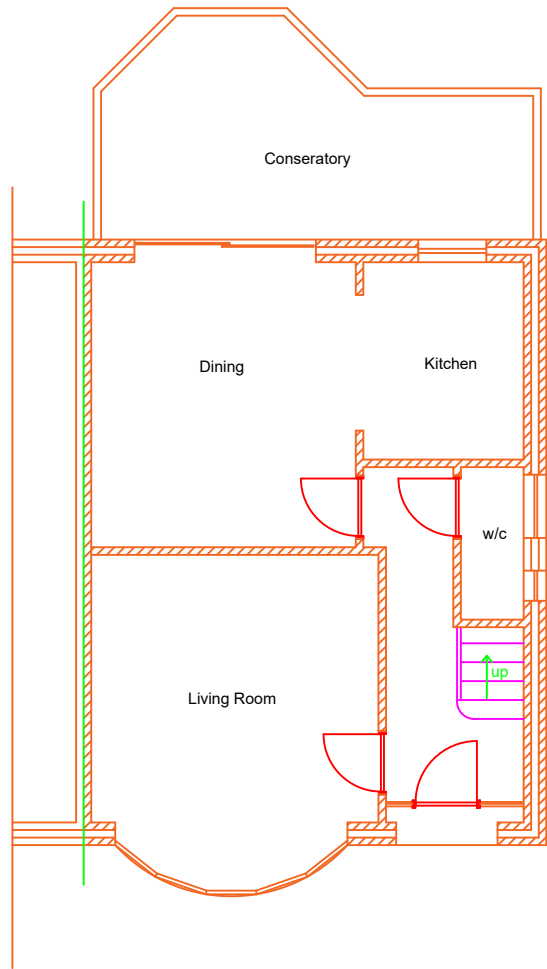


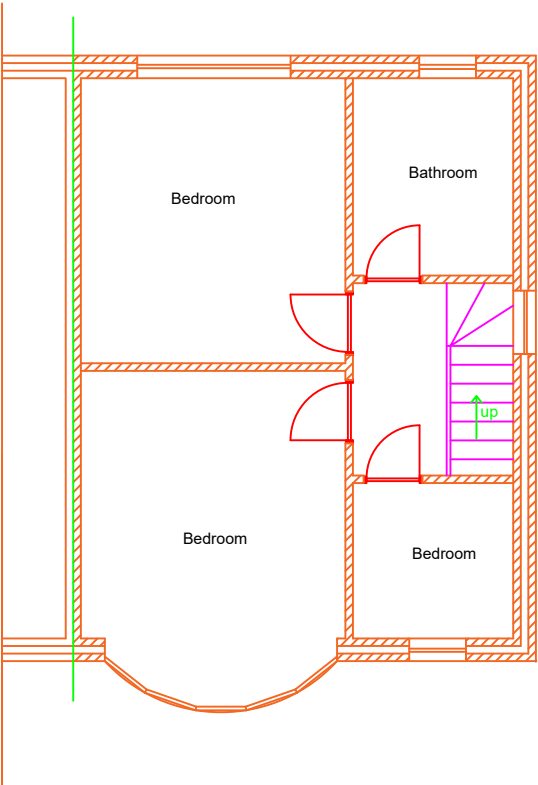

GROUND FLOOR PLAN - EXISTING

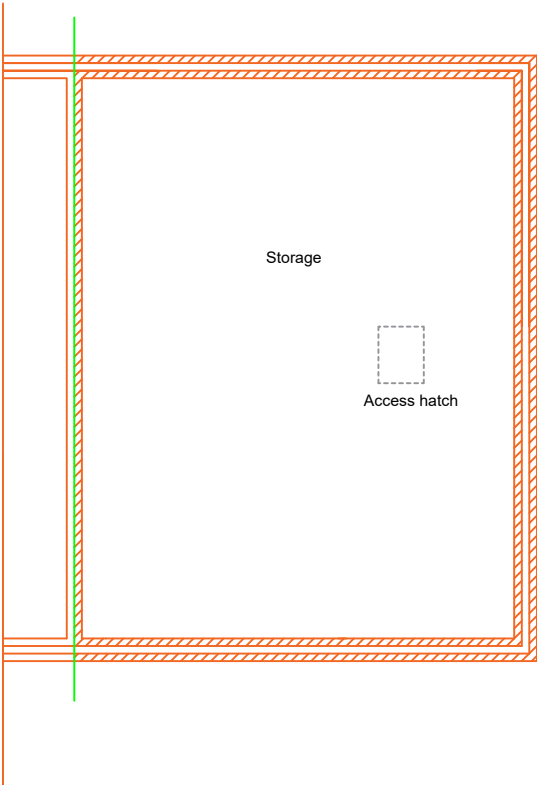

FIRST FLOOR PLAN - EXISTING

 

LOFT PLAN - EXISTING

NOTES:
1. All dimensions in millimeters.

Revision	Details	Date	By
The Wilkinson Partnership			
Tel: 07836 506578		email: john@wilkinson-partnership.com	
Project: Proposed Side and Rear Extension and Loft Conversion 6 Filands, Malmesbury, SN16 9JN			
Title: Floor Plans - Existing			
Date: 15/12/25		Drawn: jw	Checked:
Scale: 1:100 @ A3		Drawing No: CUR/0518/03	Revision: