


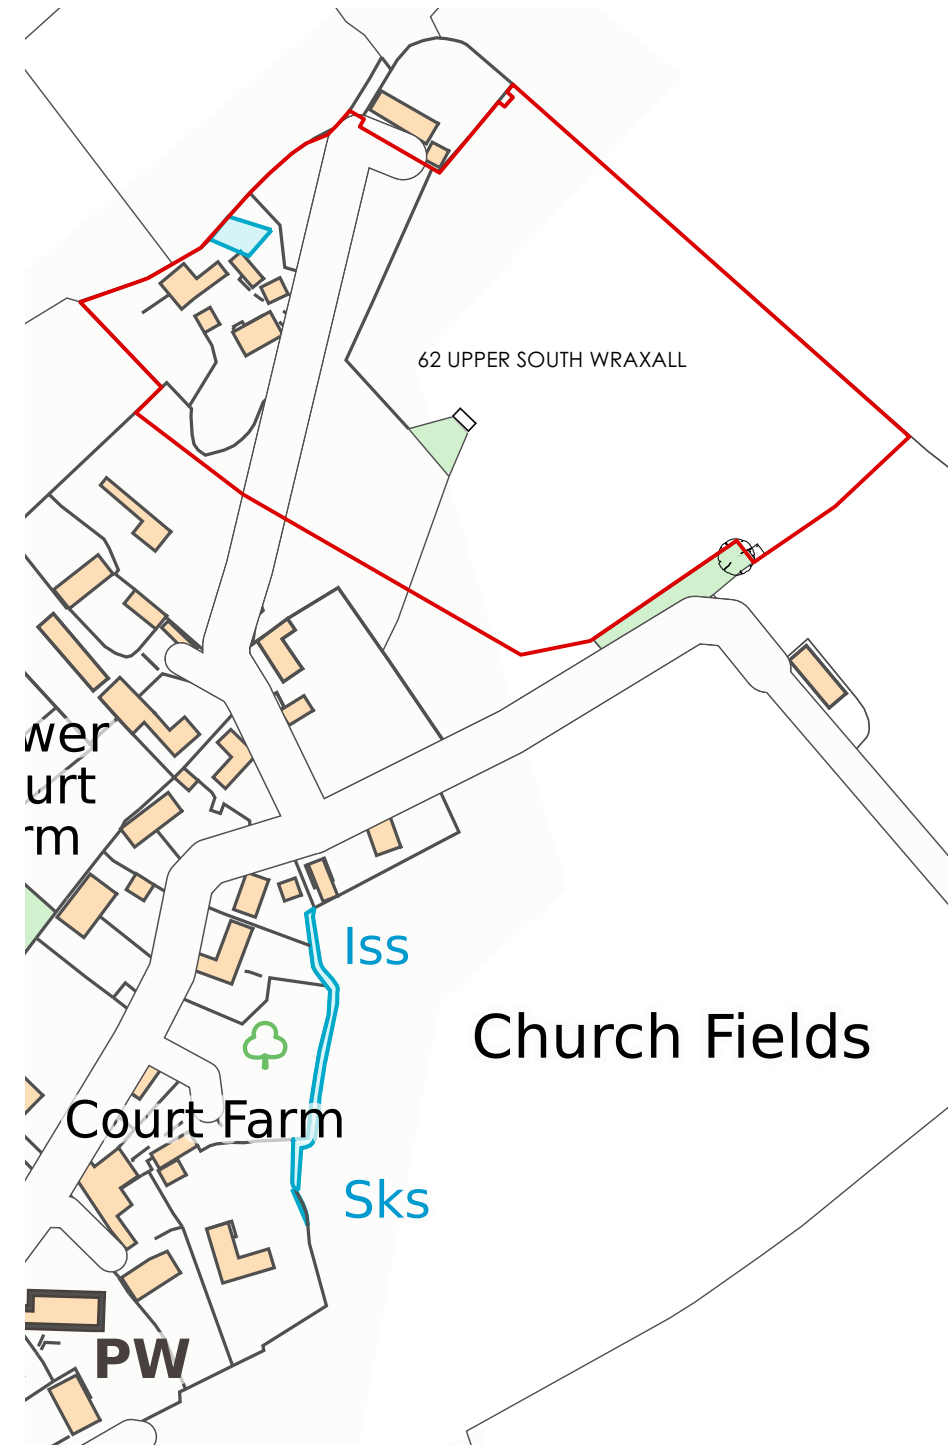

SITE PLAN



LOCATION PLAN

AMENDMENT:				DATE	
Status		PLANNING			
Job no / drawing no		Job title			
868 S 100		62 Upper South Wraxall		hetreed ross architects	
Drawing title					
Location Plan / Site Plan					
Date	Sheet				
SEPT 2025	A3	1:2500	ST	ST	www.hetreedross.com 01225 755867
		1:500			