




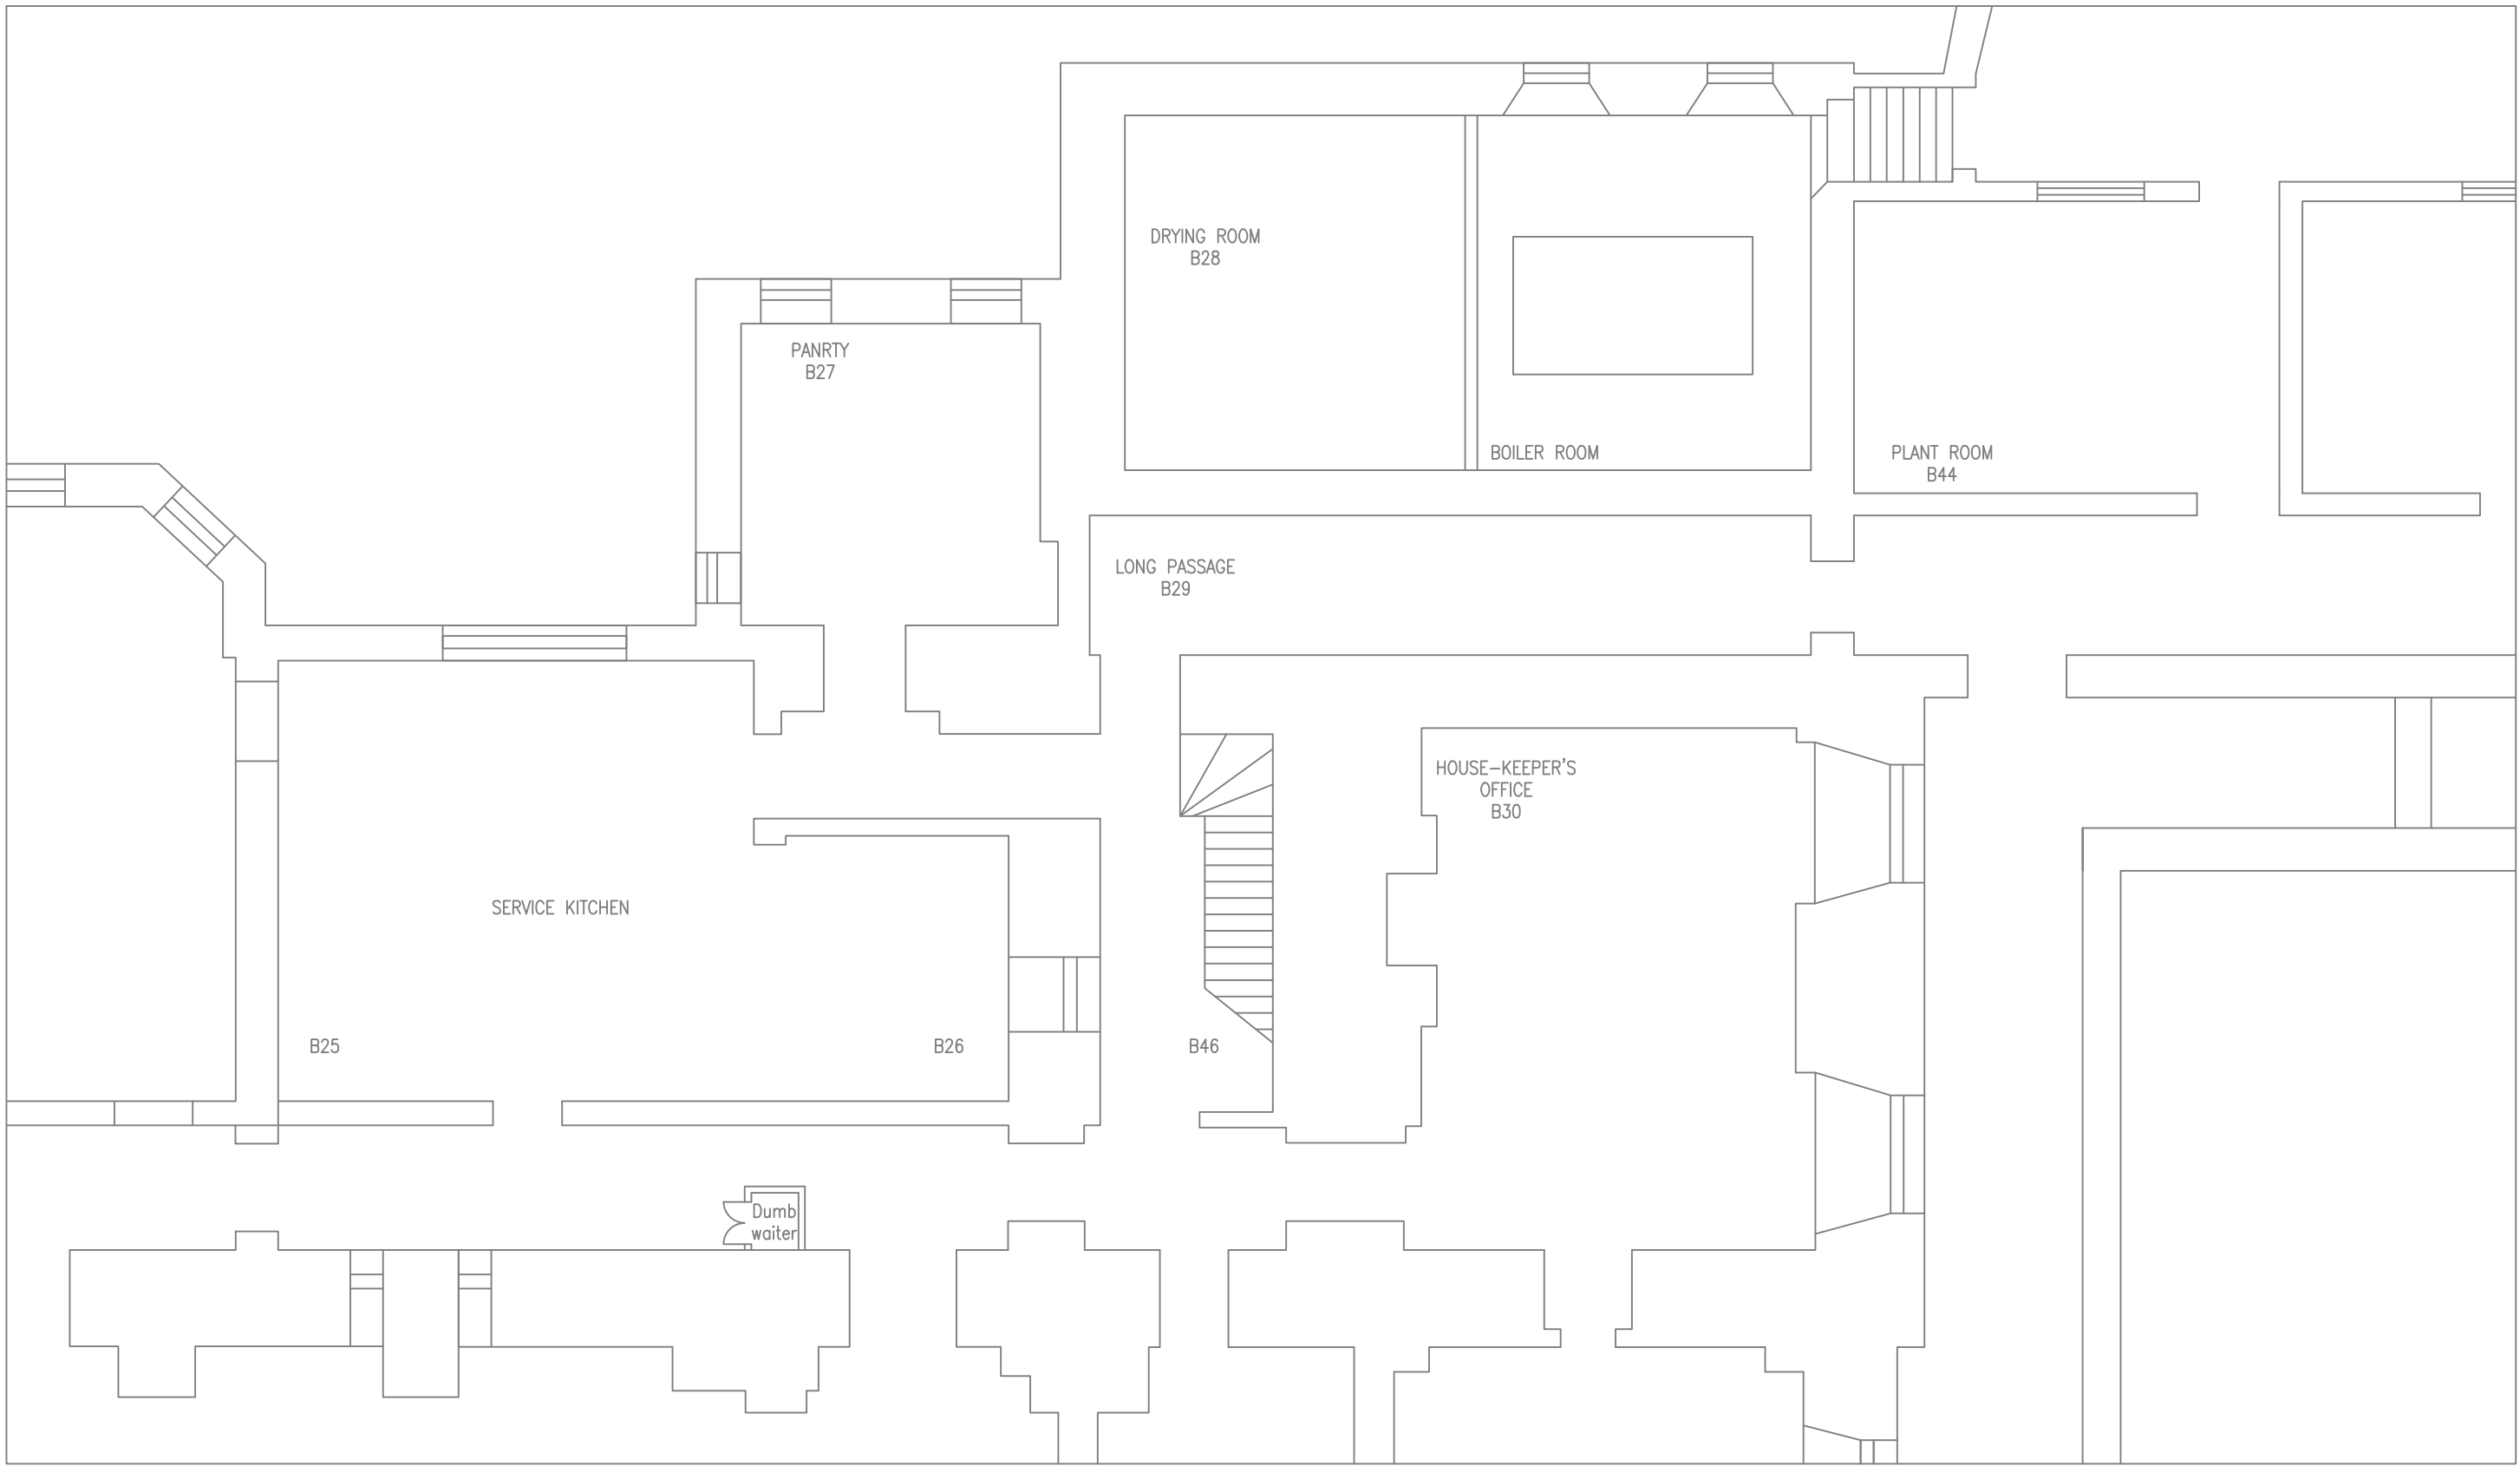

Existing basement floor plan

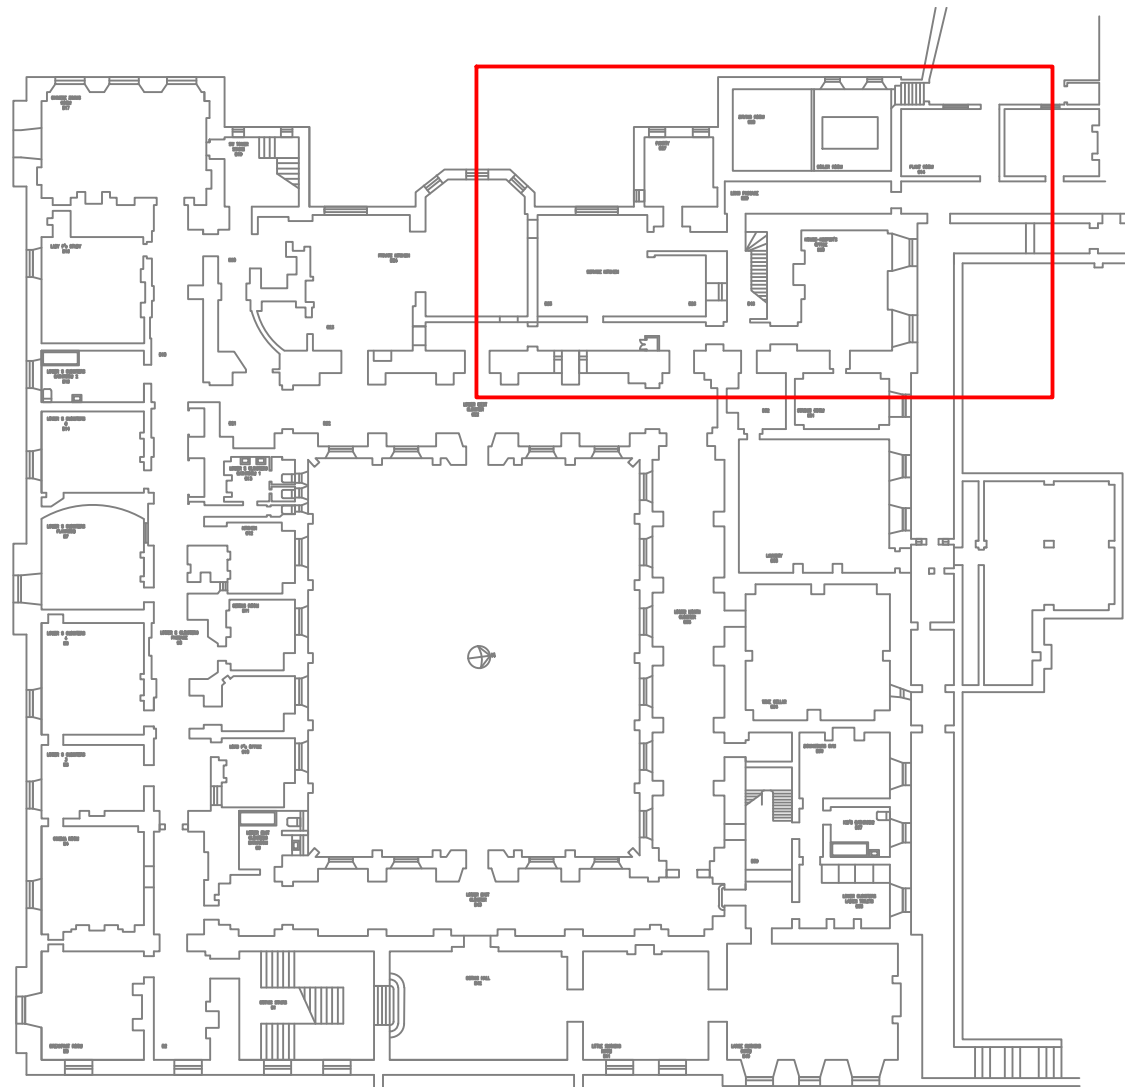

Existing basement floor plan @ 1:500

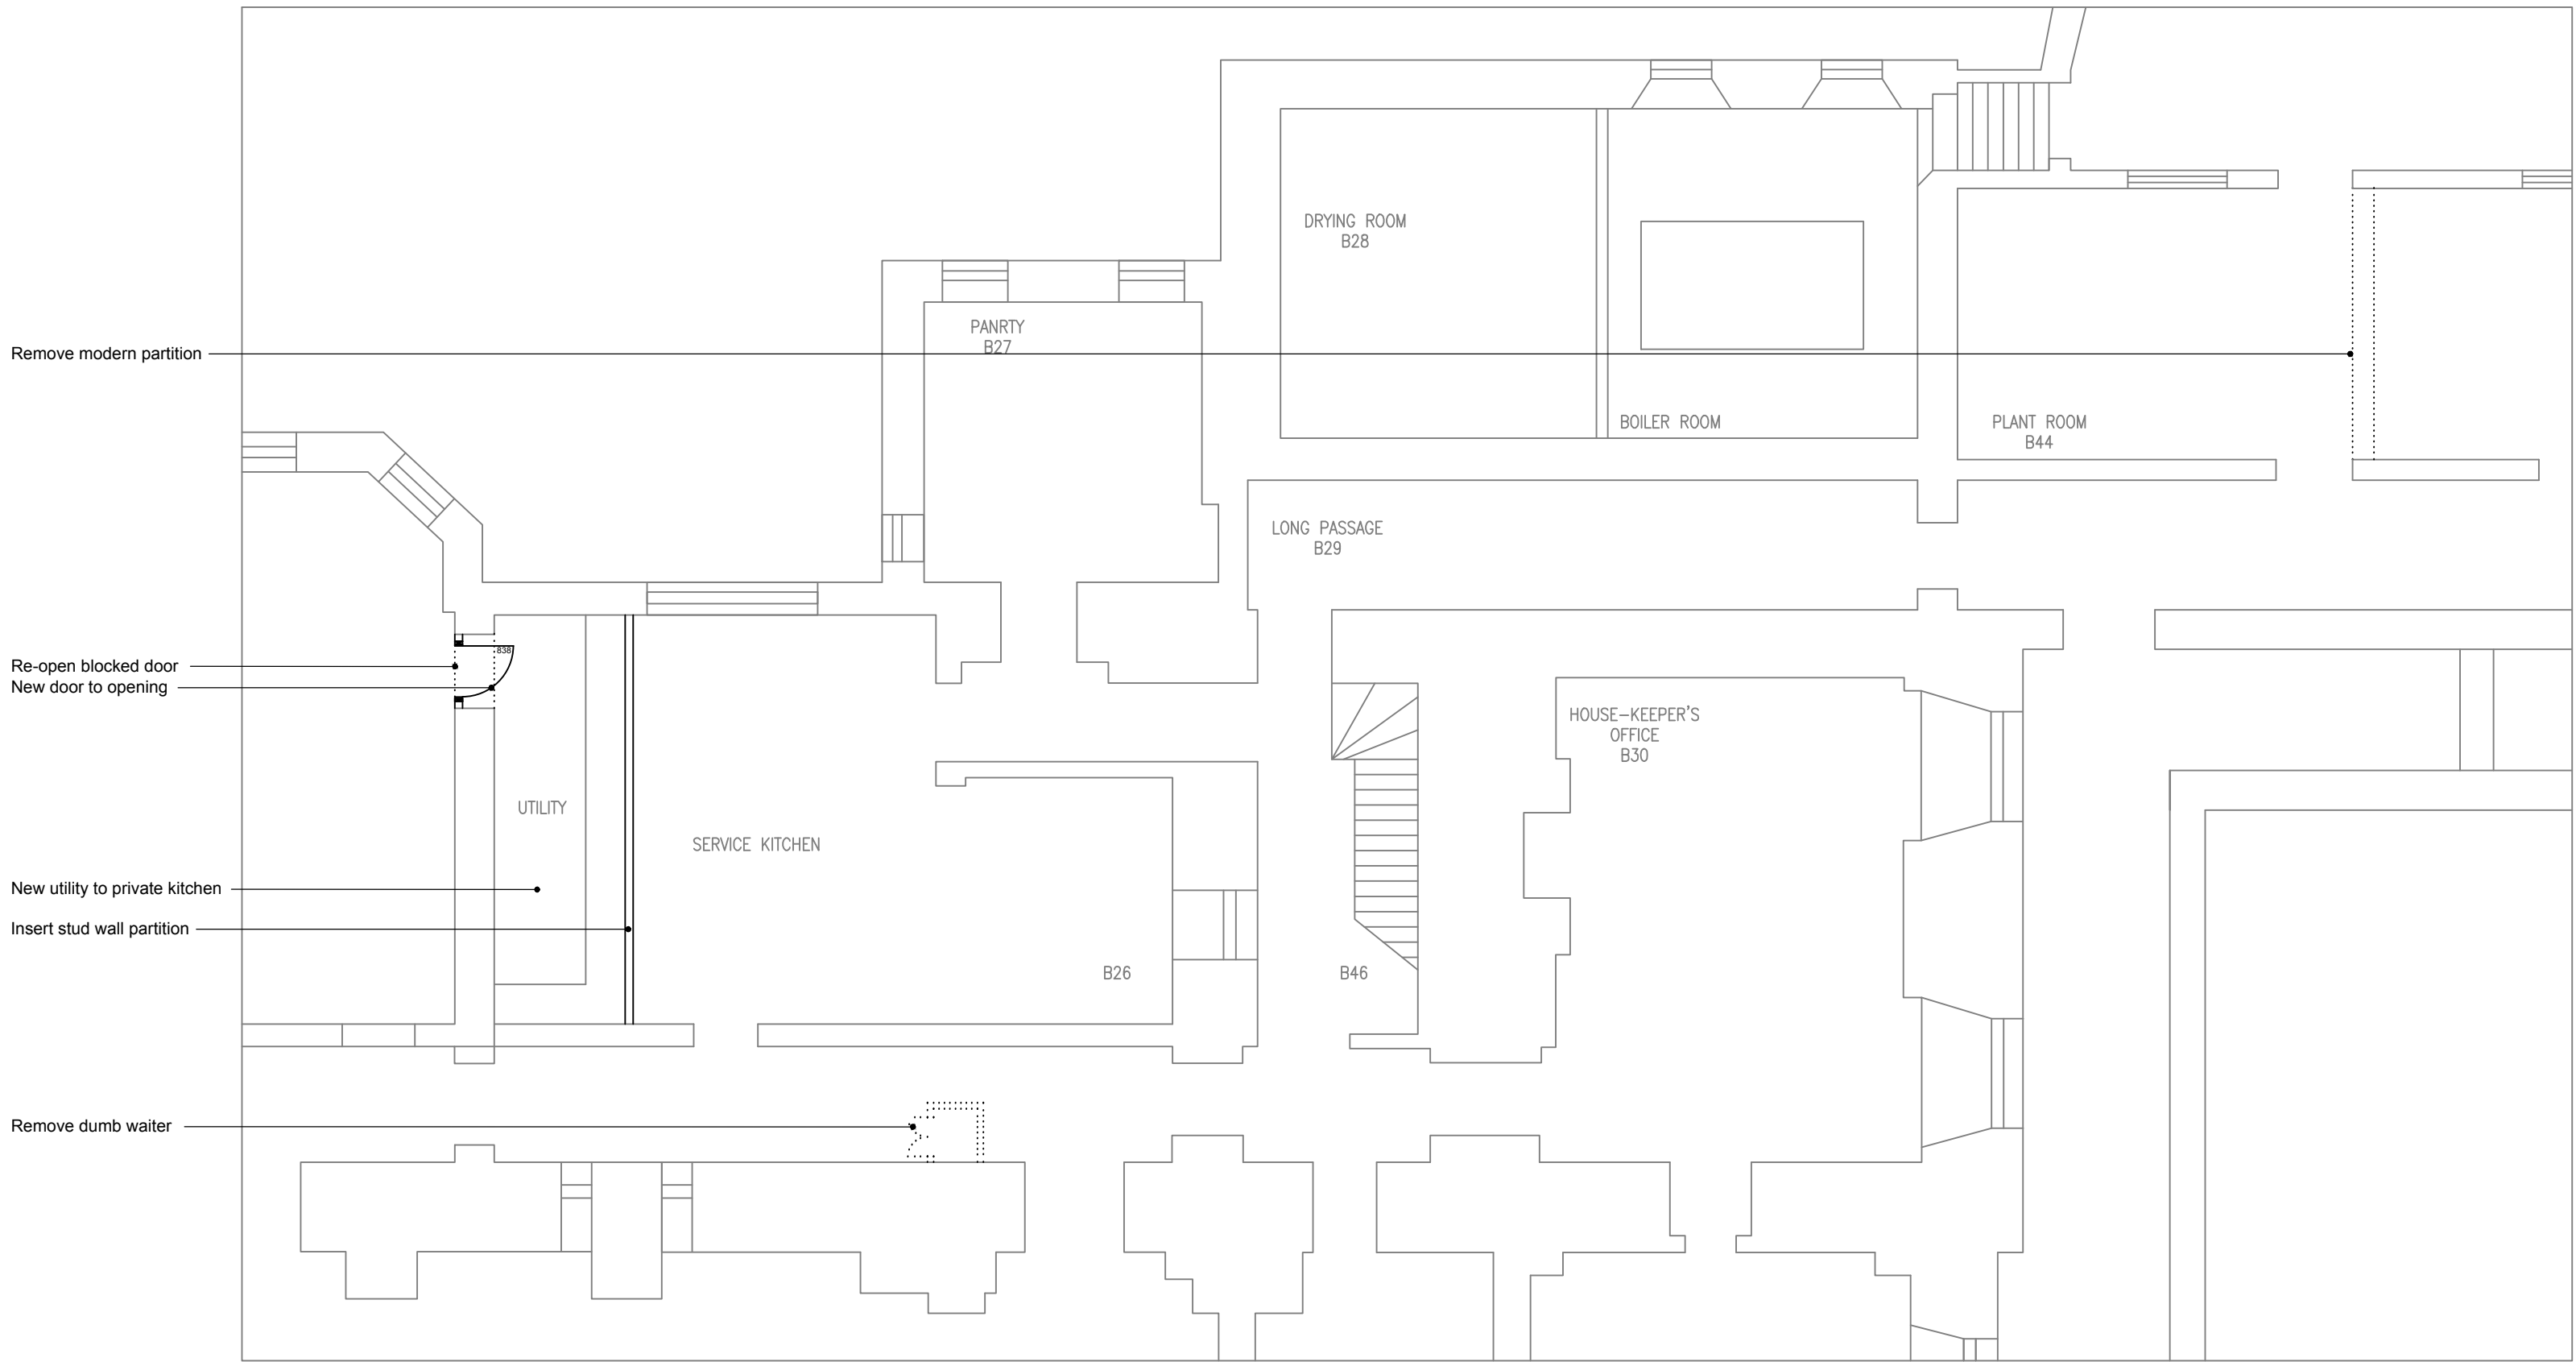

Proposed basement floor plan

CLIENT :	Trustees of Wilton House Trust		
PROJECT:	Wilton House		
LOCATION :	Wilton, Wiltshire SP2 0BJ		
PHASE:	PLANNING		
TITLE :	Existing and proposed basement floor plan		
DATE :	04 Dec 2025	SCALE:	1:100
GRAPHIC SCALE:			
DRAWING NO :	25117.01		
- / Issued for planning			12.2025

The information on this document is intellectual property of its author. Any reproduction or alteration by a third party will need the author's permission. This drawing forms part of the architect's pack of information which should be read as a whole. Any discrepancies, omissions or errors should be reported to the architect. All dimensions are informative and should be checked before works start.