



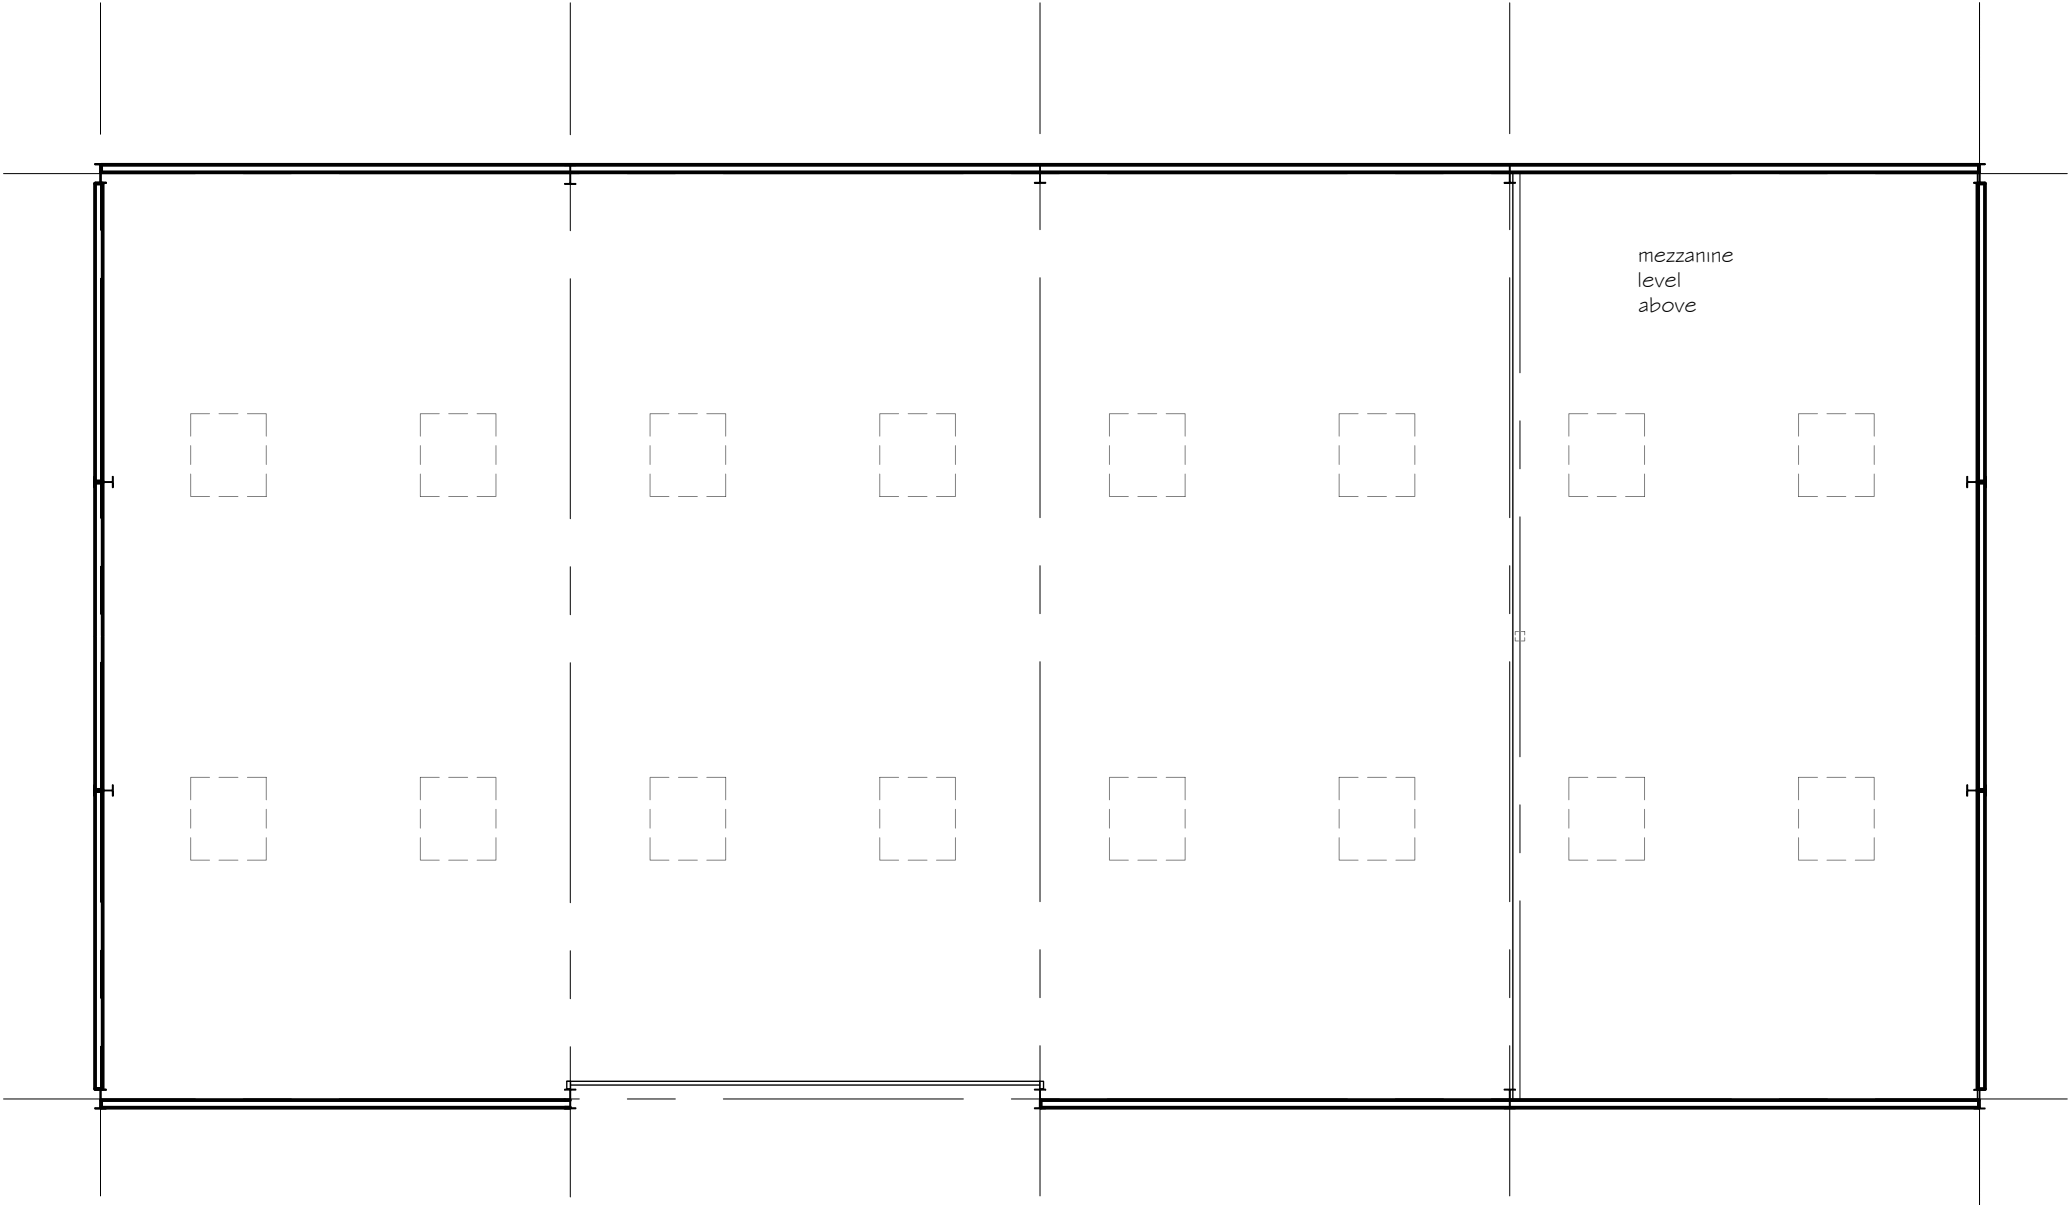

FIRST FLOOR PLAN 1:100

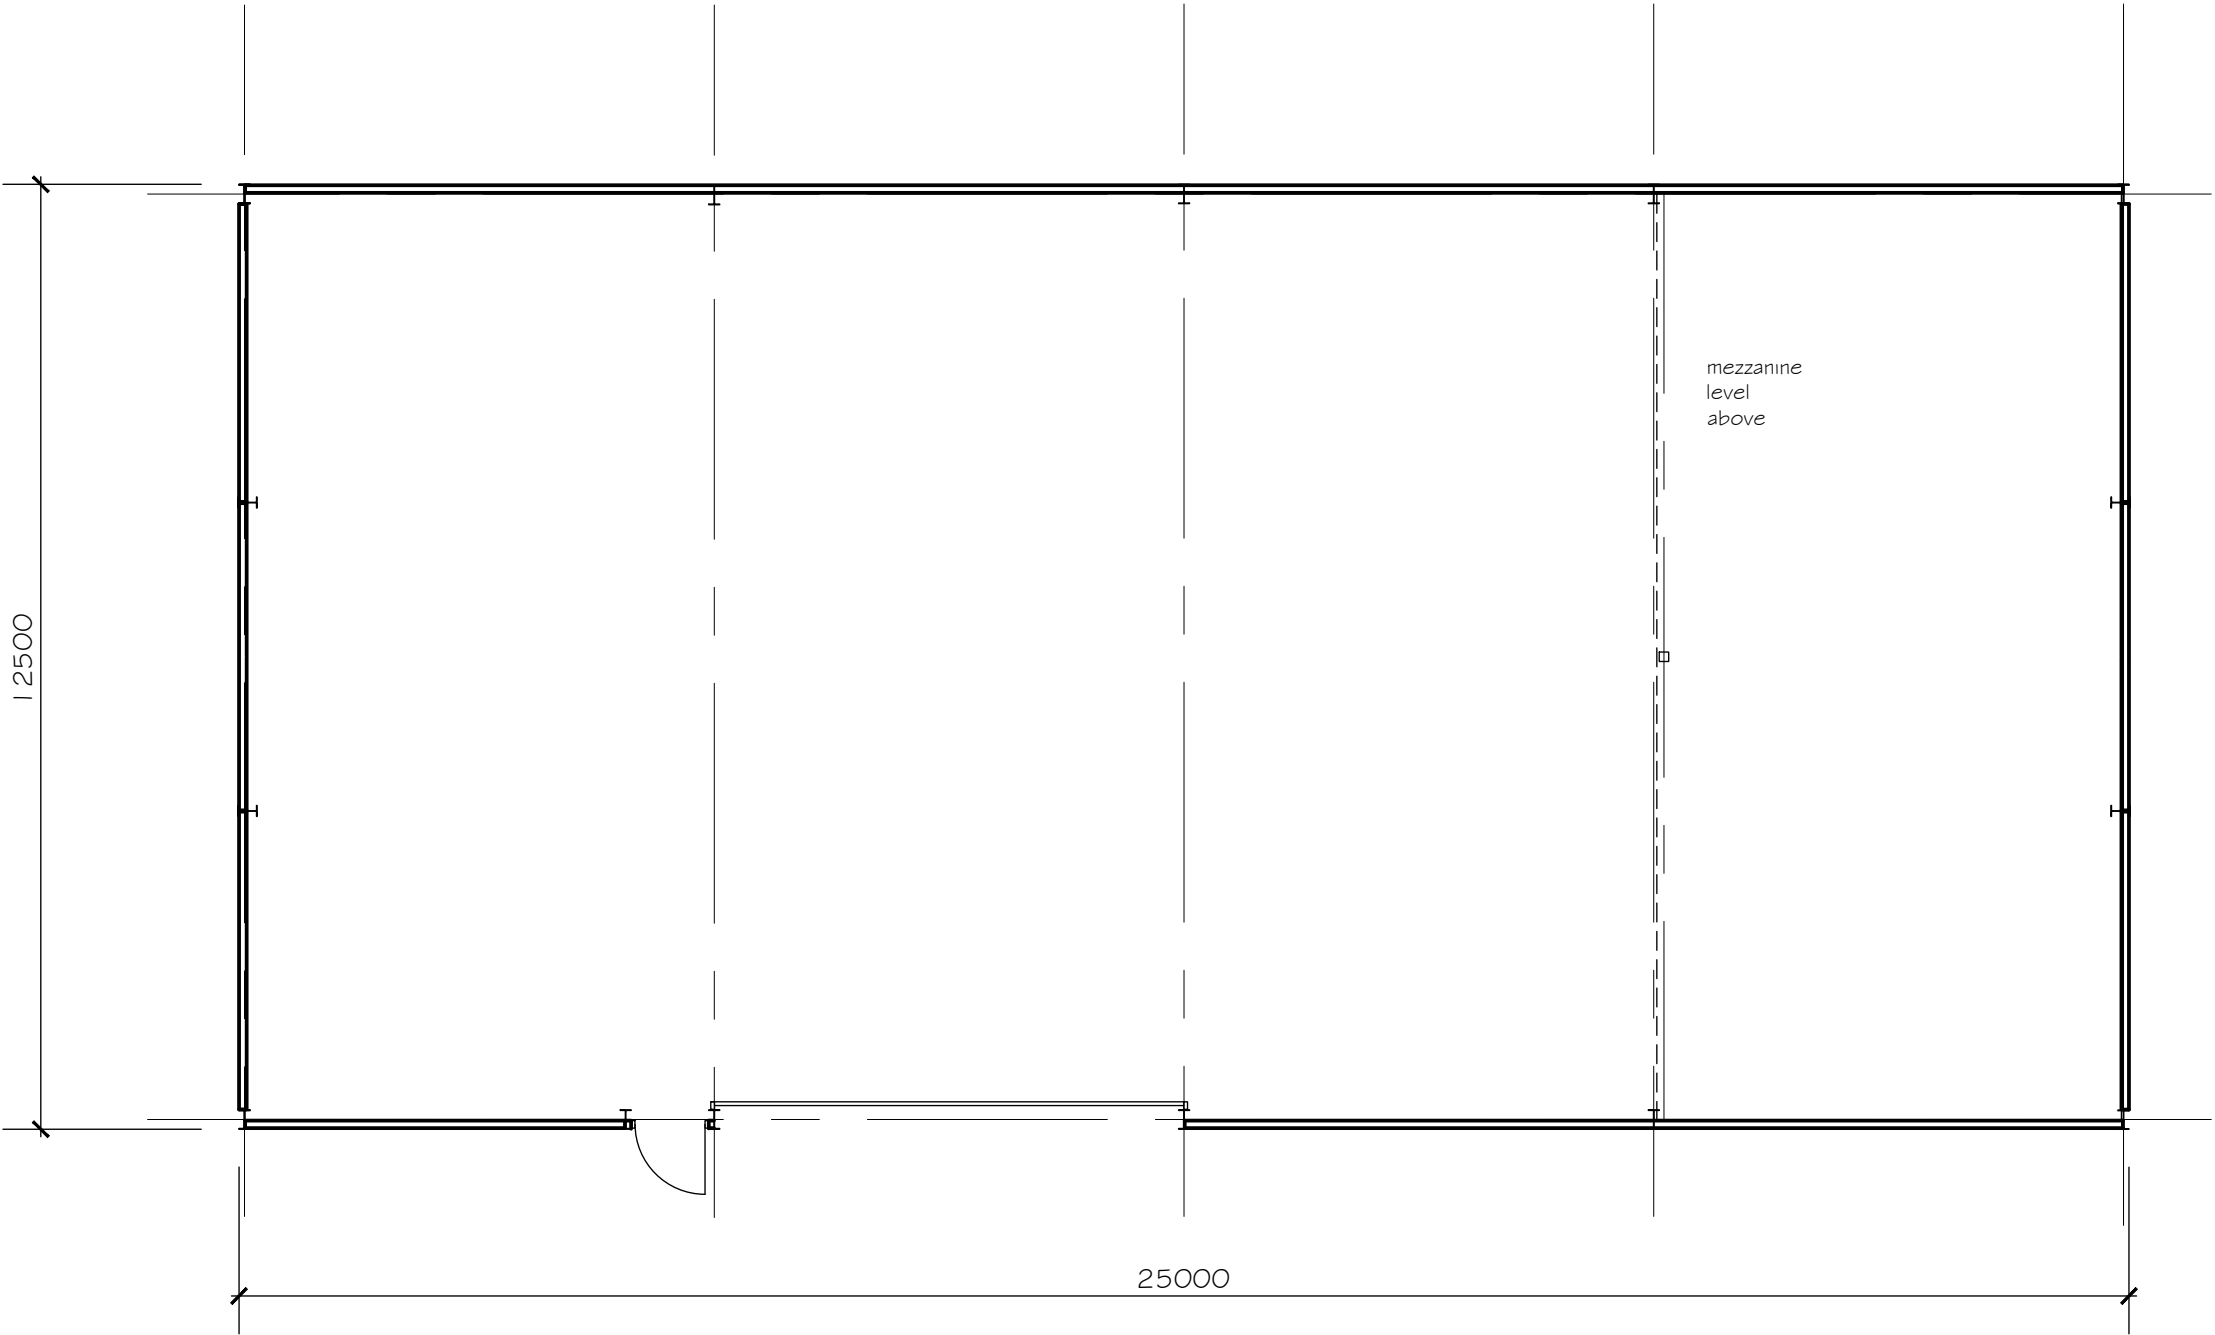

GROUND FLOOR PLAN 1:100



0 5
Metres

lp c
TOWN AND COUNTRY
PLANNING
DEVELOPMENT
CONSULTANTS

LPC (TRULL) LTD.,
TRULL, TETBURY, GLOUCESTERSHIRE GL8 6SQ
Tel: 01285 841433 email: admin@petrol.com

Mr Moseley
Upper Pavenhill Farm, Upper
Pavenill, Purton,
Swindon SN5 4LW

EXISTING PLANS

Date: November 2025 Scale: 1:100 @ A2
Drawing Number: LPC 1432 EX 03 A