


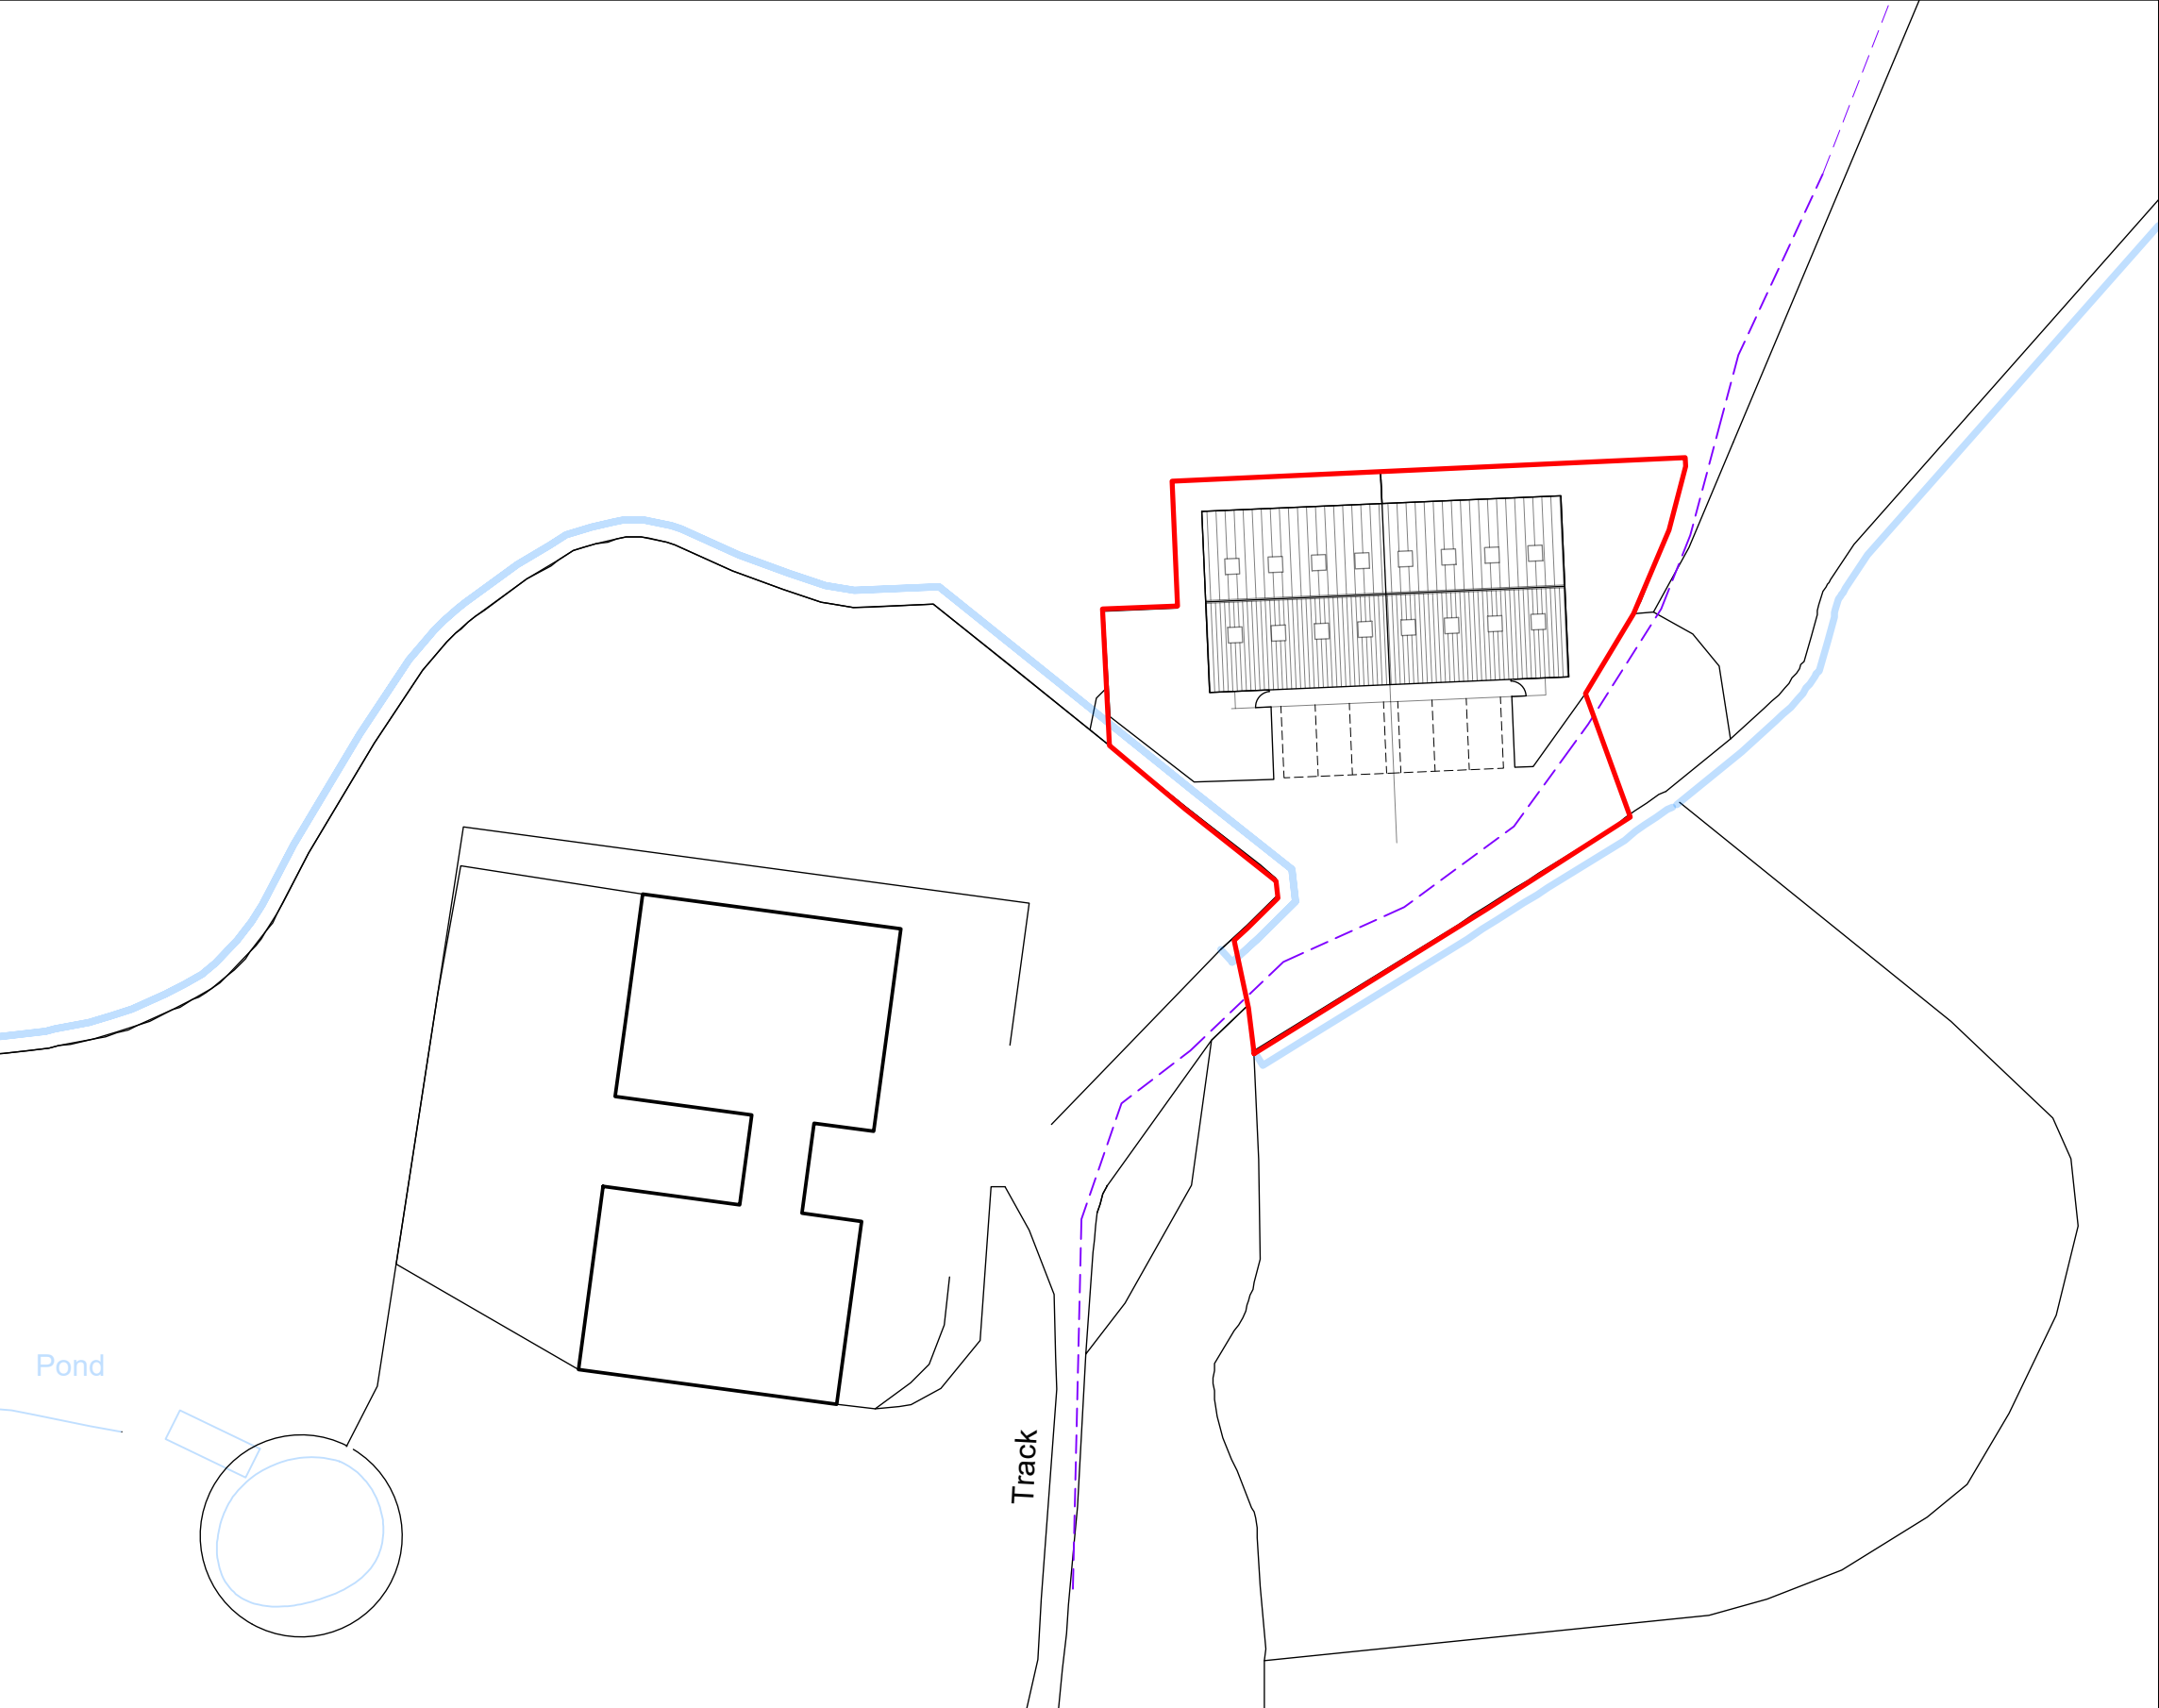

Footprint - 312.5 sq m

Curtilage - 311 sq m

Footpath



A Rev 3.1.26 Date Footpath shown & curtilage revision



TOWN AND
COUNTRY
PLANNING
DEVELOPMENT
CONSULTANTS

LPC (TRULL) LTD.,
TRULL, TETBURY, GLOUCESTERSHIRE GL8 8SQ
Tel: 01265 841433 email: admin@lpc-trull.com

Client
Mr Moseley
Project
Upper Pavenhill Farm, Upper
Pavenill, Purton,
Swindon SN5 4LW

Drawing
PROPOSED SITE PLAN

Date: November 2025 Scale: 1:500 @ A3

Drawing Number
LPC 1432 PR.01 A

SITE PLAN

