


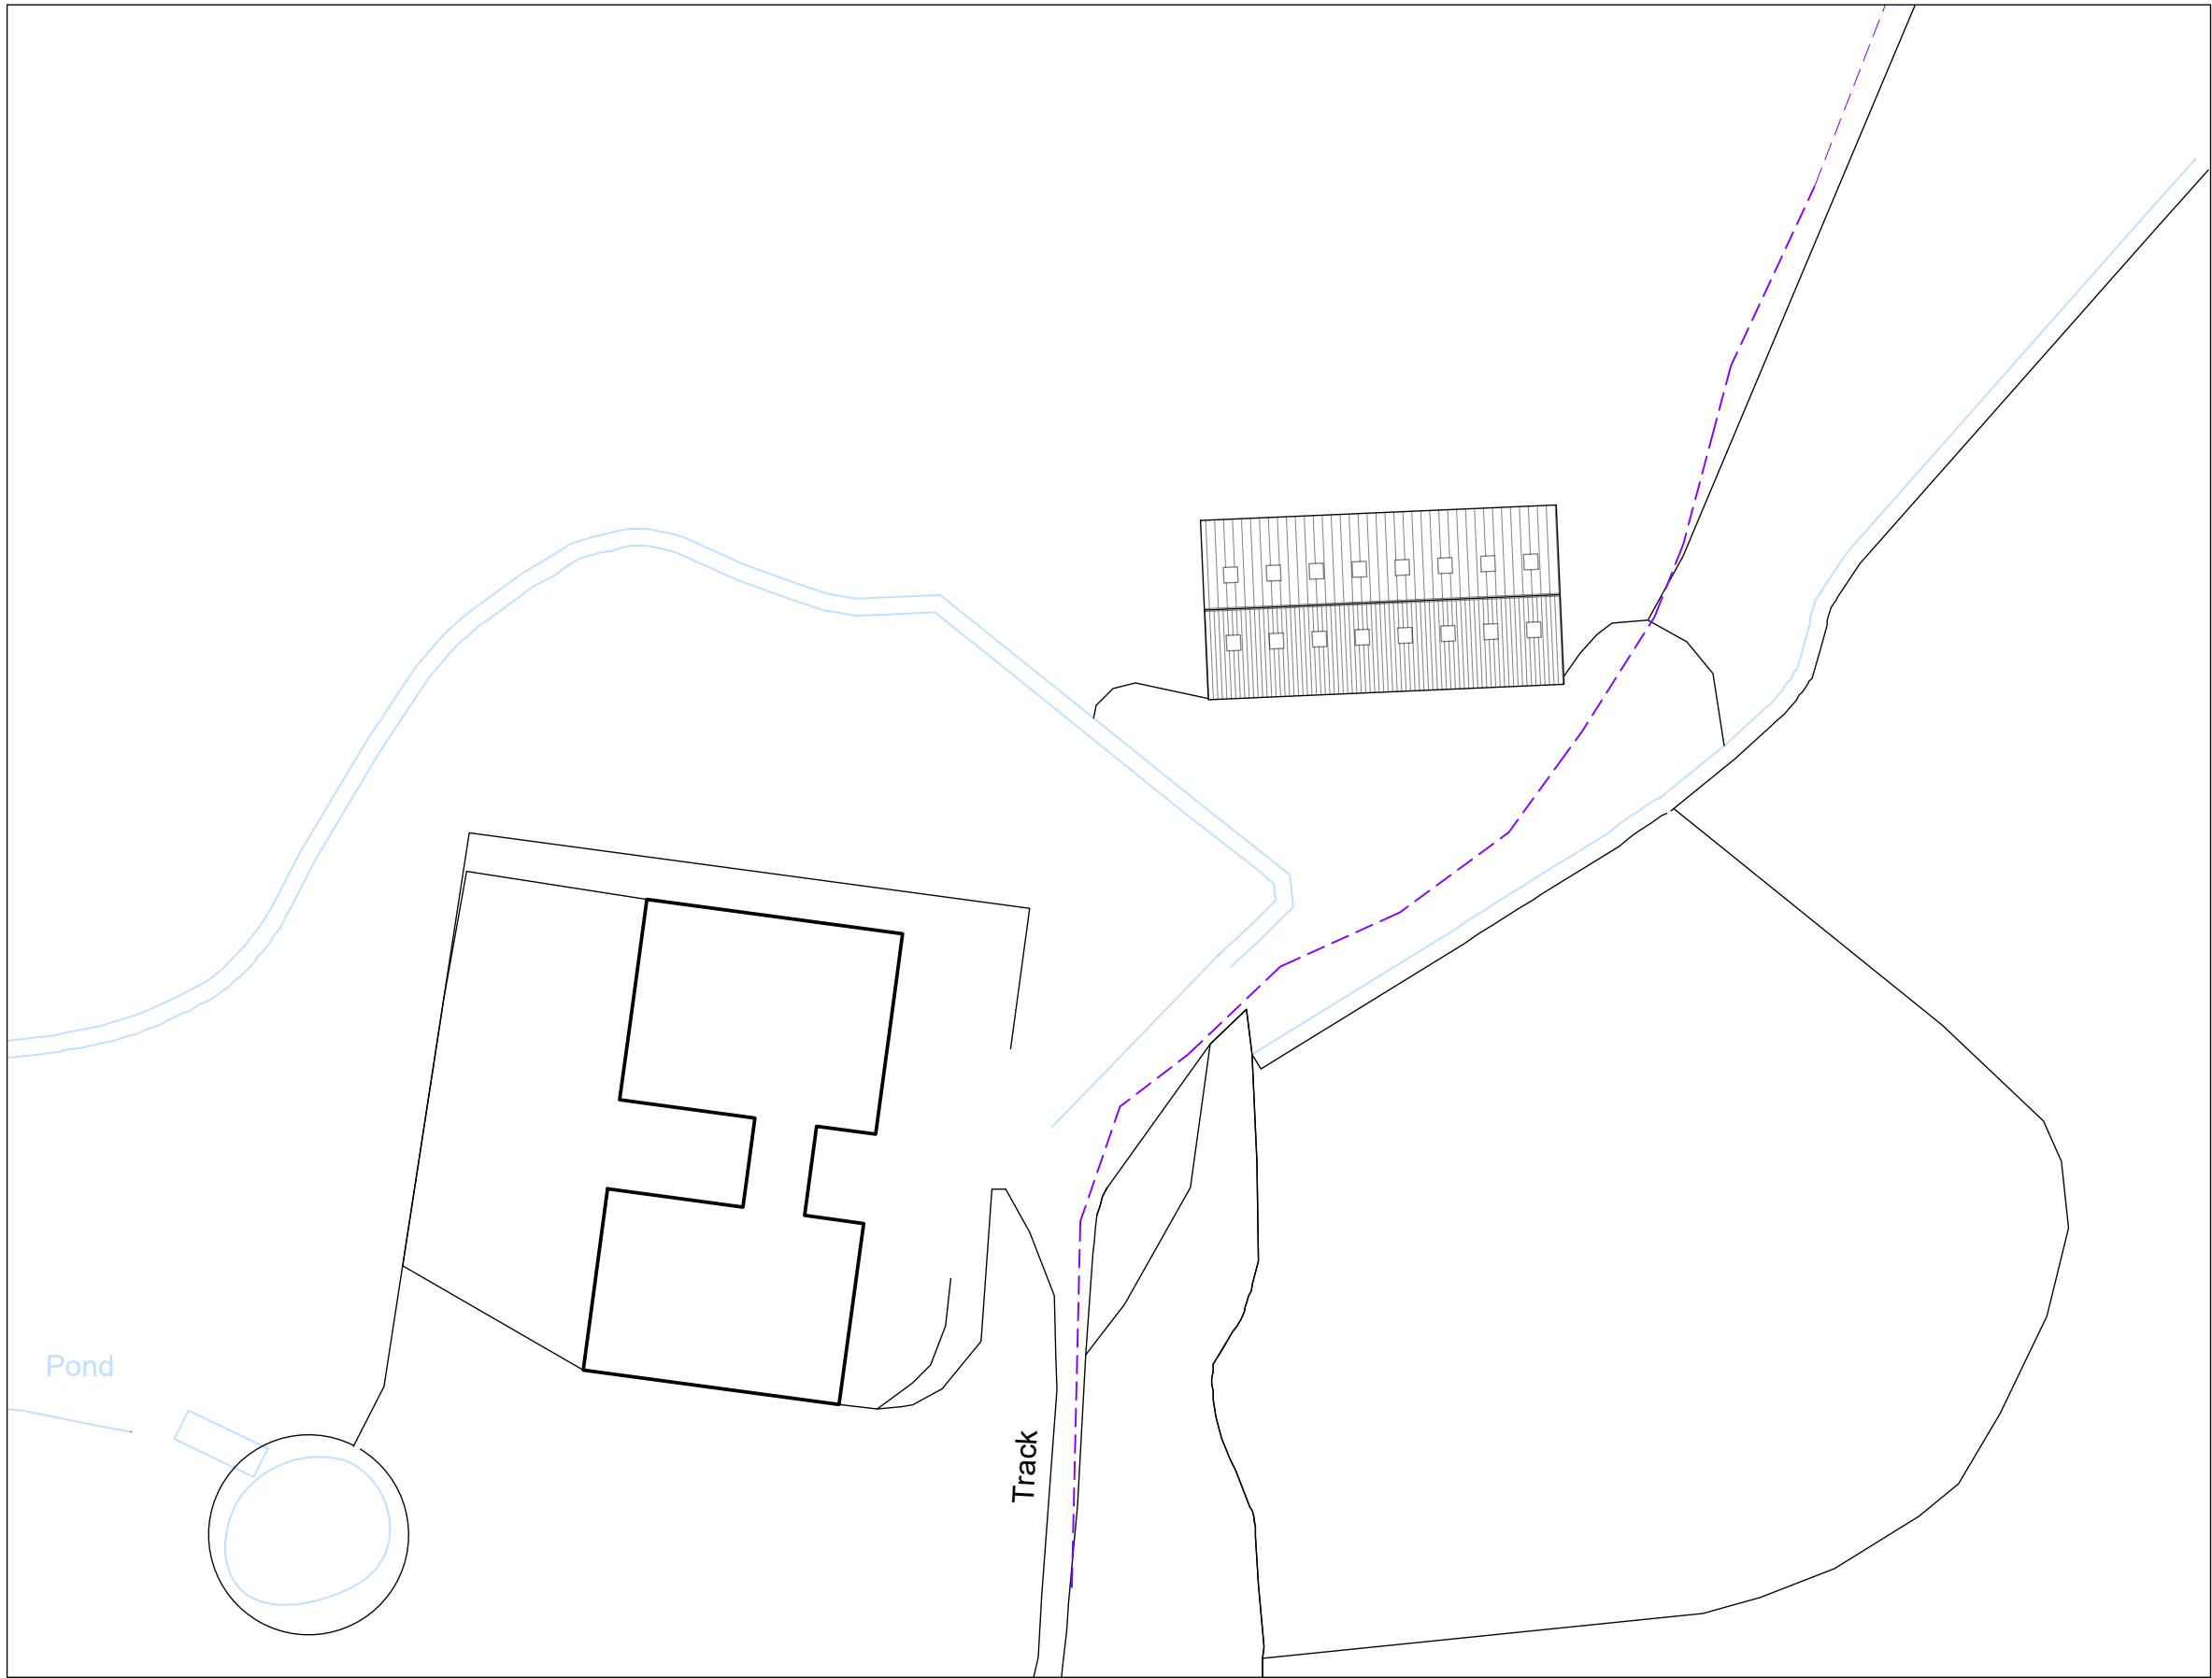

--- Footpath



Rev	Date	Notes
A	3.1.20	Footpath shown & cartilage revision



LPC (TRULL) LTD.,
TRULL, TETBURY, GLOUCESTERSHIRE GL8 8SQ
Tel: 01285 841433 email: admin@lpctrull.com

Client:
Mr Moseley
Project:
Upper Pavenhill Farm, Upper
Pavenill, Purton,
Swindon SN5 4LW

Drawing:
EXISTING SITE PLAN

Date: November 2025 Scale: 1:500 @ A3
Drawing Number:
LPC 1432 EX 02 A

SITE PLAN

