


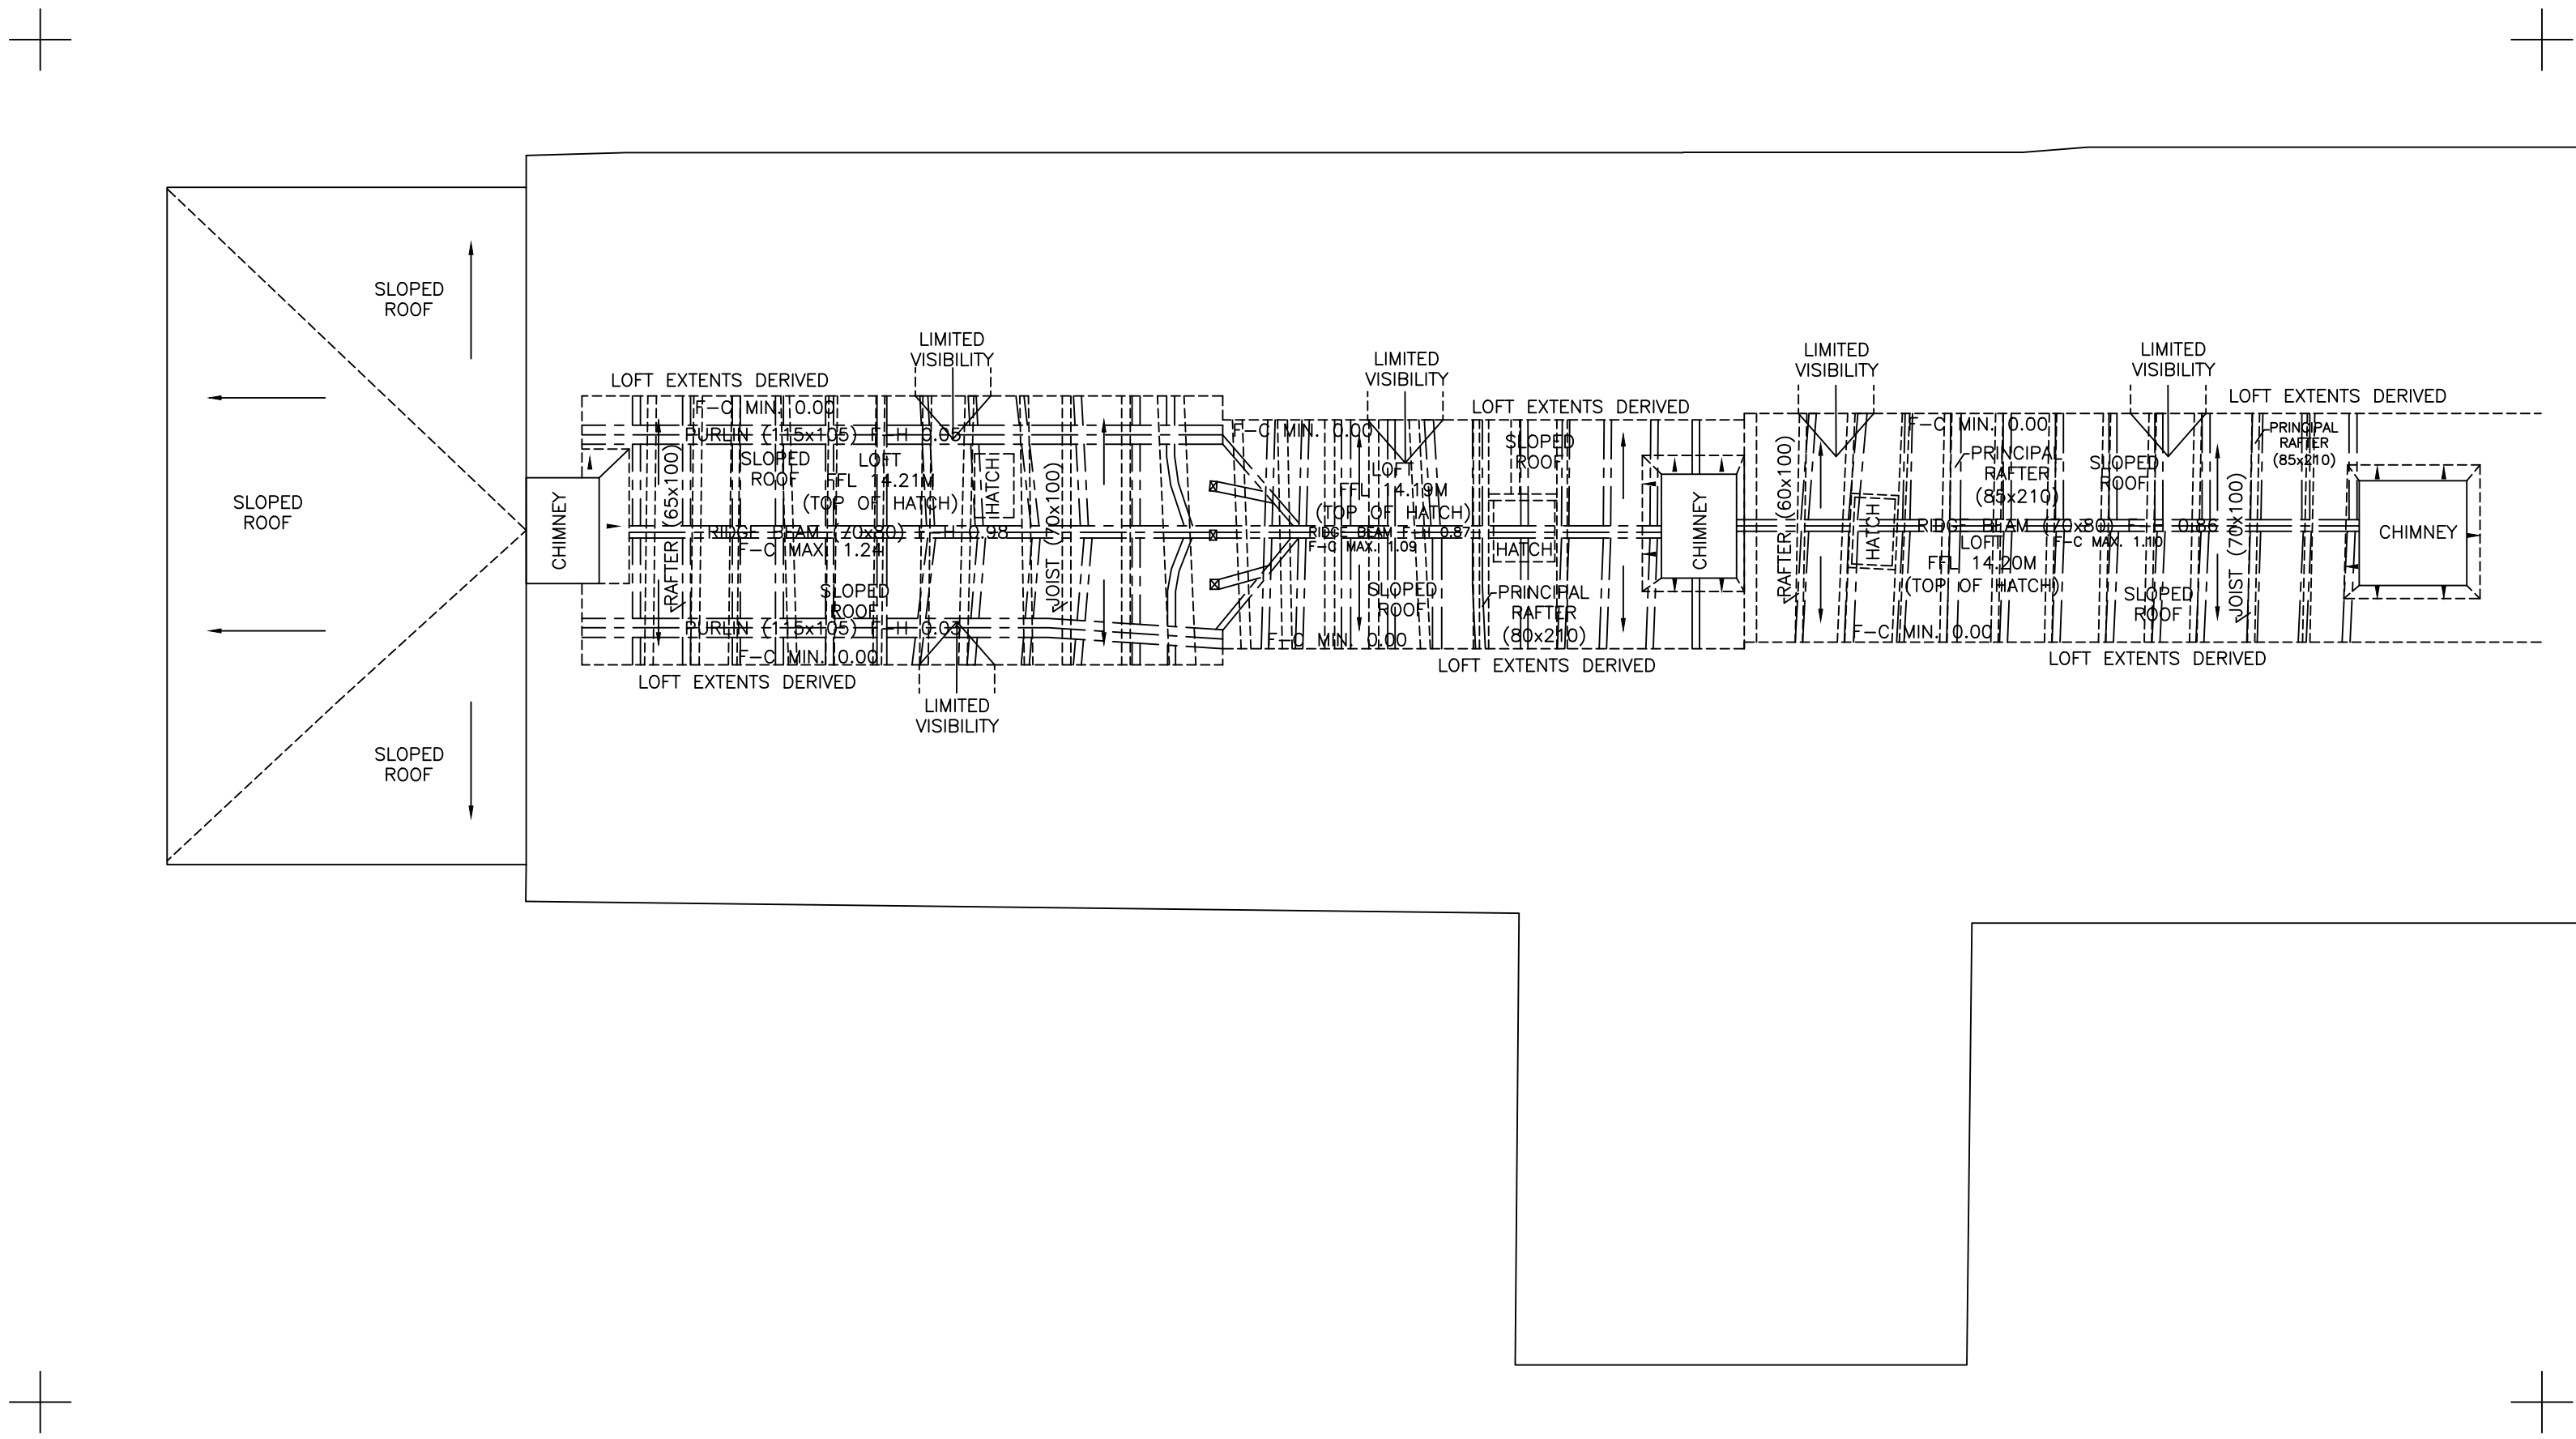

LOFT PLAN



NOTES: - GRID OF LOCAL ORIGIN.
LEVELS NOT RELATIVE TO OSBM
BASED ON FFL AS SHOWN
AT GROUND FLOOR ENTRANCE
VALUE 10.00M

- KEY: -
- DP DOWN PIPE
 - FFL FINISHED FLOOR LEVEL
 - F-C FLOOR TO CEILING
 - F-FC FLOOR TO FALSE CEILING
 - F-H FLOOR TO HEAD
 - F-S FLOOR TO SILL
 - F-SPR FLOOR TO SPRING
 - F-TOA FLOOR TO TOP OF ARCH
 - F-TC FLOOR TO TRUE CEILING
 - G GULLY
 - IC INSPECTION CHAMBER
 - S-H SILL TO HEAD
 - TOW TOP OF WALL
 - VP VENT PIPE
 - +0.00 CHANGE IN HEIGHT
 - STEP/STAIR ASCEND
 - SOFFIT/RAMP DESCEND
 - RADIATOR
 - TR TOWEL RAIL

FOR LOCATION PLAN SEE: MS-6579
FOR ELEVATIONS SEE: MS-6579B

Brandon Surveys

BURLINGTON HOUSE
389 WELLSBOROUGH ROAD
NORTHAMPTON
NN1 4BU
TEL : 01604 602287

ISO 9001
REGISTERED

THE SURVEY ASSOCIATION



NORTH ARROW GRAPHICALLY ORIENTATED

CLIENT THE NATIONAL TRUST
WHITE HORSE BUSINESS PARK
TROWBRIDGE
WILTSHIRE
BA14 0XF

LOCATION 69-70 THE SILKHOUSES
COTE LANE
KILNINGTON
WARMINGTON
WILTSHIRE
BA12 6ZZ

TITLE FLOOR PLANS (PROPOSED)

DRAWING NUMBER MS-6579A
SHEET 3 OF 3

SCALE 1:50

SIZE A1

AUTHOR AT/JWT

DATE OCT 2025