



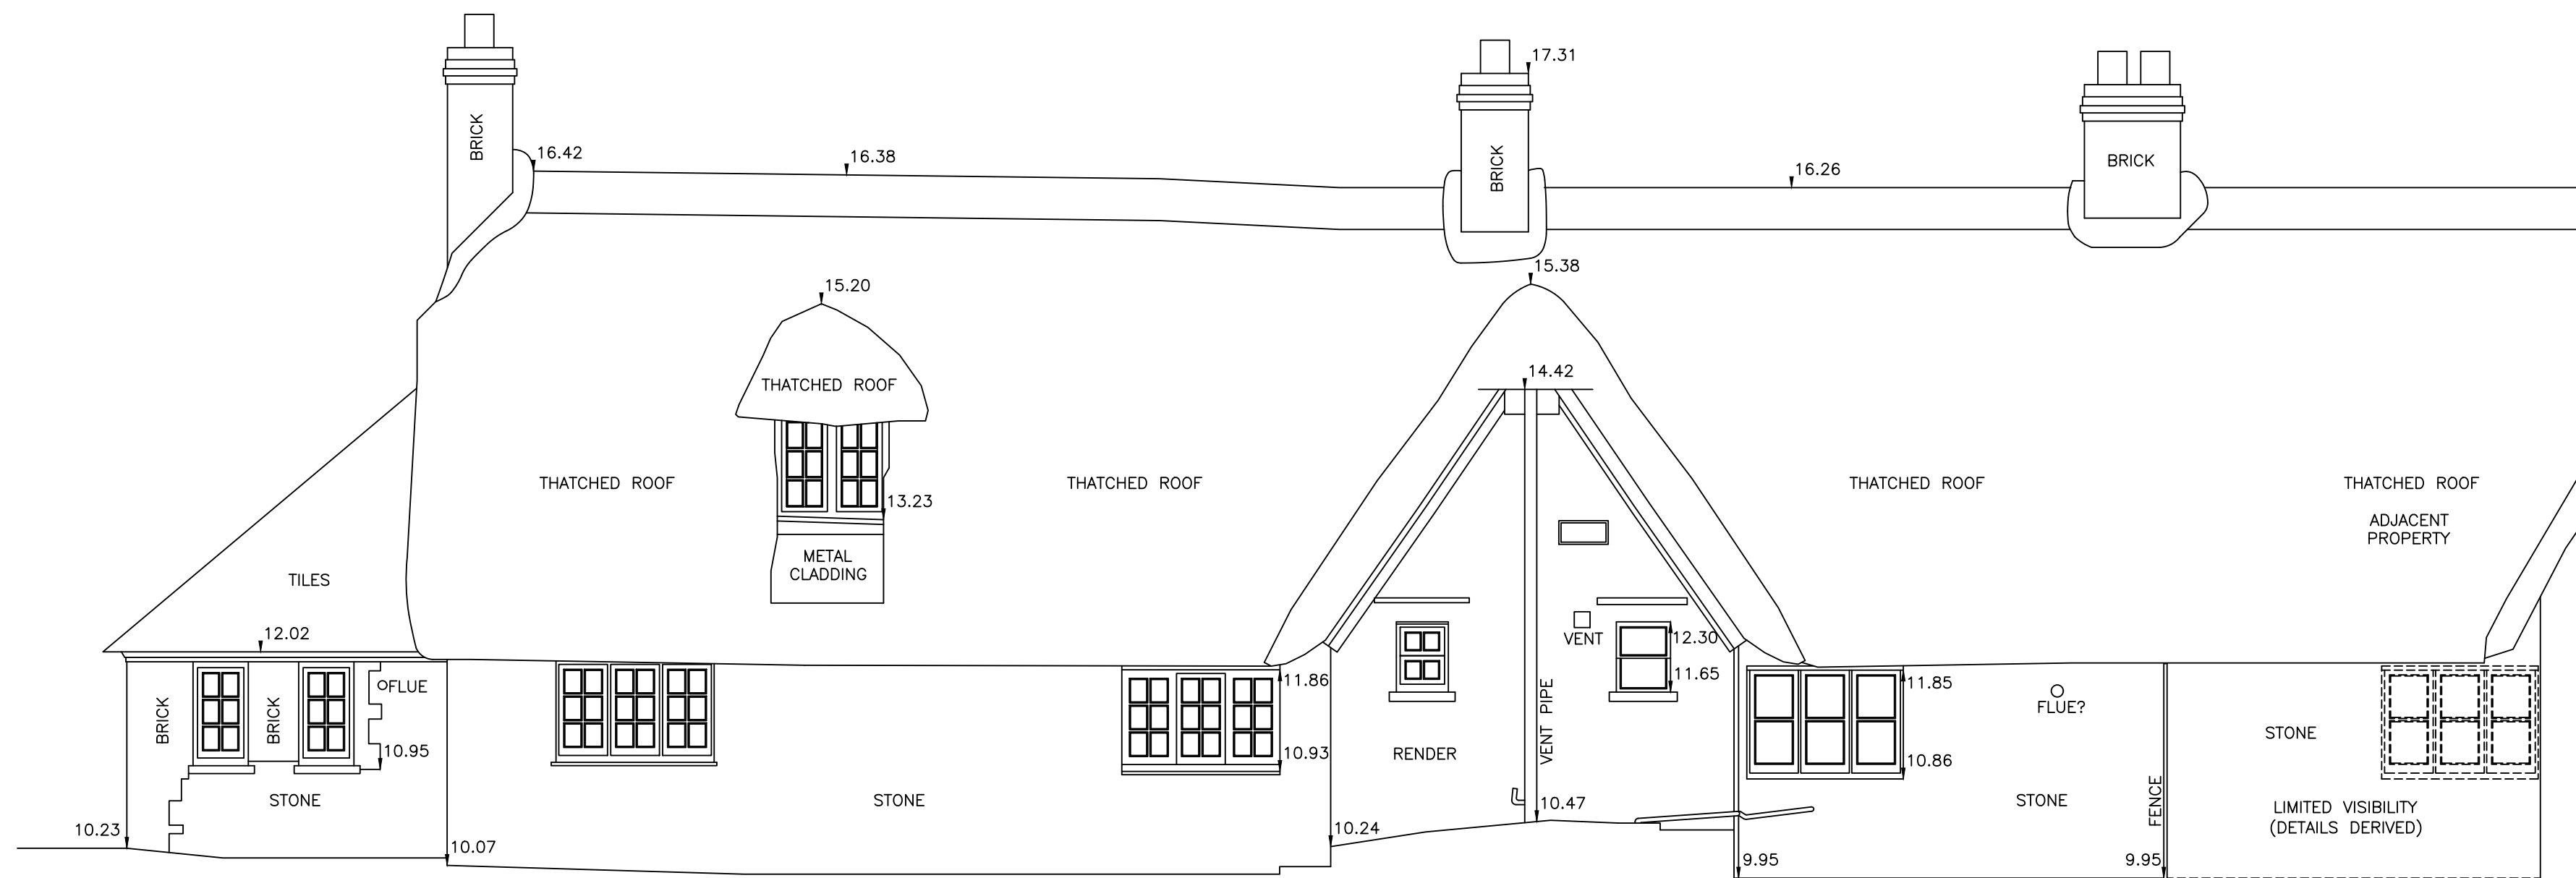

DATUM LEVEL 9.00M

SOUTH ELEVATION (REAR)

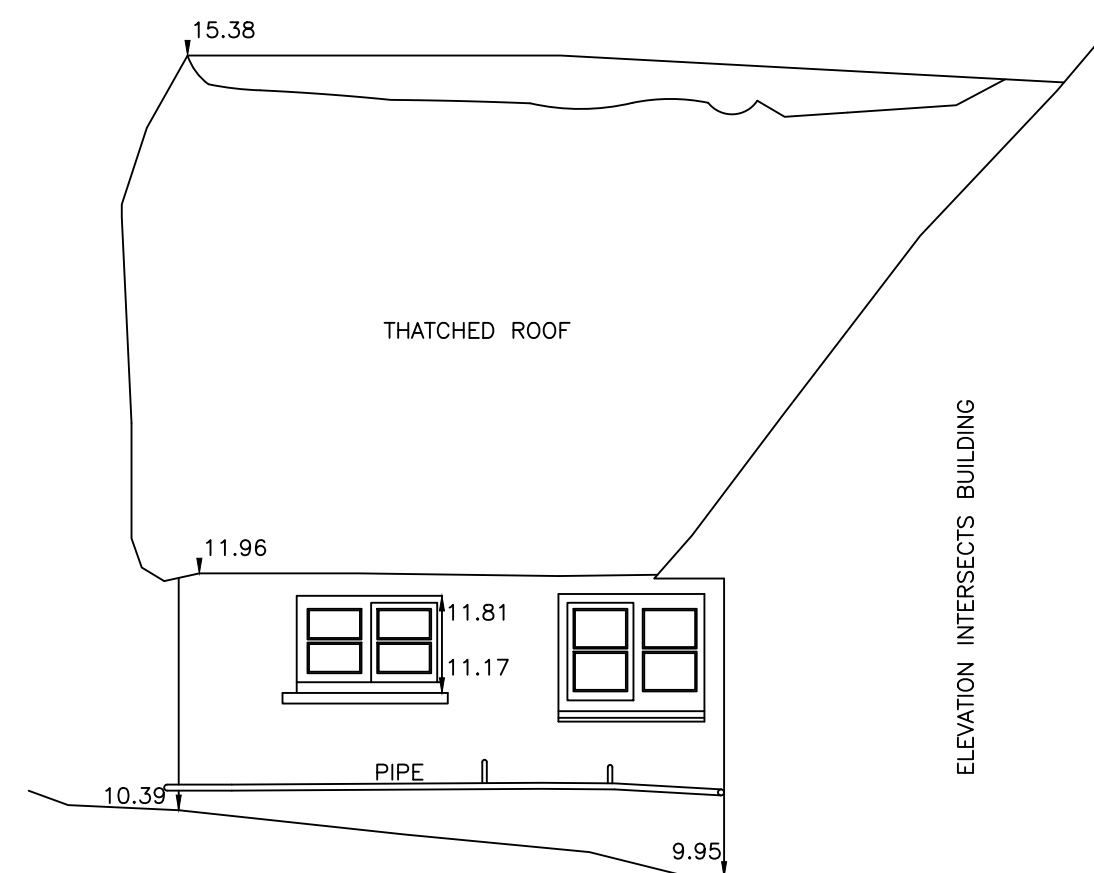

DATUM LEVEL 9.00M

EAST ELEVATION (SIDE)



NOTES: -
GRID OF LOCAL ORIGIN.
LEVELS NOT RELATIVE TO OSEM
BASED ON FFL AS SHOWN
AT GROUND FLOOR ENTRANCE
VALUE 10.00M

FOR LOCATION PLAN SEE: MS-6579
FOR FLOOR PLANS SEE: MS-6579A



CLIENT
THE NATIONAL TRUST
WHITE HORSE BUSINESS PARK
TROWBRIDGE
WILTSHIRE
BA14 0XF

LOCATION
69-70 THE SILKHOUSES
COTE LANE
KILMINGTON
WIMBORNE
WILTSHIRE
BA12 6ZZ

TITLE
ELEVATIONS (PROPOSED)

DRAWING NUMBER
MS-6579B
SHEET 2 OF 2

SCALE
1:50

SIZE
A1

AUTHOR
AT

DATE
OCT 2025