


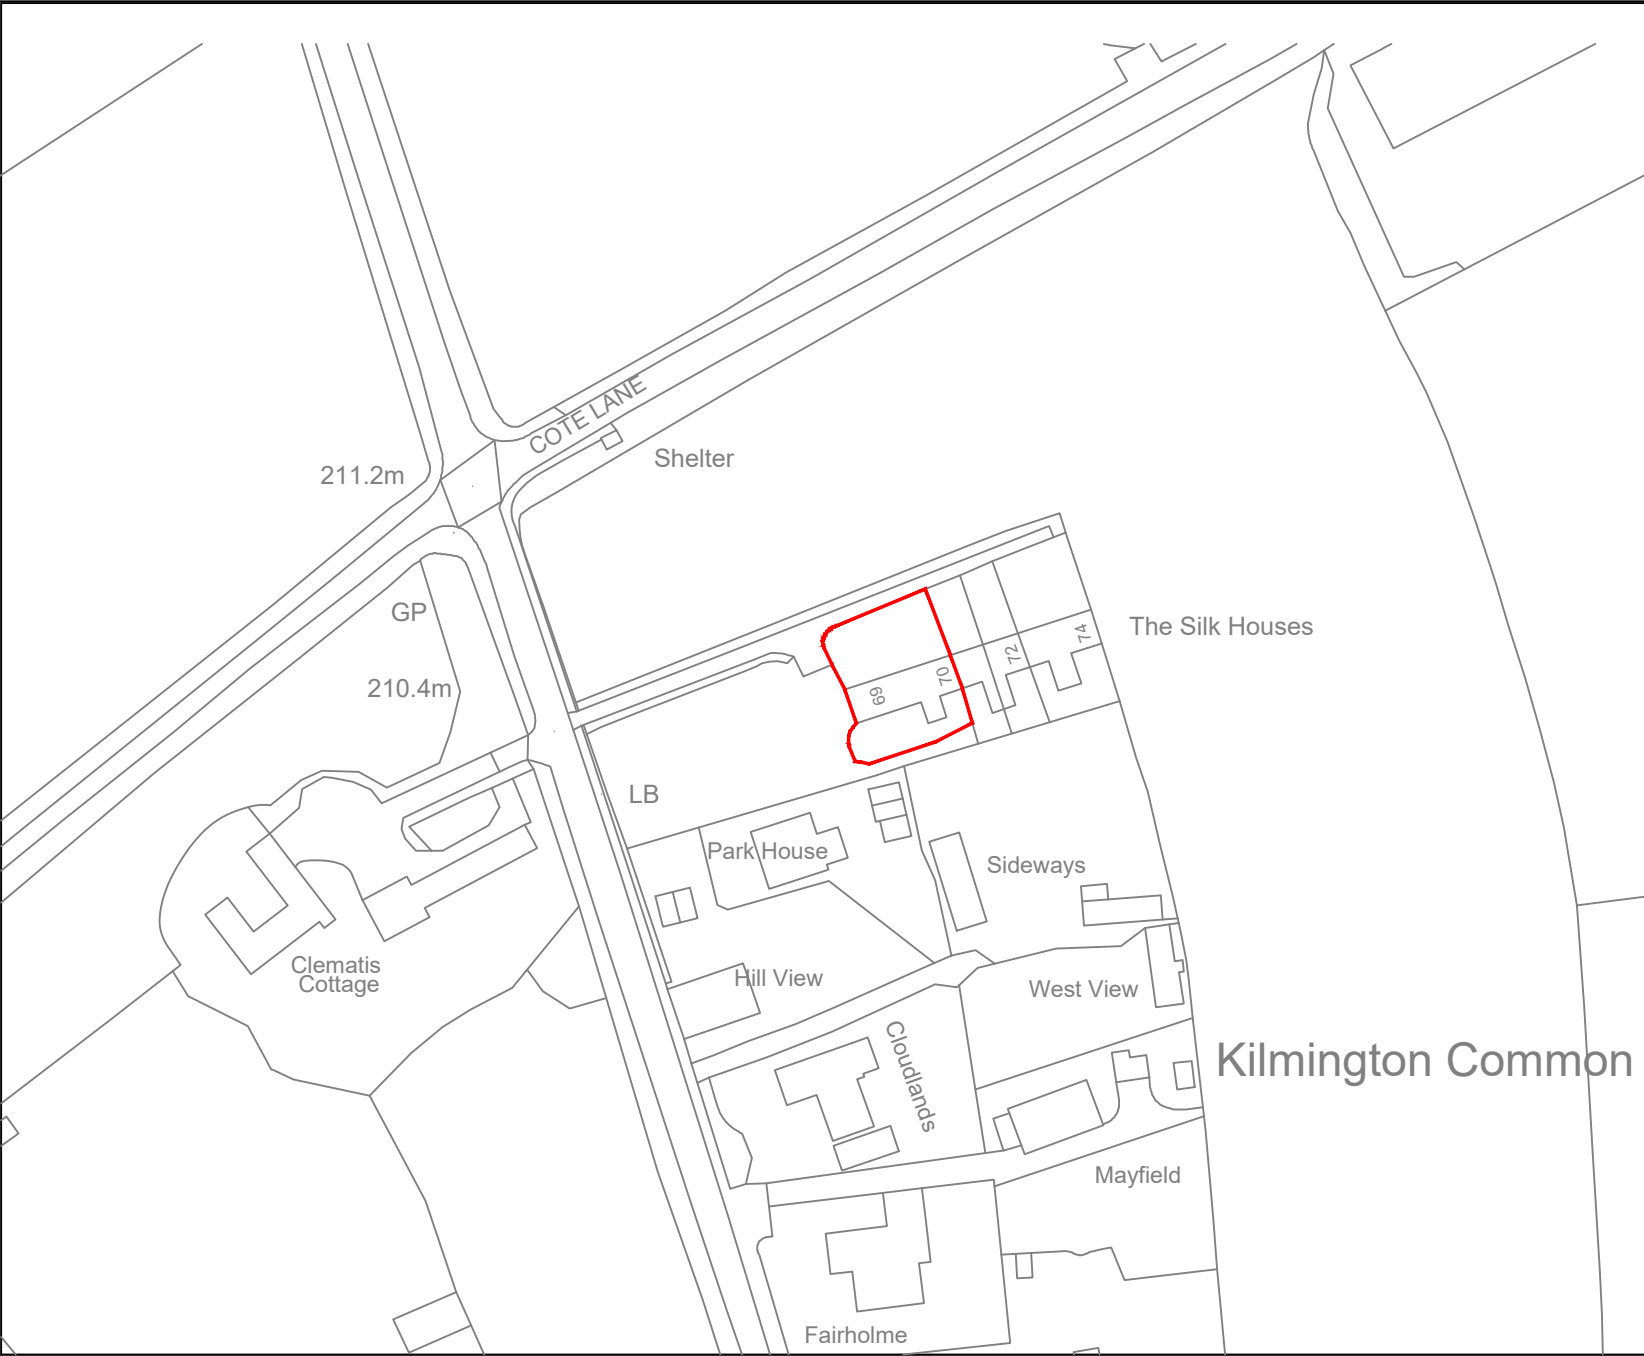

NOTES:--

GRID_RELATIVE TO ORDNANCE SURVEY NATIONAL GRID (OSGB36)

LEGEND: --

LAND REGISTRY REGISTERED BOUNDARY

REV A:--

RED REGISTERED BOUNDARY POSITION ALTERED TO REFLECT NEW LEASE/TENANT INFORMATION SUPPLIED BY CLIENT
JWT (OCT 2025)

FOR FLOOR PLANS SEE: MS-6579A
FOR ELEVATIONS SEE: MS-6579B

Brandon Surveys

BURLINGTON HOUSE
360 WELLSBOROUGH ROAD
NORTHAMPTON
NN1 4BU
TEL : 01604 602287

N

Metres

CLIENT

THE NATIONAL TRUST
WHITE HORSE BUSINESS PARK
TROWBRIDGE
WILTSHIRE
BA14 0XF

LOCATION

69-70 THE SILKHUSES
COTE LANE
KILMINGTON
WILTSHIRE
BA12 6QZ

TITLE

LOCATION PLAN

DRAWING NUMBER	SCALE	SIZE
MS-6579 REV A	1:1250	A4

AUTHOR	DATE
AT	OCT 2025