


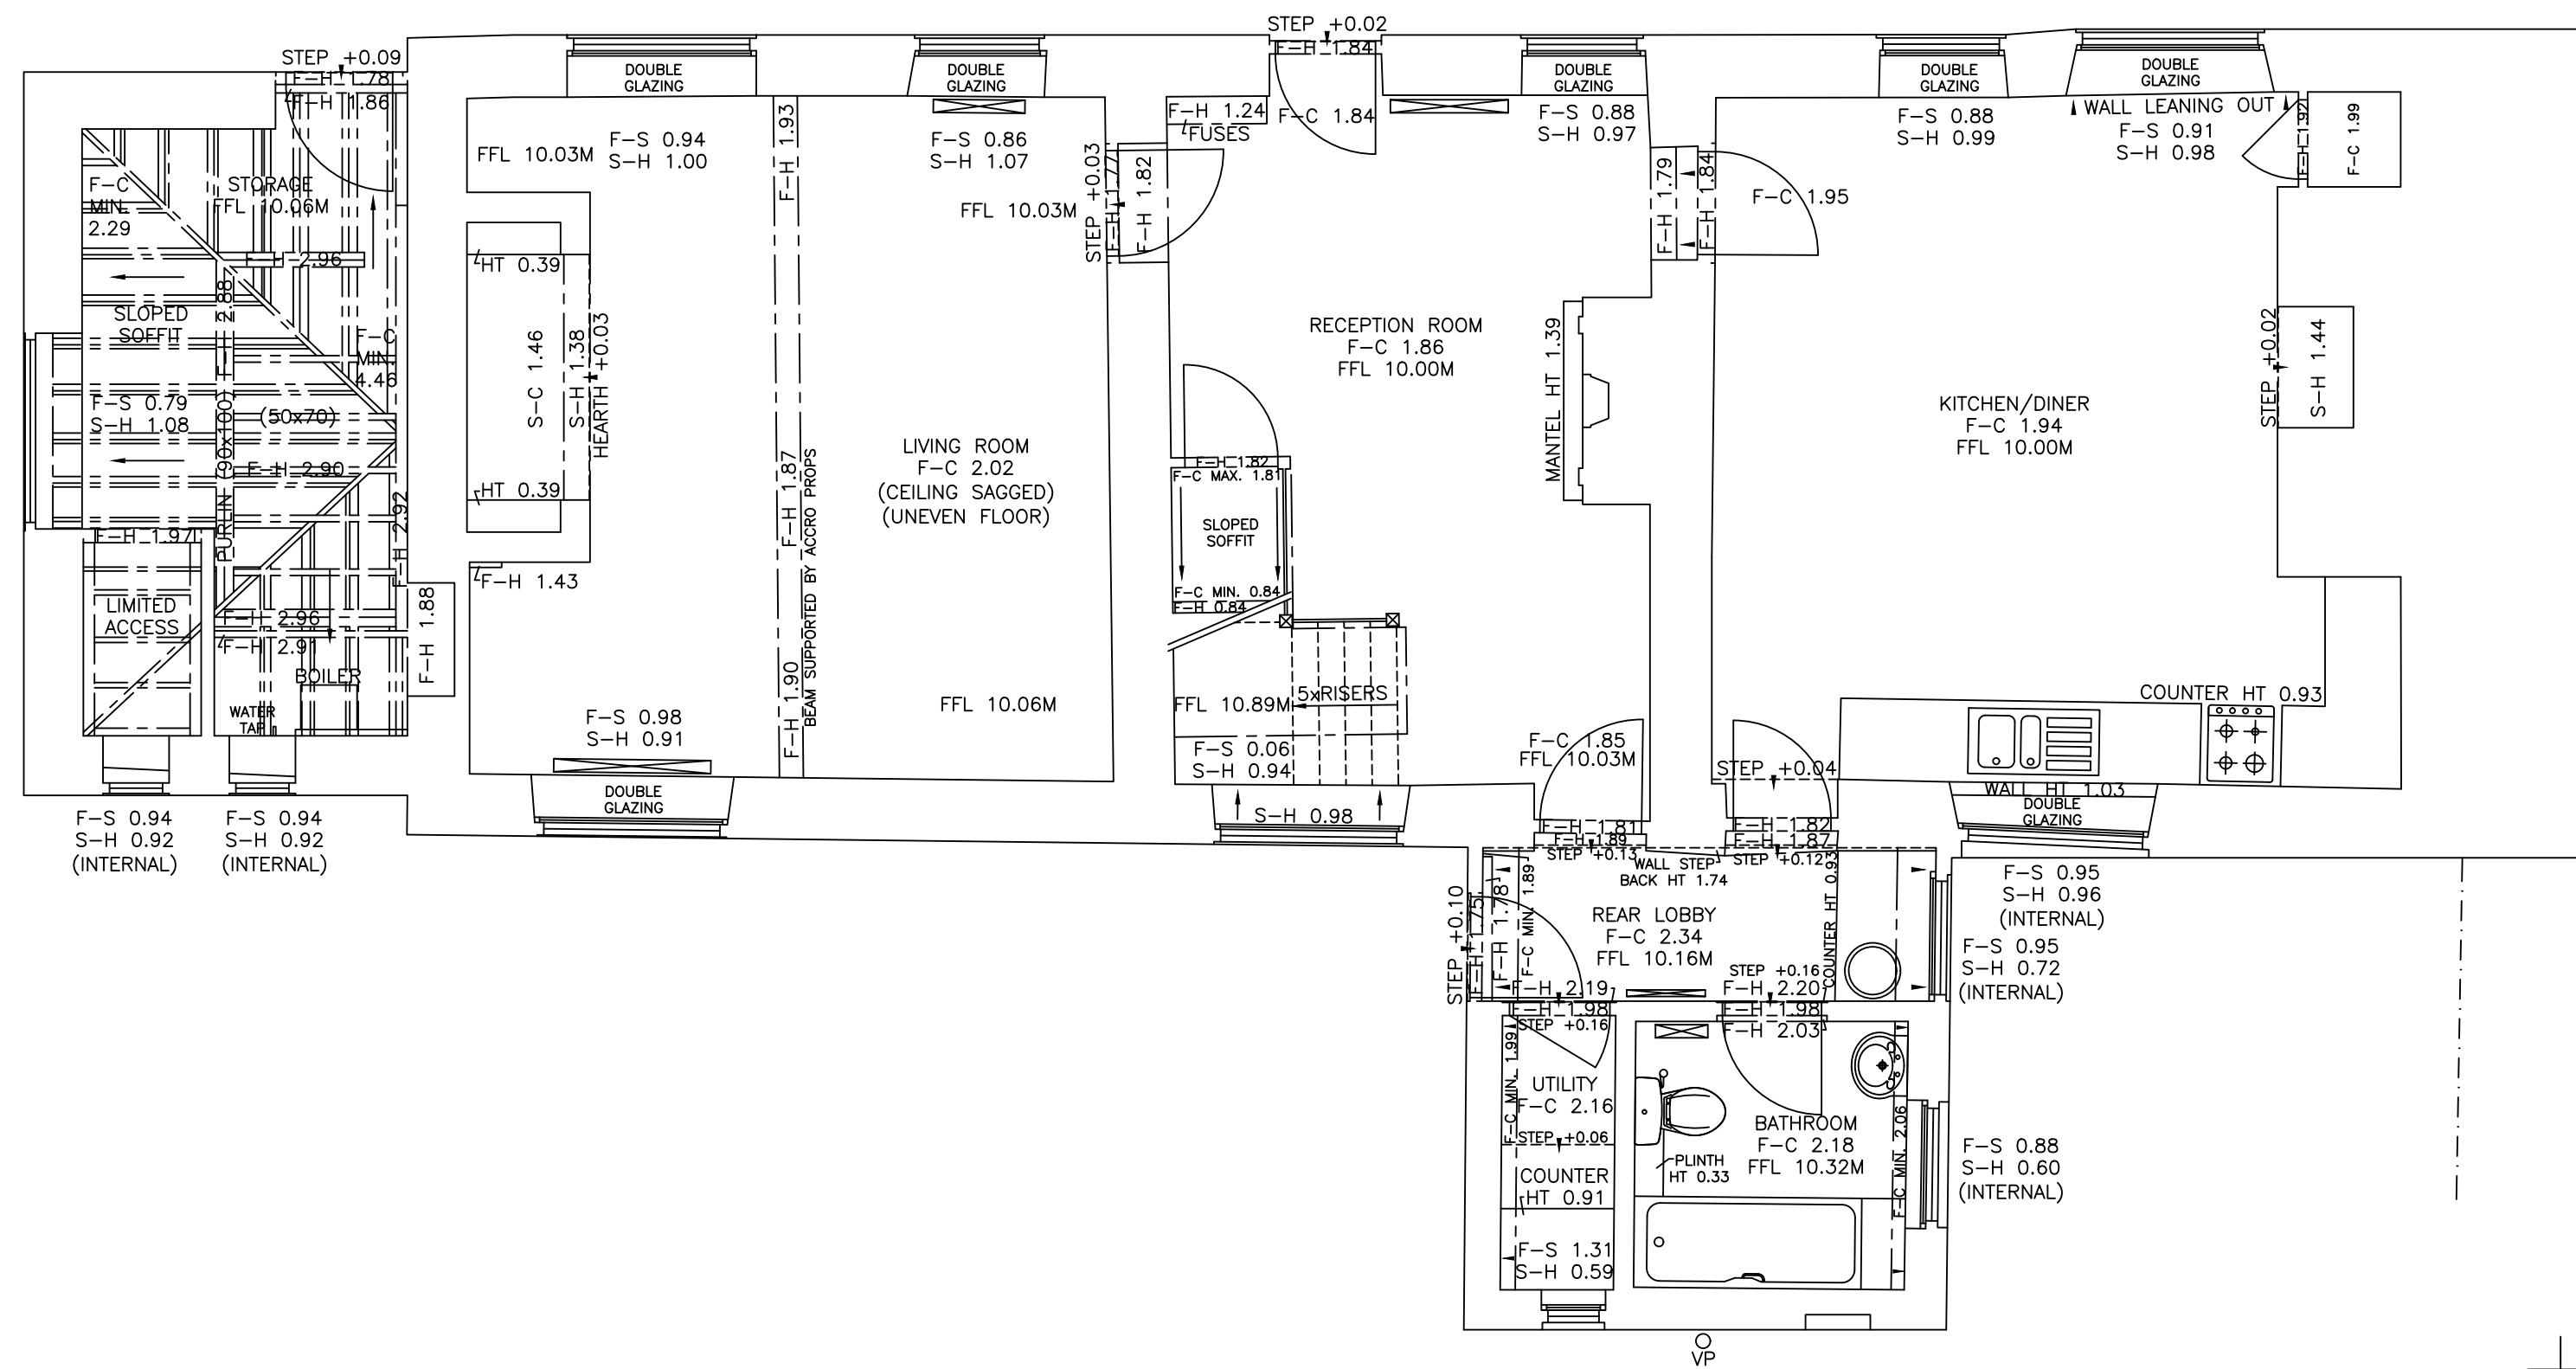

GROUND FLOOR PLAN

NOTES:-
GRID OF LOCAL ORIGIN.
LEVELS NOT RELATIVE TO OSBM
BASED ON FFL AS SHOWN
AT GROUND FLOOR ENTRANCE
VALUE 10.00M

KEY:-
DP DOWN PIPE
FFL FINISHED FLOOR LEVEL
F-C FLOOR TO CEILING
F-FC FLOOR TO FALSE CEILING
F-H FLOOR TO HEAD
F-S FLOOR TO SILL
F-SPR FLOOR TO SPRING
F-TOA FLOOR TO TOP OF ARCH
F-TC FLOOR TO TRUE CEILING
G GULLY
IC INSPECTION CHAMBER
S-H SILL TO HEAD
TOW TOP OF WALL
VP VENT PIPE
+0.00 CHANGE IN HEIGHT
STEP/STAIR ASCEND
SOFFIT/RAMP DESCEND
RADIATOR
TOWEL RAIL

FOR LOCATION PLAN SEE: MS-6579
FOR ELEVATIONS SEE: MS-6579B



NORTH ARROW GRAPHICALLY ORIENTATED

CLIENT
THE NATIONAL TRUST
WHITE HORSE BUSINESS PARK
TROWBRIDGE
WILTSHIRE
BA1 4 DXF

LOCATION
69-70 THE SILKHOUSES
COTE LAKE
KILMINGTON
WARMINGSTON
WILTSHIRE
BAT2 6GZ

TITLE
FLOOR PLANS (PROPOSED)

DRAWING NUMBER
MS-6579A
SHEET 1 OF 3

SCALE
1:50

SIZE
A1

AUTHOR
AT/JWT

DATE
OCT 2025