



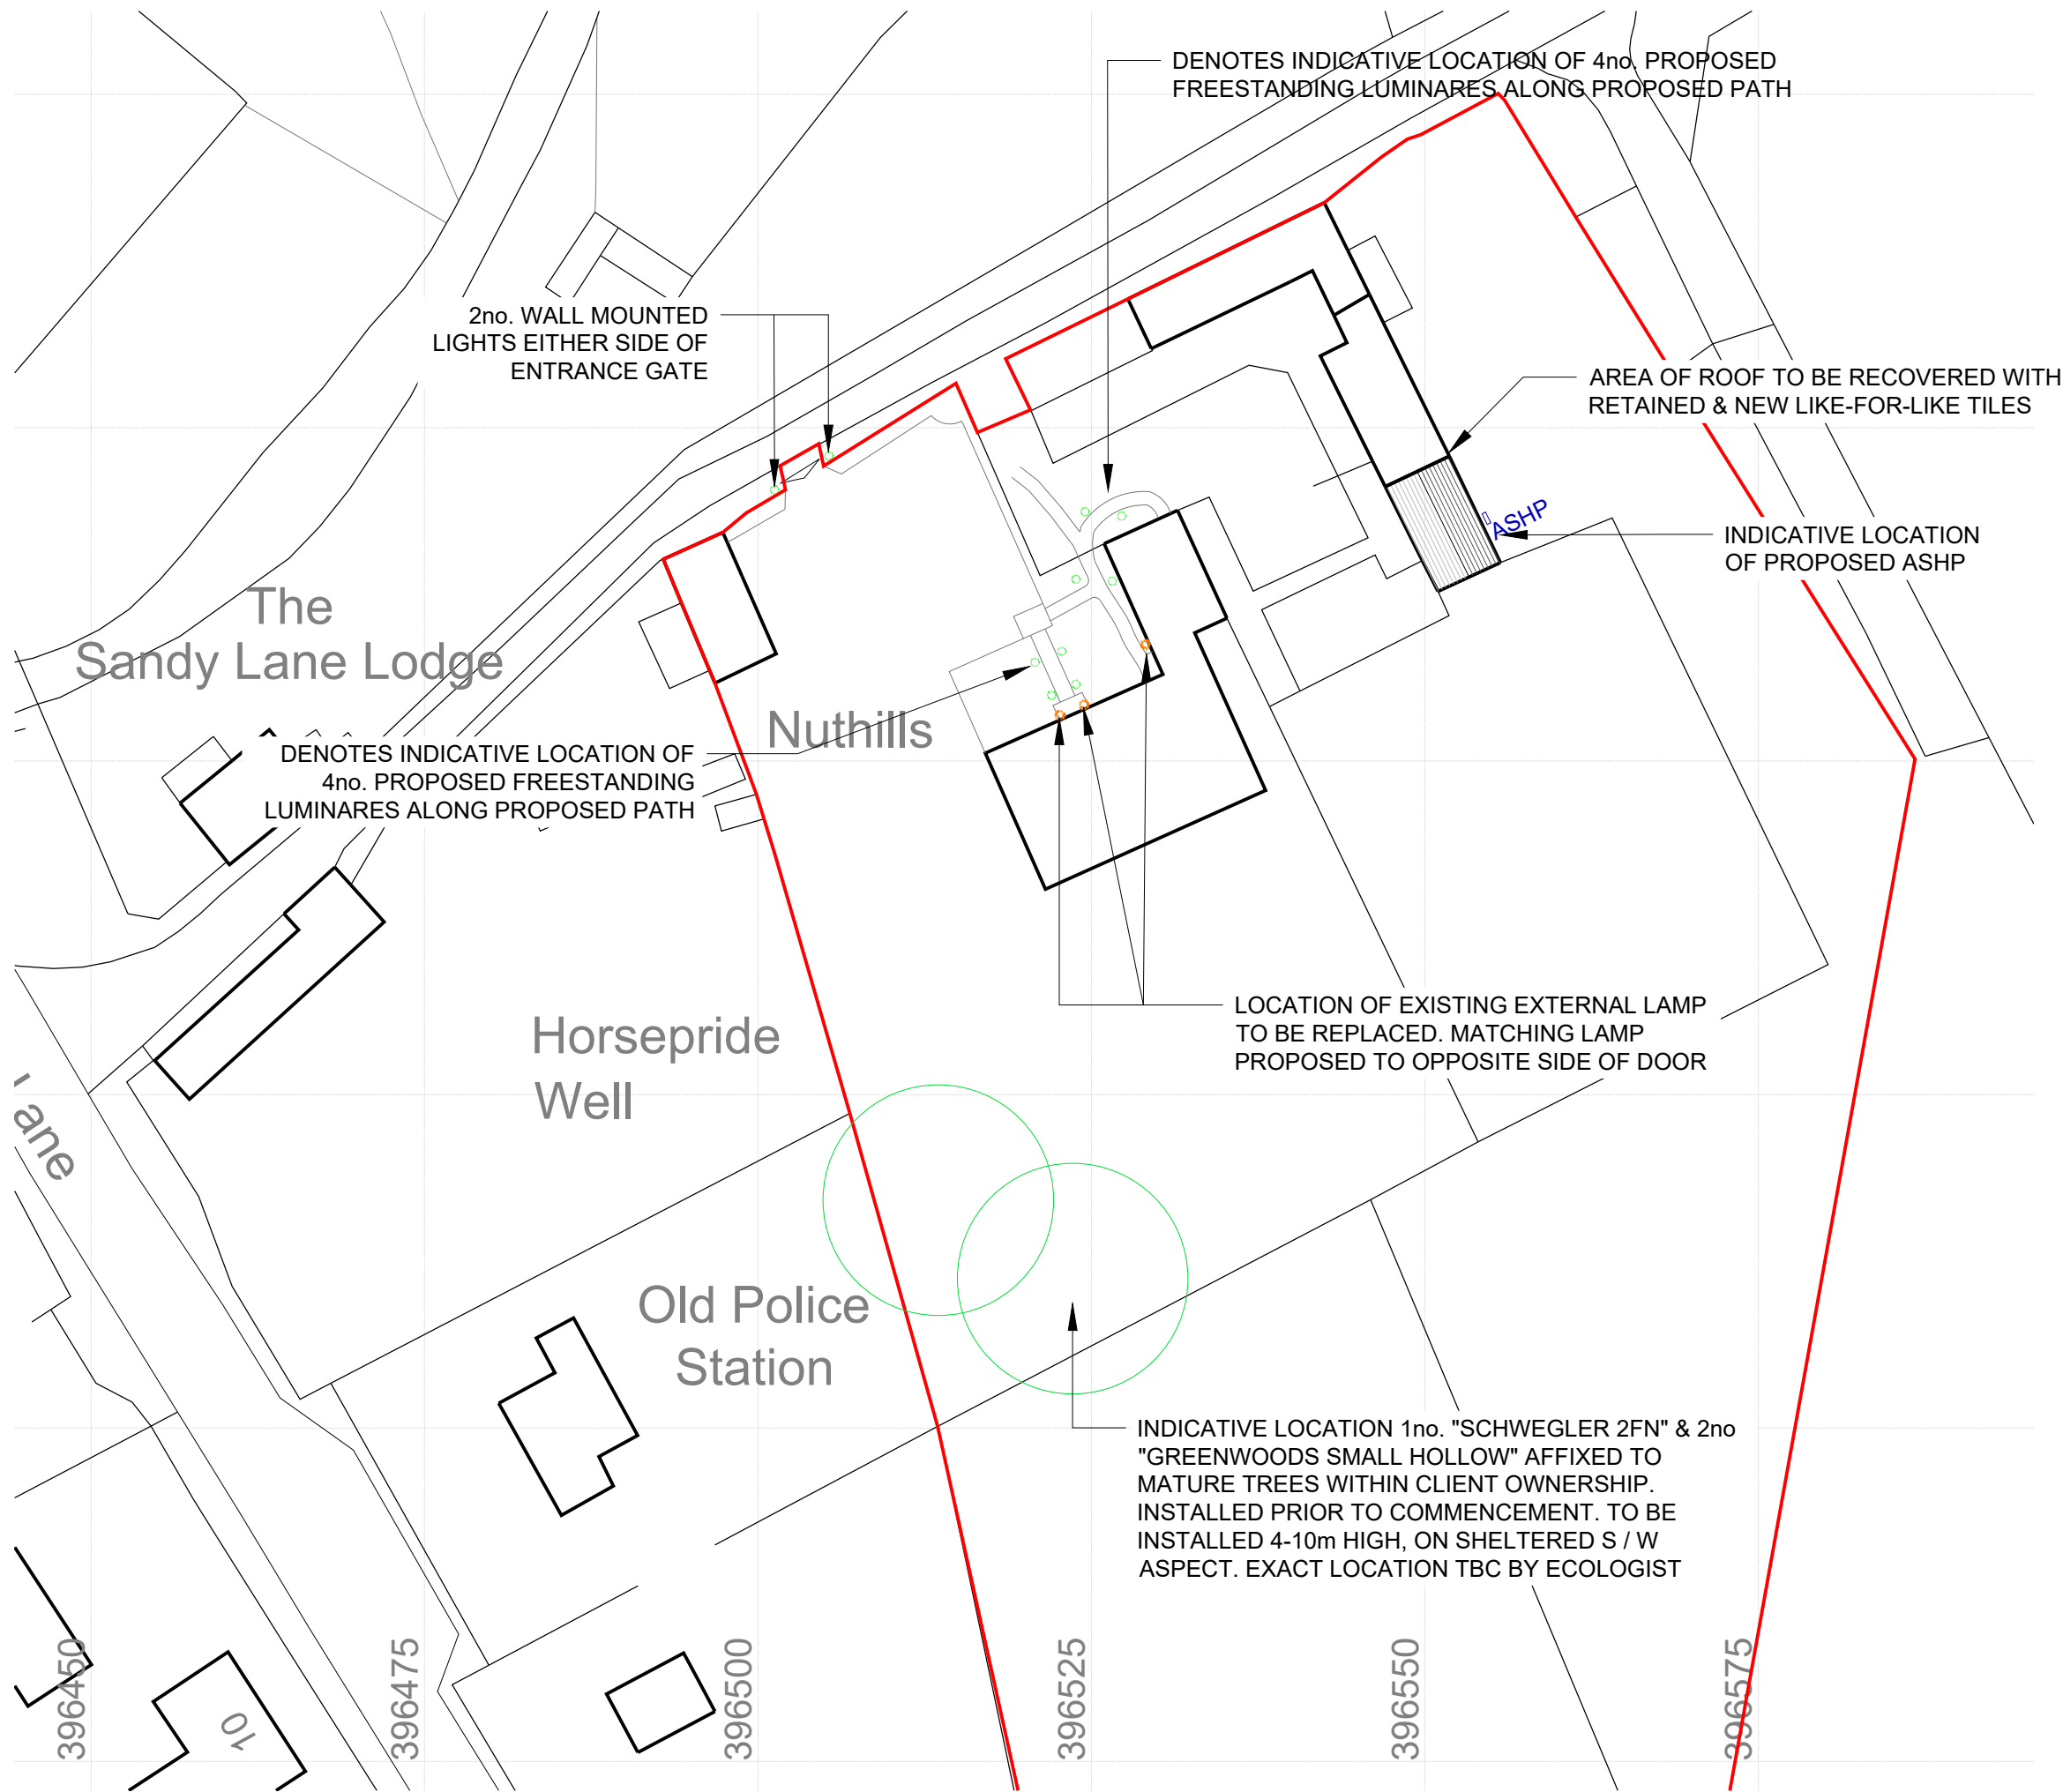

NOTES:
1. Figured dimensions to be taken in preference to scaled dimensions.
2. Large scaled drawings to be taken in preference to small scale.
3. Critical dimensions to be taken from site.
4. If in doubt, the contractor must ask for clarification.
5. These drawings and designs are the copyright of James Slater & Co. and may not be reproduced or used without permission.

A	05/01/26	AI	Revised Boundary
Rev.ID	Rev.date	Rev.by	Comment

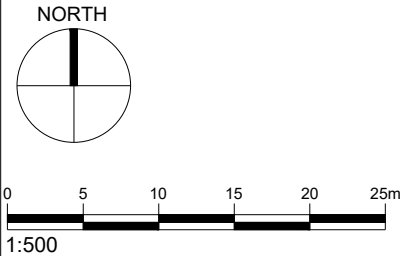

CLIENT:
Mr James Hoffman

TITLE:
Proposed
Site Plan

STAGE:
Planning

SITE:
Nuthills Farm
Sandy Lane
SN15 2PY

JAMES SLATER & CO
SURVEYING & ARCHITECTURE

19 Dyer Street
Cirencester
Gloucestershire
GL7 2PP
Tel: 01285 650686
Fax: 01285 644212



www.jamesslater.co.uk

SCALES:
1:500 @ A3

DATE: 24/06/2024	DRAWN: AI	CHECKED: *
---------------------	--------------	---------------

DRAWING NUMBER: 24-077-202	REV: A
-------------------------------	-----------