

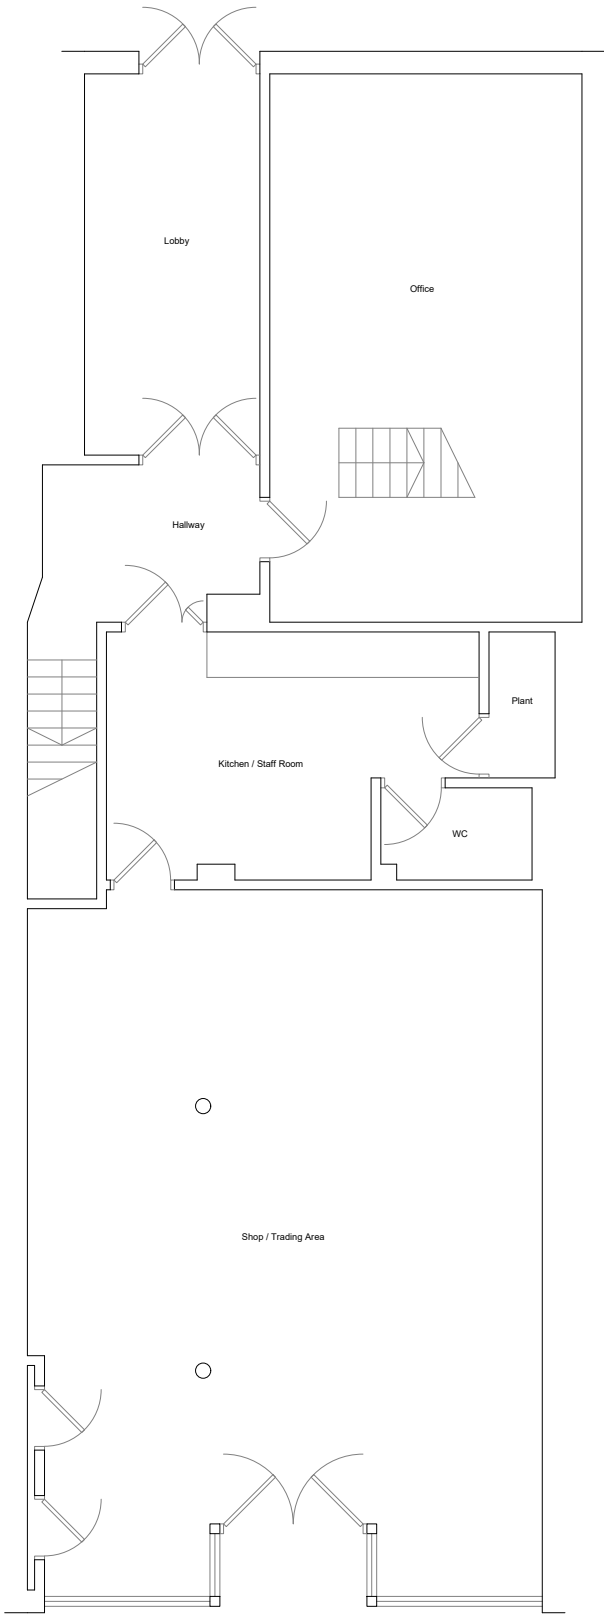


 


Ground Floor Plan
As Existing

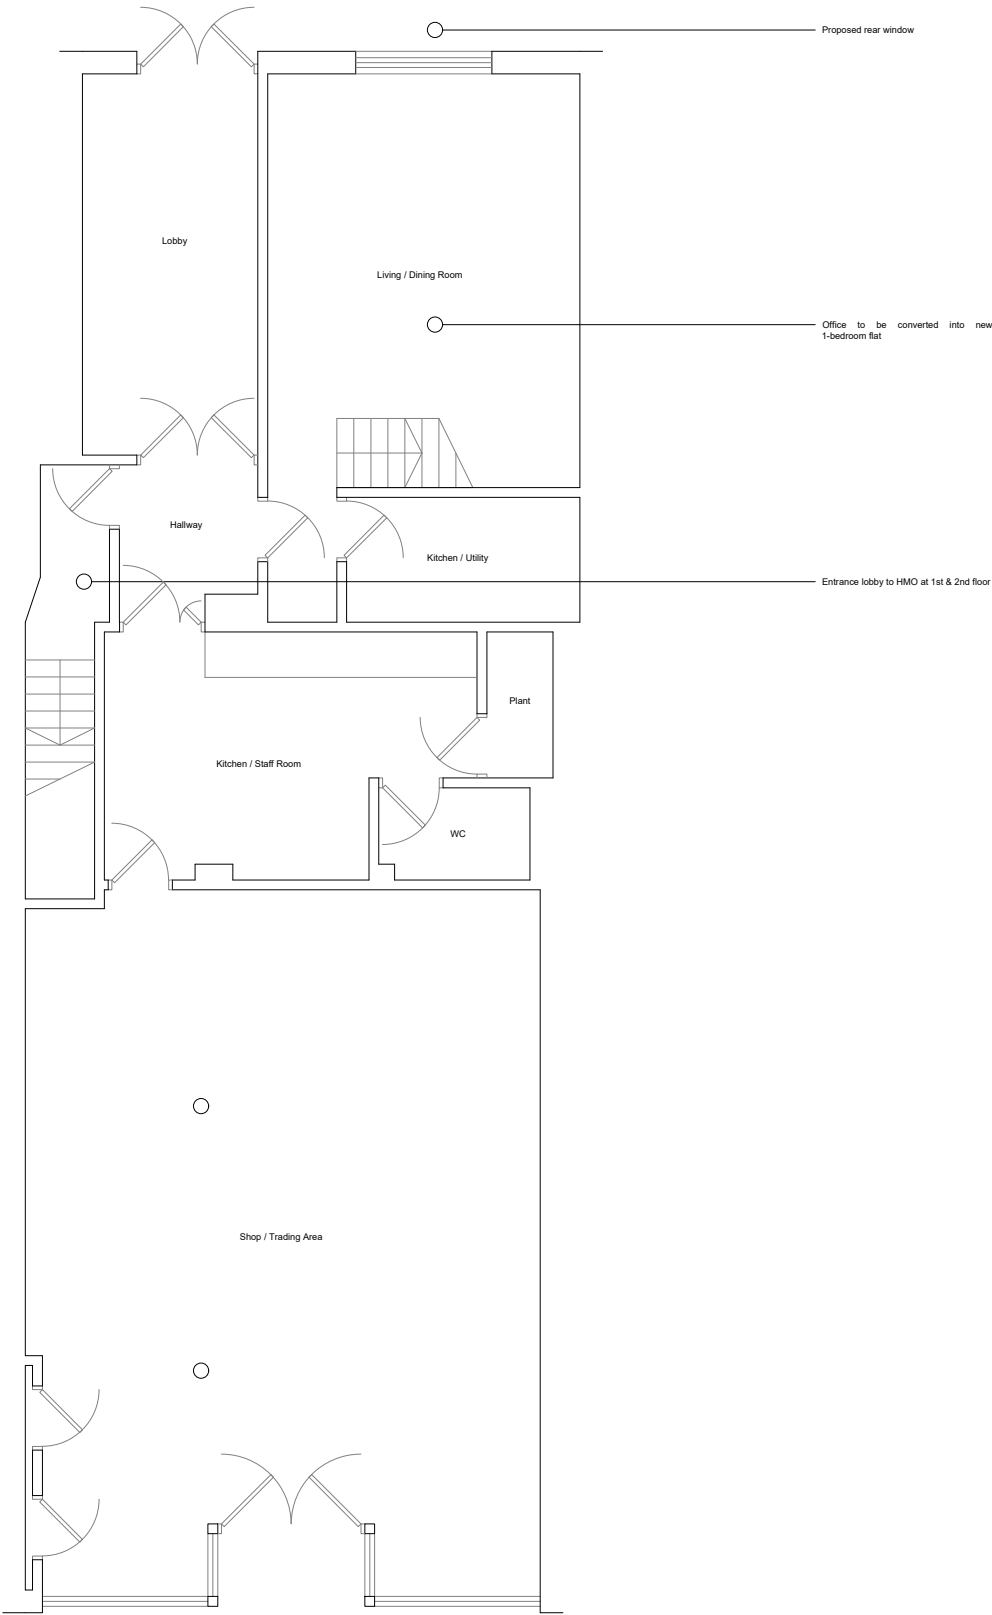

Ground Floor Plan
As Proposed

B	05/01/26	HMO / planning application	ME	ME
A	22/12/25	HMO application	ME	ME
.	12/12/25	Client review / Lease plan	ME	ME
REV	DATE	DESCRIPTION	DRAWN	CHECKED

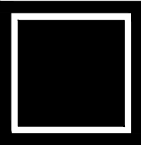

BUILD ARCHITECTS
www.build-architects.co.uk
studio@build-architects.co.uk
07977 582048

- Architecture
- Landscape
- Interiors
- Historic Buildings
- Masterplanning

This drawing is copyright of the Architect and shall not be reproduced without permission.

Check all dimensions and report any errors, or omissions.

Responsibility for setting out rests with the contractor, all dimensions & setting out to be checked on site prior to commencement of works.

Planning

D Bilgic

CLIENT

HMO Conversion
33 Catherine Street,
Salisbury, SP1 2DQ

PROJECT

Ground Floor Plan
As Existing / As Proposed

DRAWING

2025 / 098

PROJECT REF

PP 010

DRAWING NO

Dec 2025

DATE

ME

DRAWN BY

ME

DRAWN BY

ME

CHECKED BY

ME

CHECKED BY