

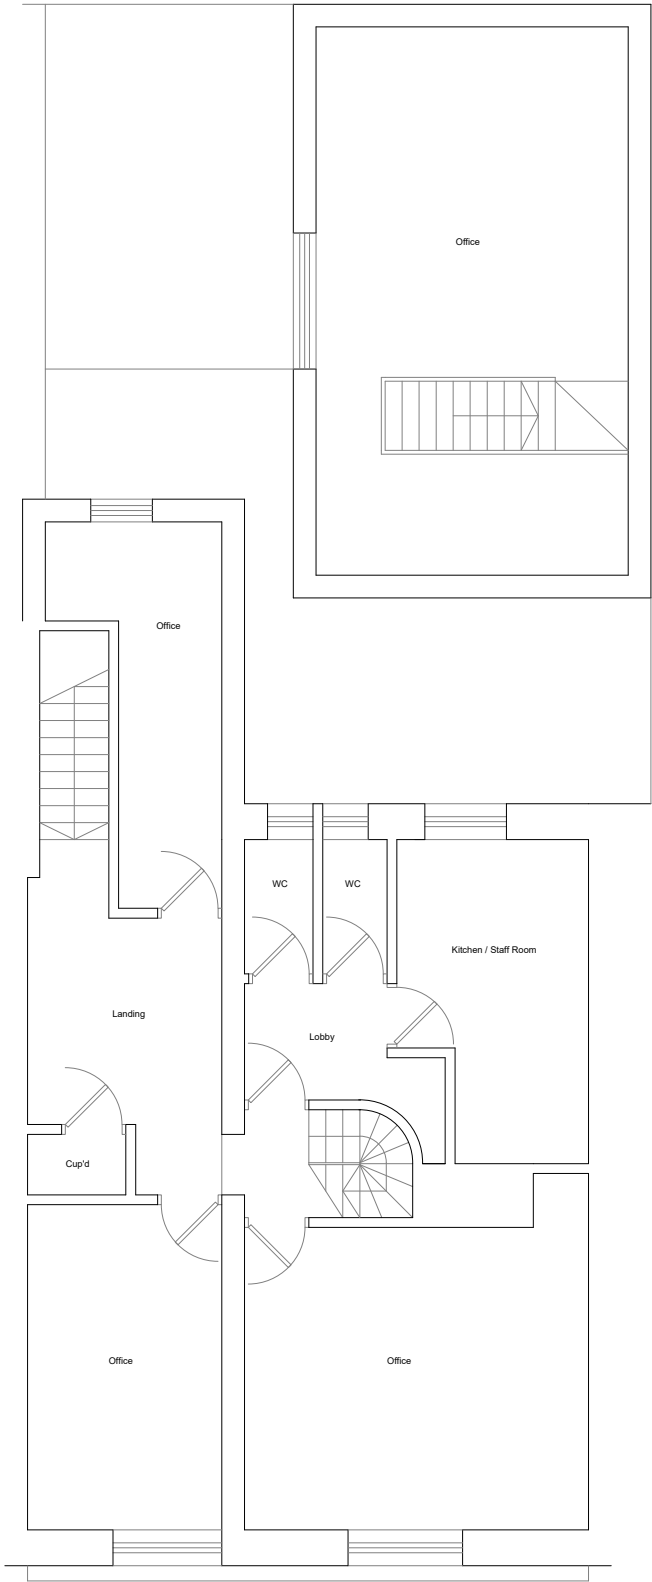


 


First Floor Plan
As Existing

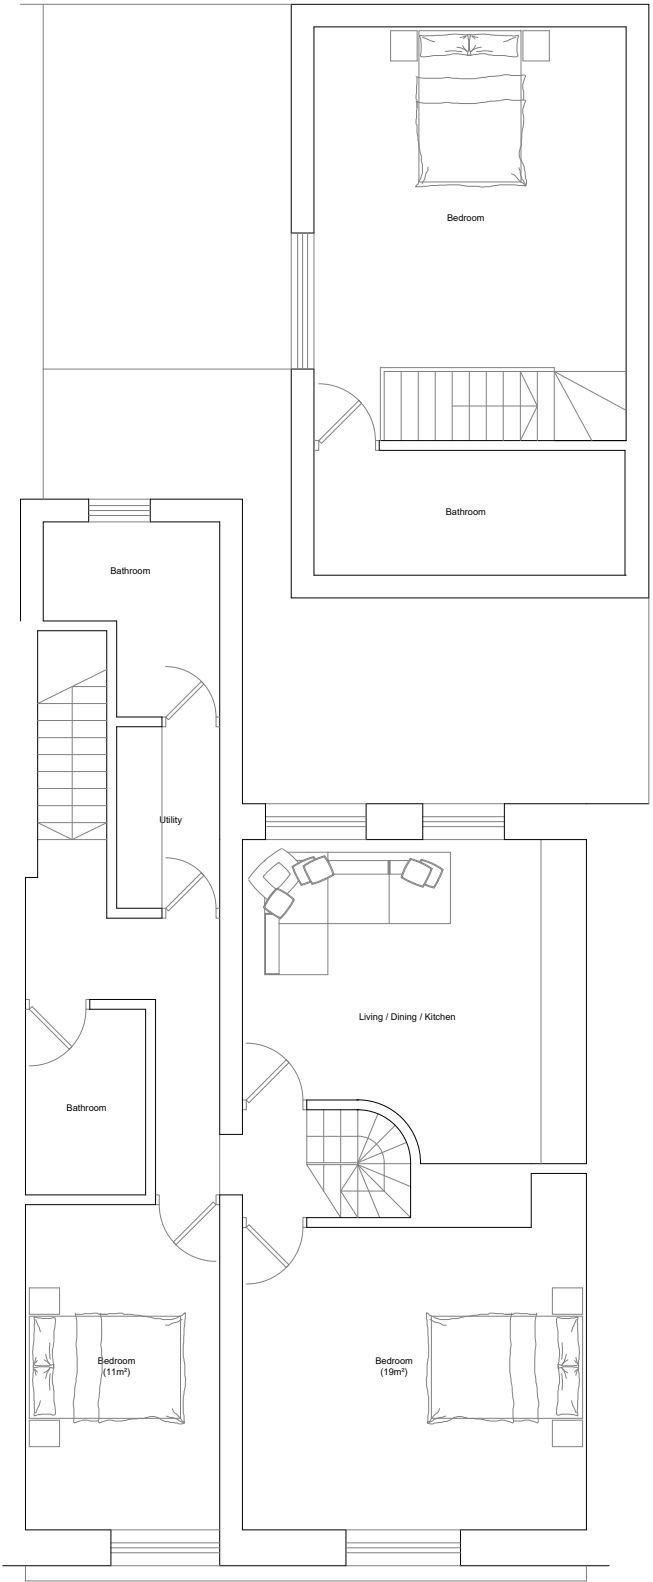

First Floor Plan
As Proposed

Note - All dimensions to be checked on site prior to commencement of works

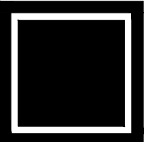

BUILD ARCHITECTS
www.build-architects.co.uk
studio@build-architects.co.uk
07977 582048

- Architecture
- Landscape
- Interiors
- Historic Buildings
- Masterplanning

This drawing is copyright of the Architect and shall not be reproduced without permission.

Check all dimensions and report any errors, or omissions.

Responsibility for setting out rests with the contractor, all dimensions & setting out to be checked on site prior to commencement of works.

Planning

D Bilgic
CLIENT

HMO Conversion
33 Catherine Street,
Salisbury, SP1 2DQ
PROJECT

First Floor Plan
As Existing / As Proposed
DRAWING

2025 / 098
PROJECT REF

PP 011
DRAWING NO

Dec 2025
DATE

ME
DRAWN BY

ME
CHECKED BY

REVISION

SCALE