



PLANNING DRAWING

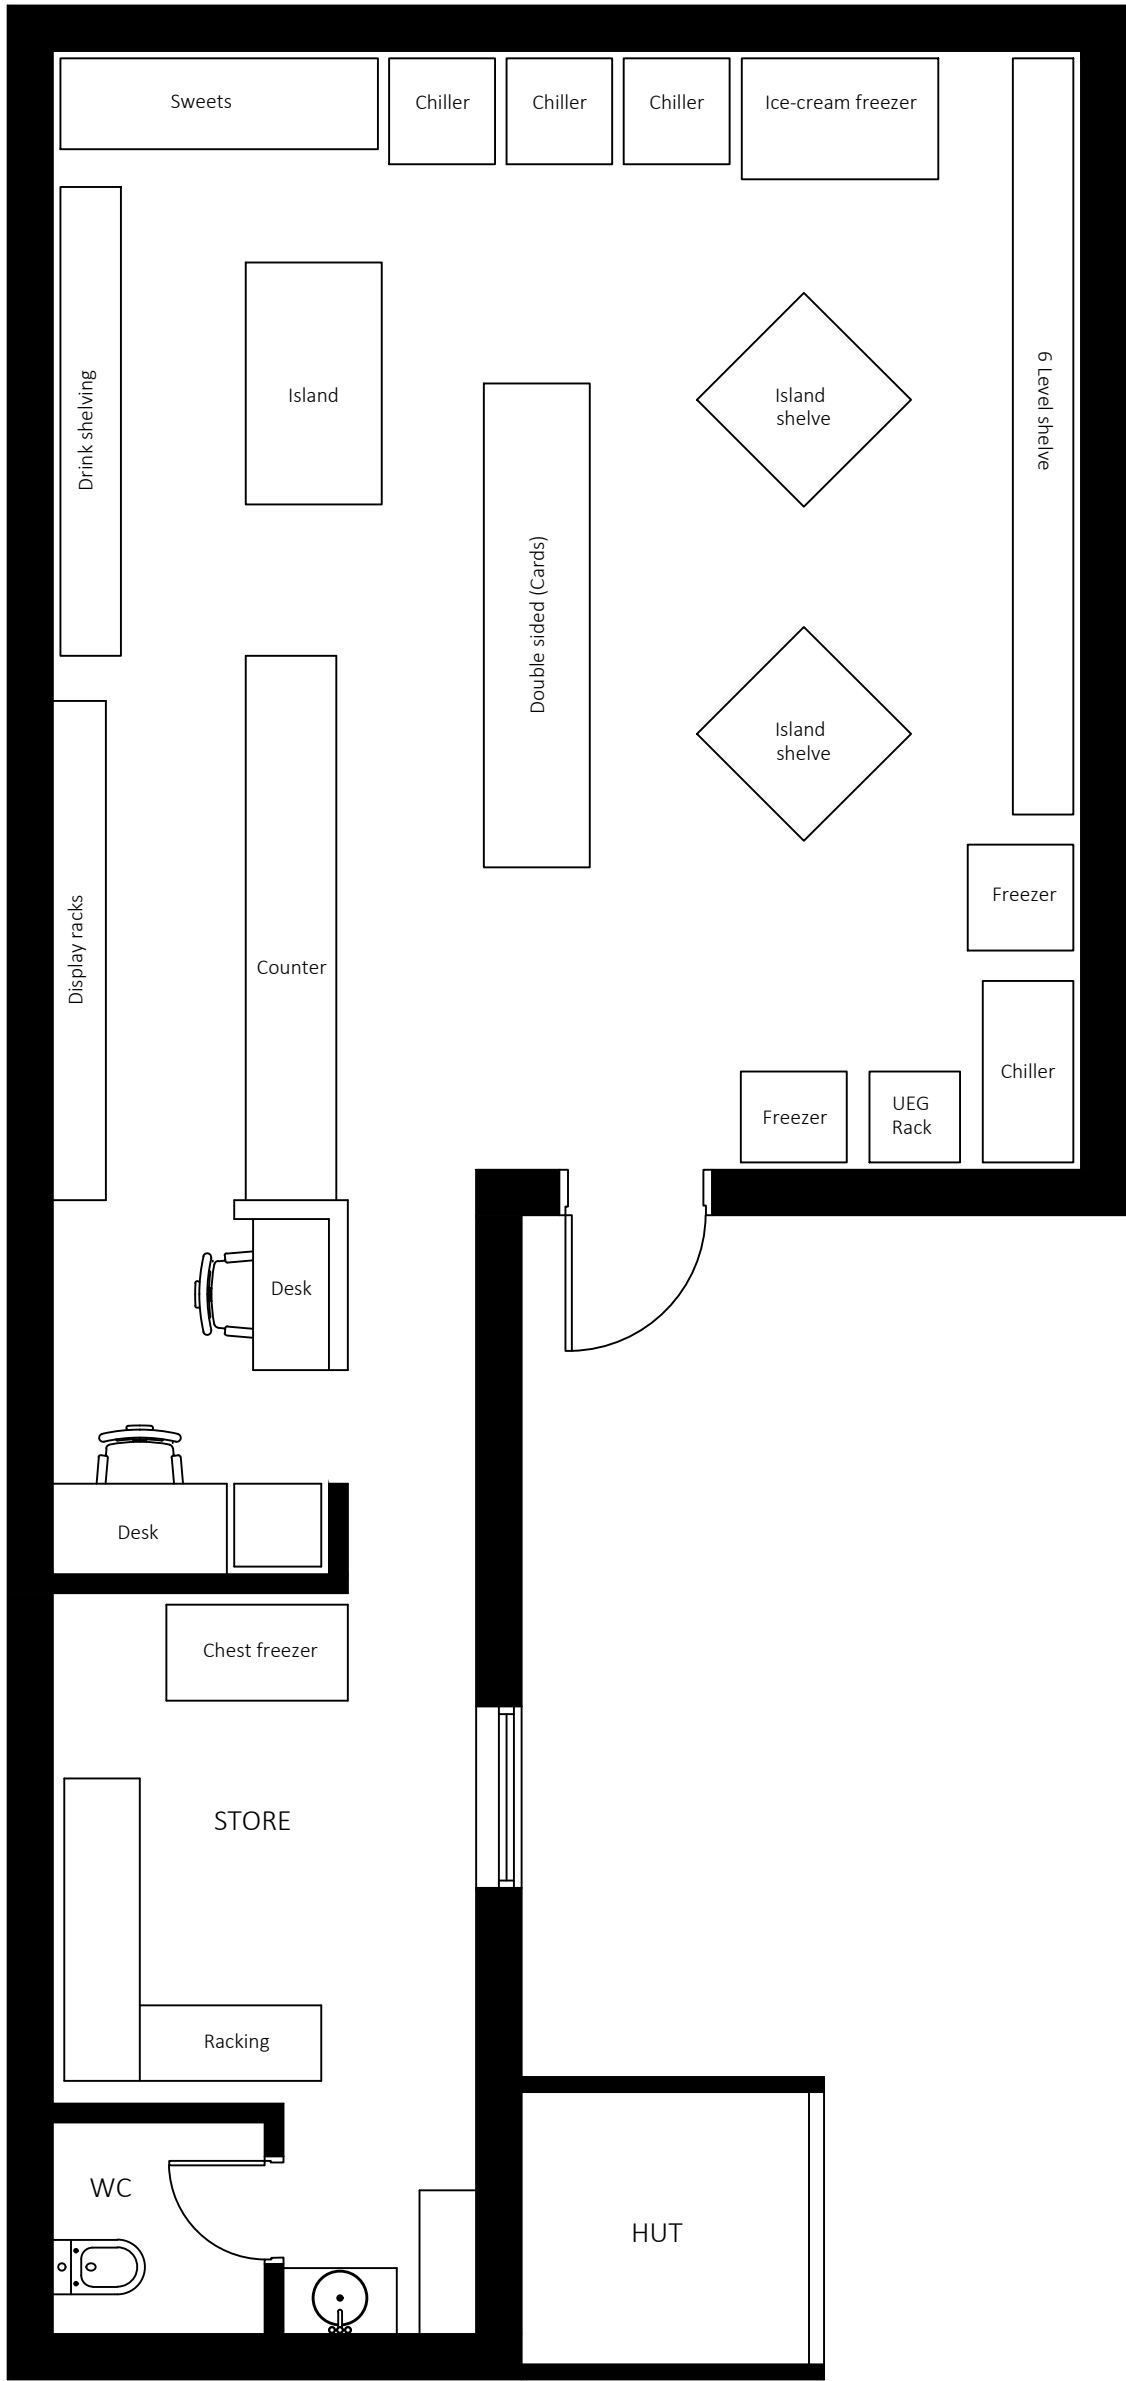

EXISTING FLOOR PLAN
1:50

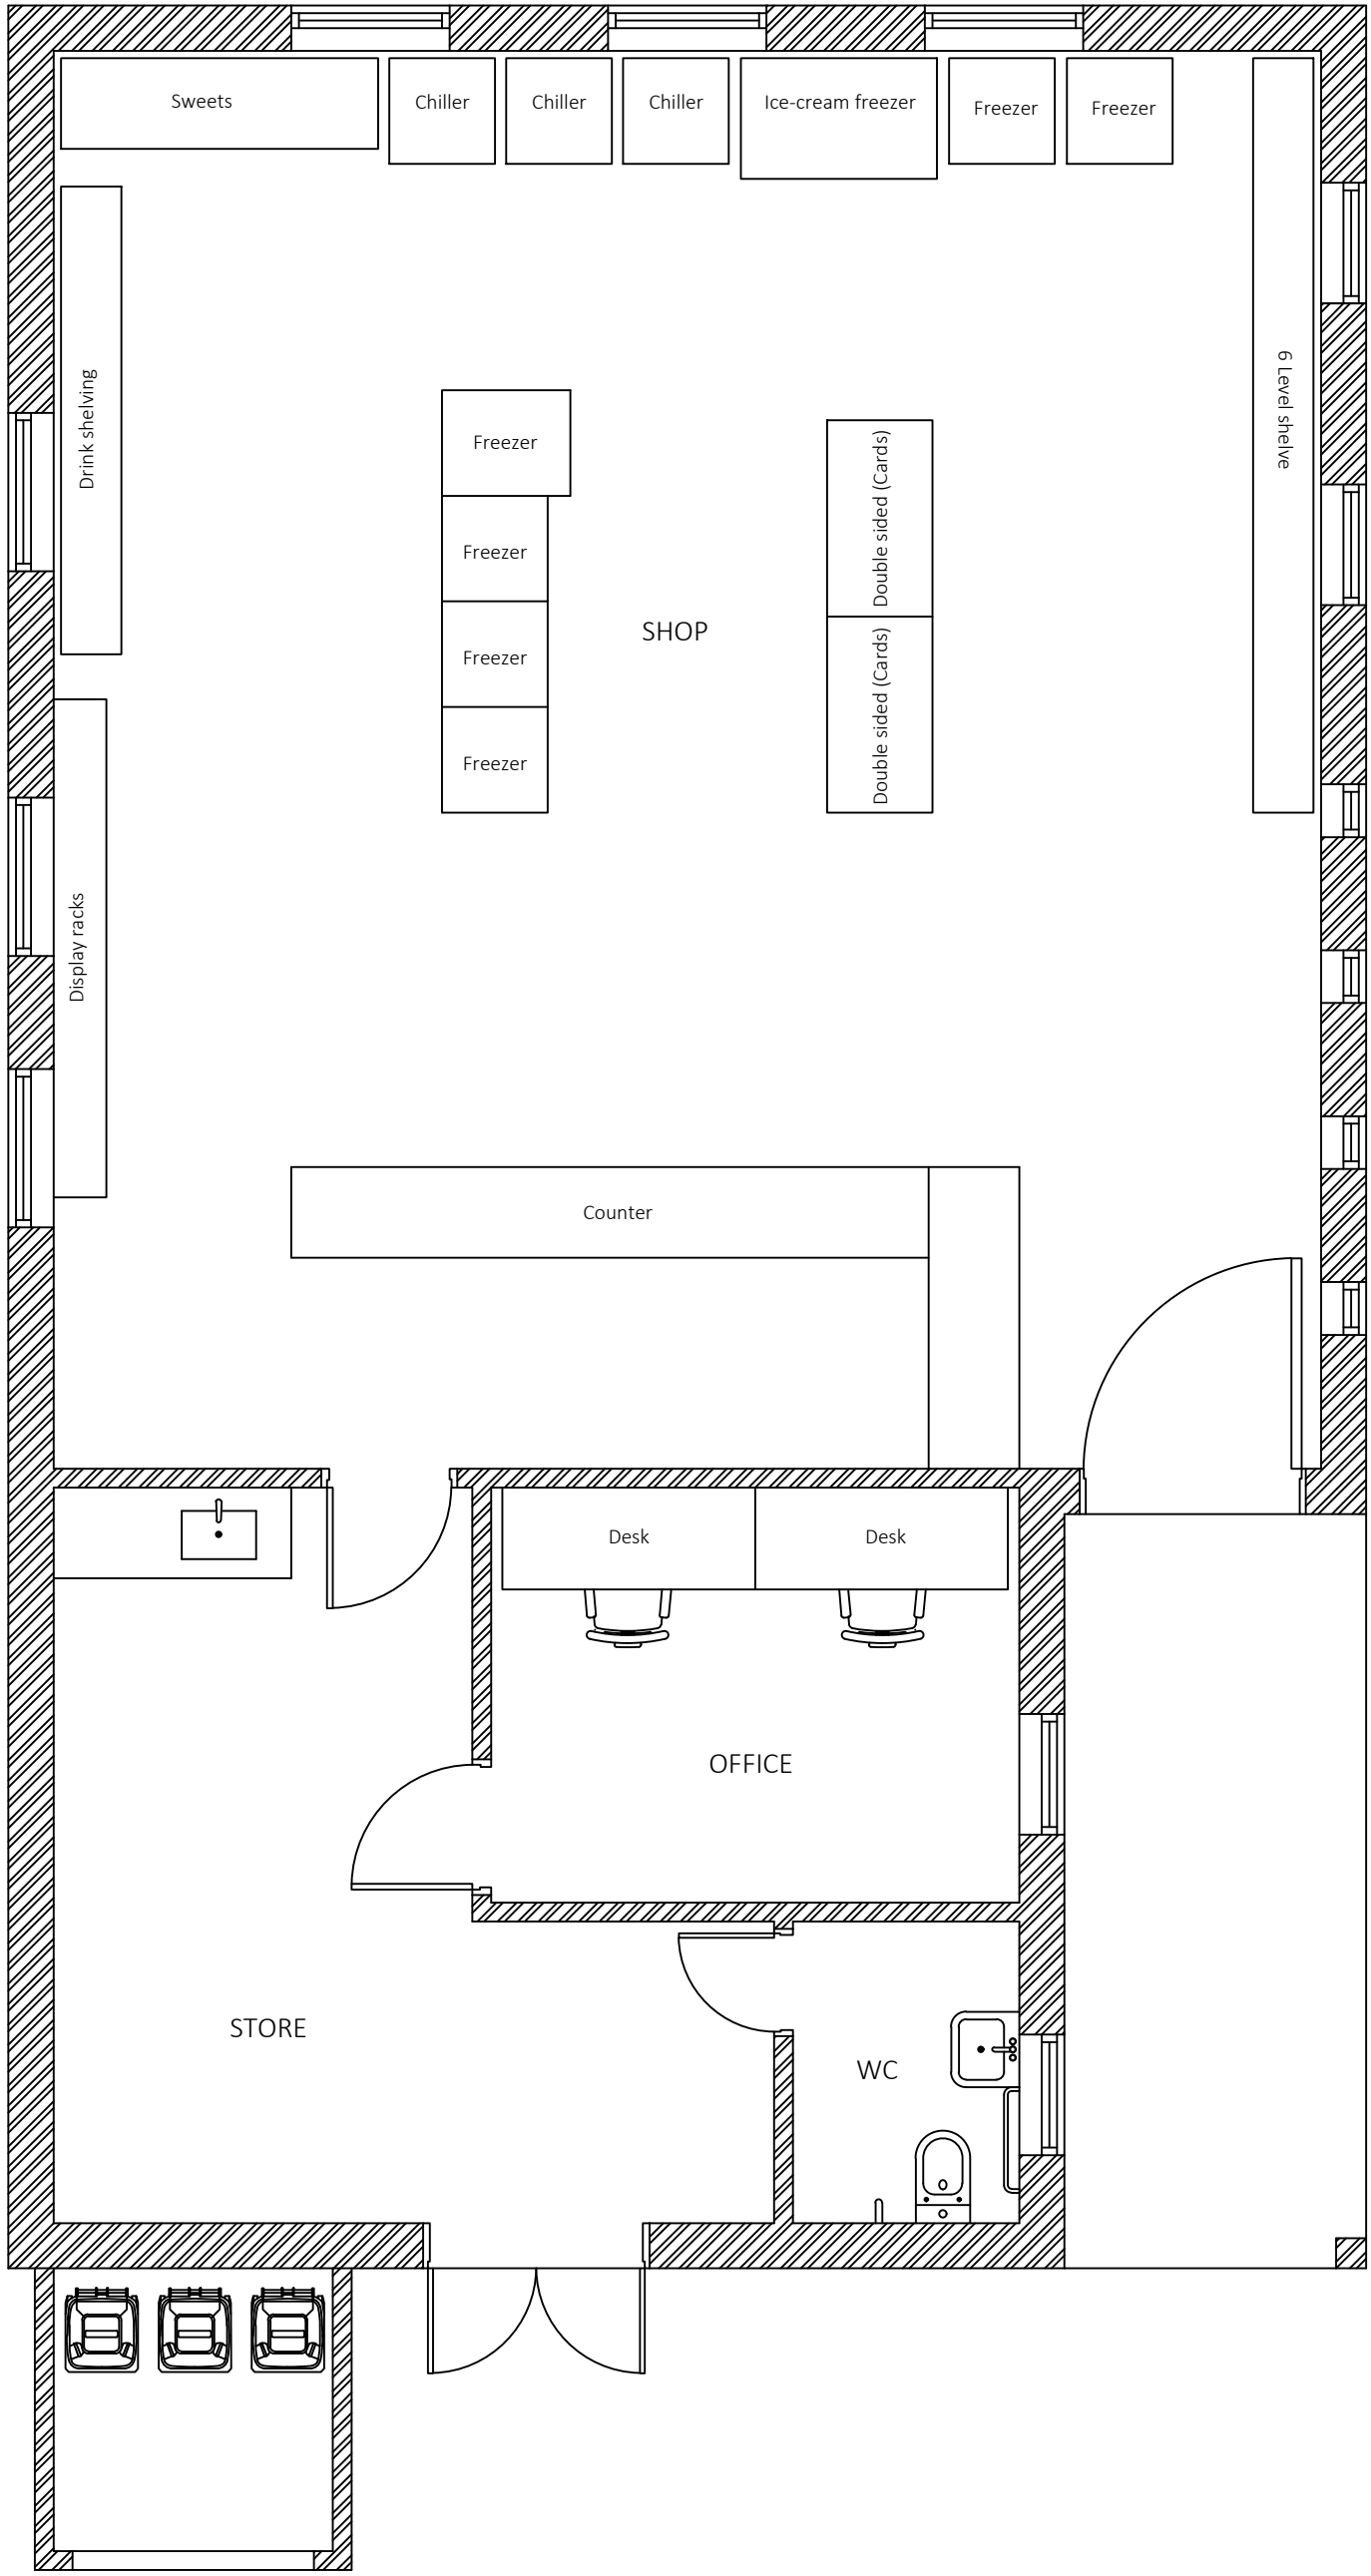

PROPOSED FLOOR PLAN
1:50



LOCATION PLAN
1:1250

CLIENT	-
ADDRESS	All Cannings community shop The Street Devides SN10 3PA
TITLE	FLOOR PLANS
PROJECT STATUS	PLANNING DRAWING
DATE	APR 2024
REVISION	
SCALE	As Indicate @A1
SHEET No.	GVA-PL-01
REFERENCE	0010/20/FA
DRAWN BY	