
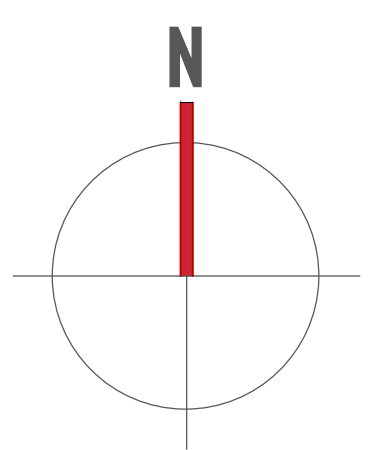
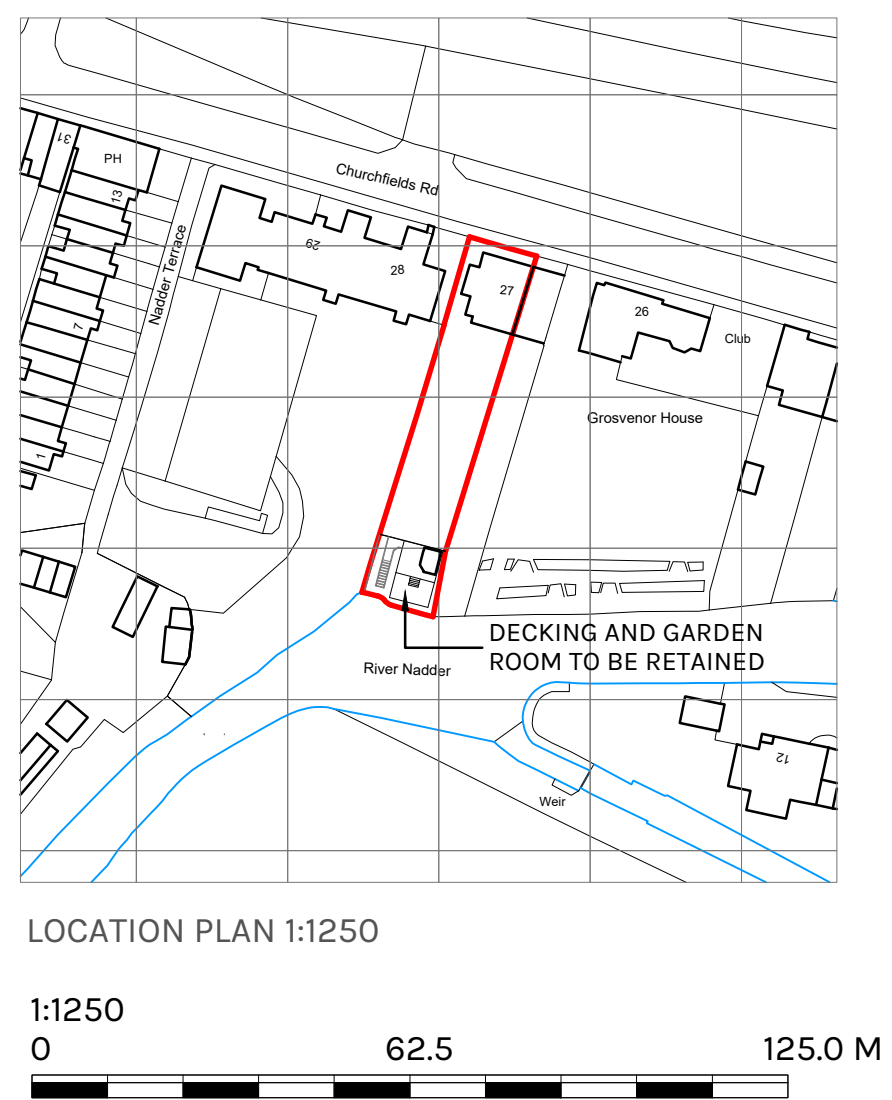
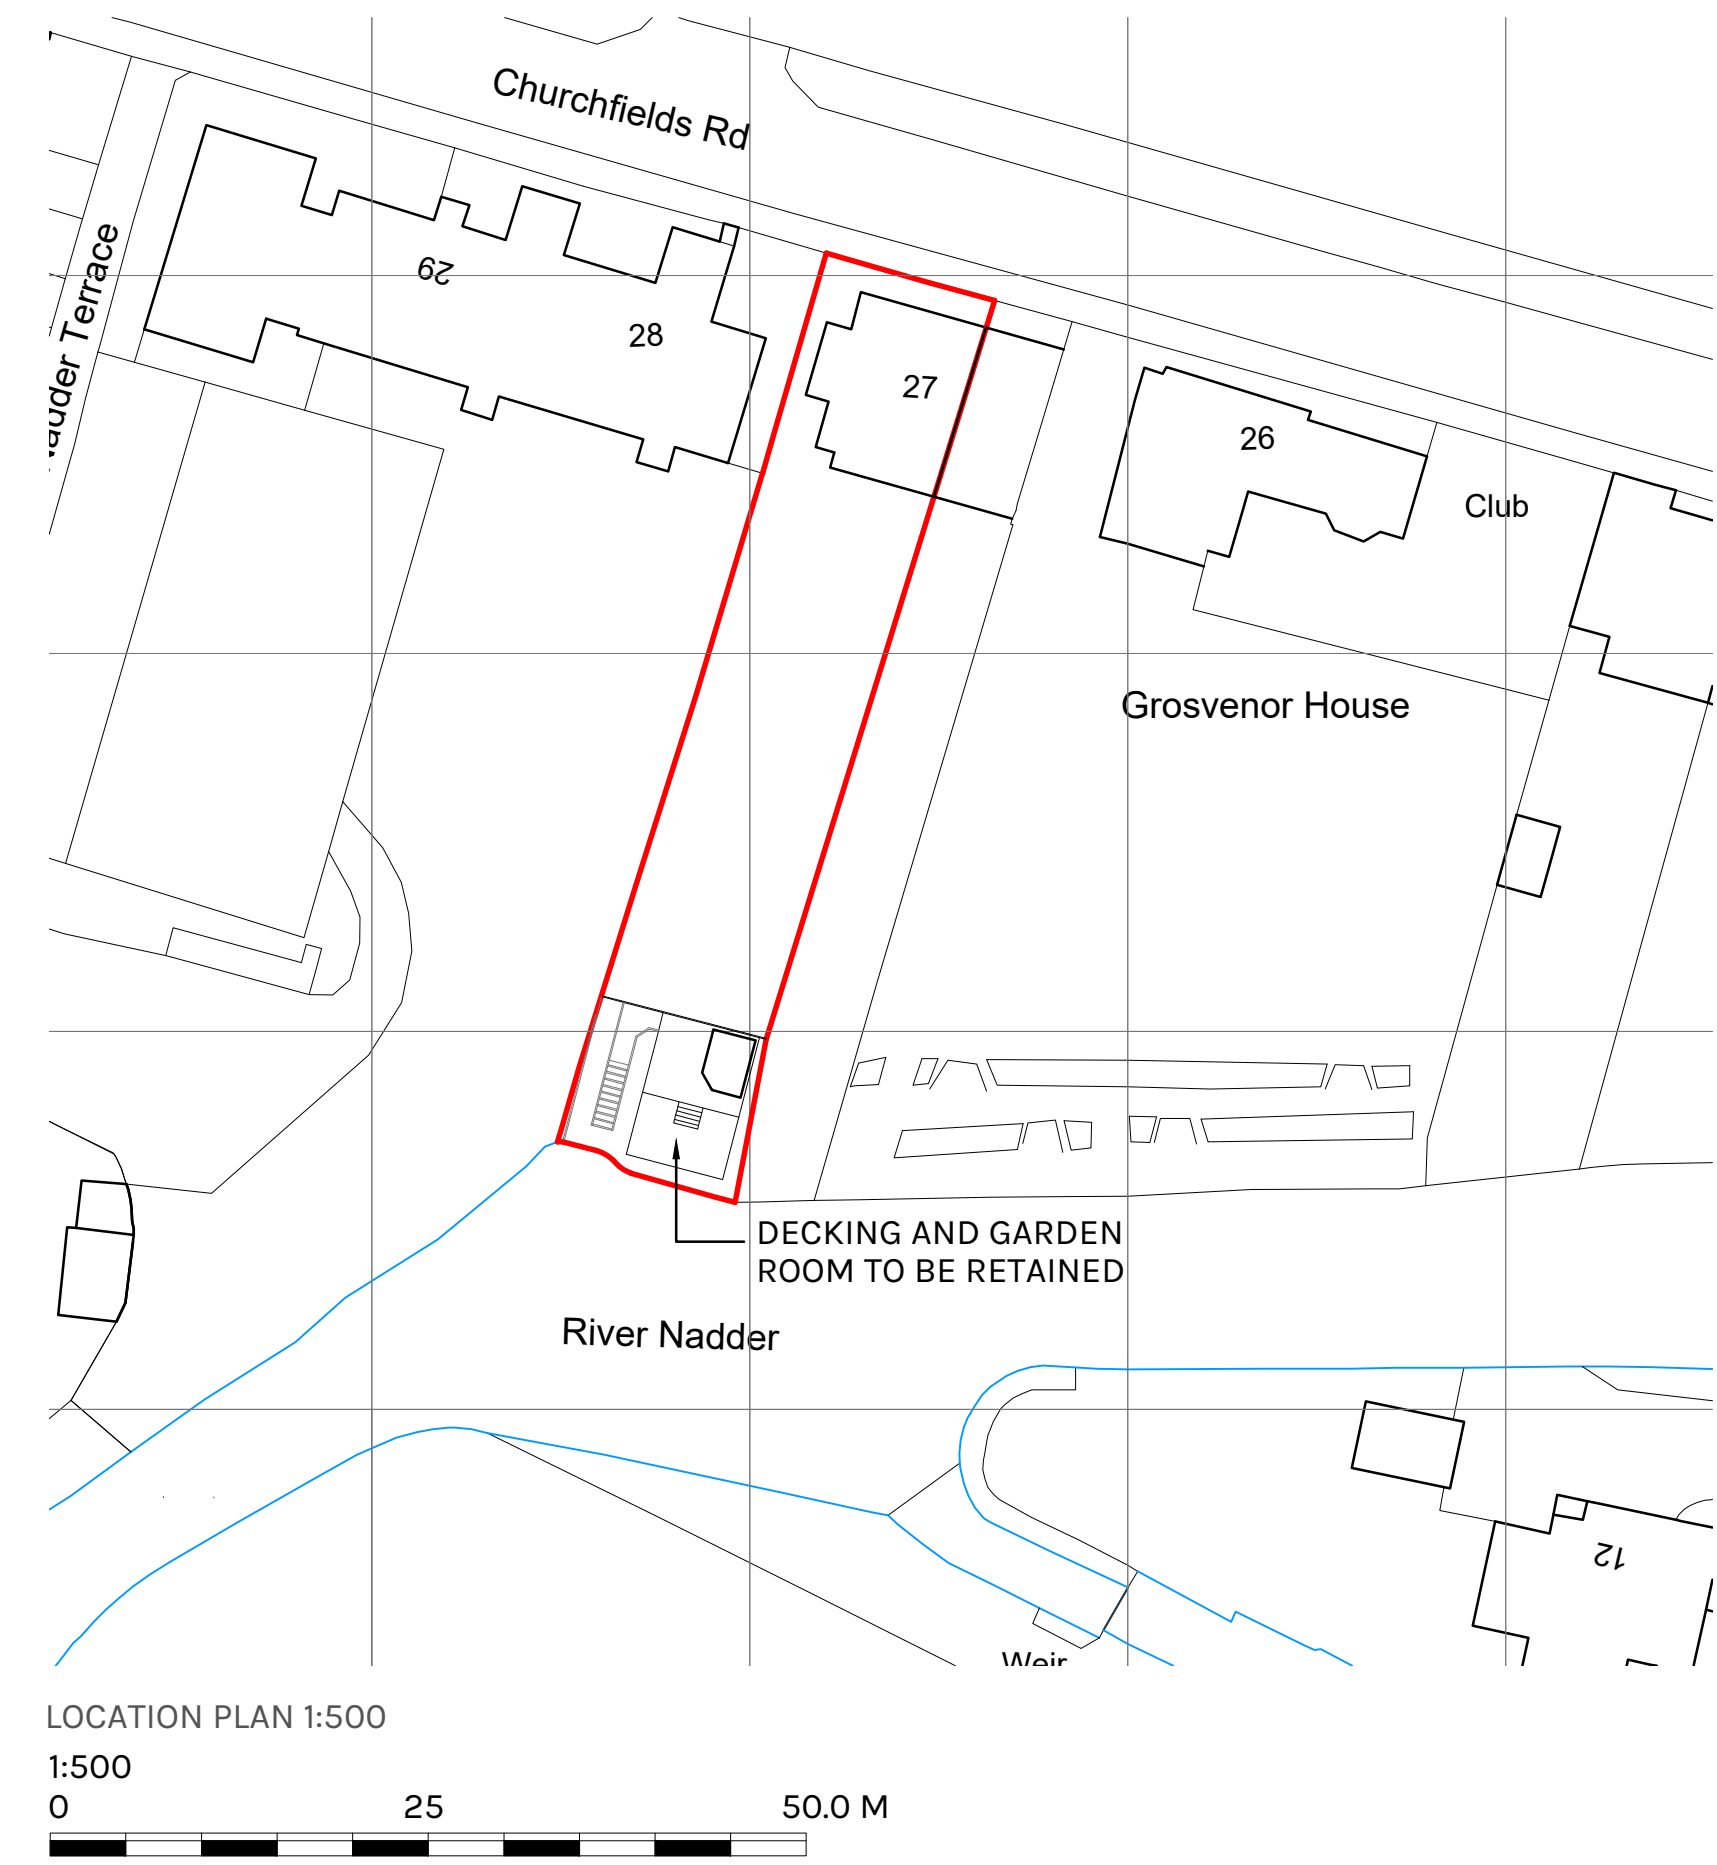
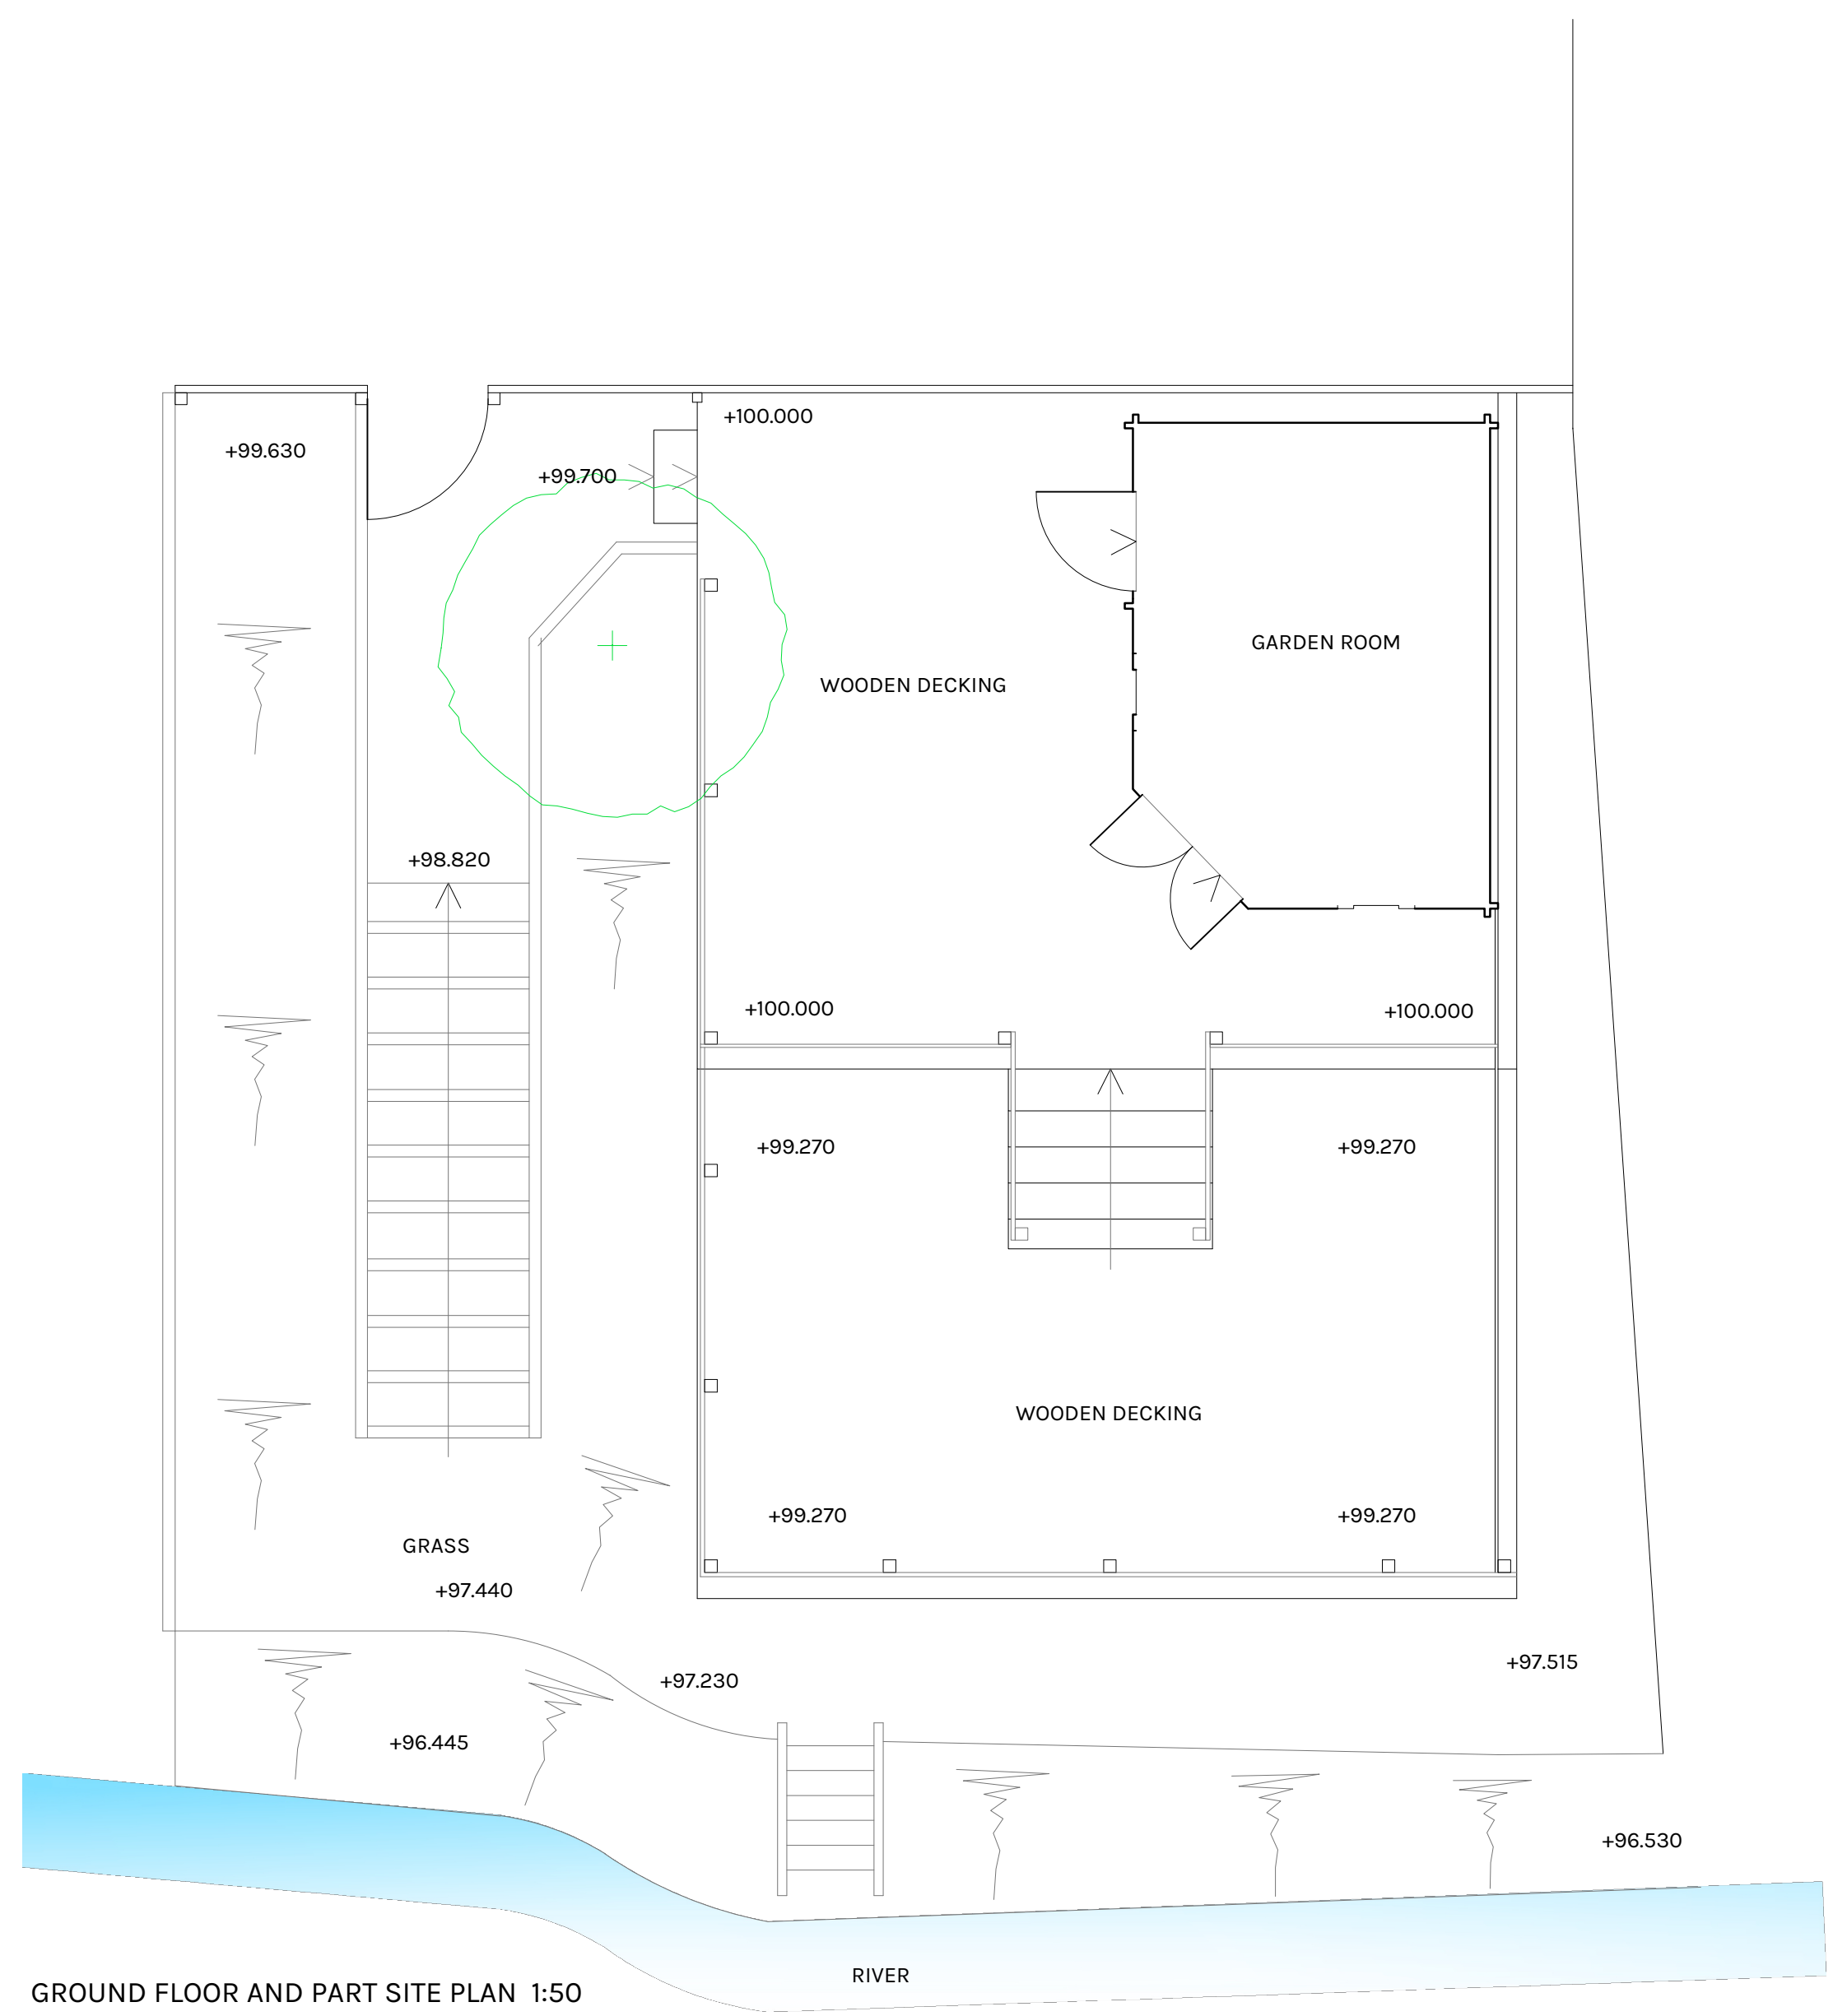


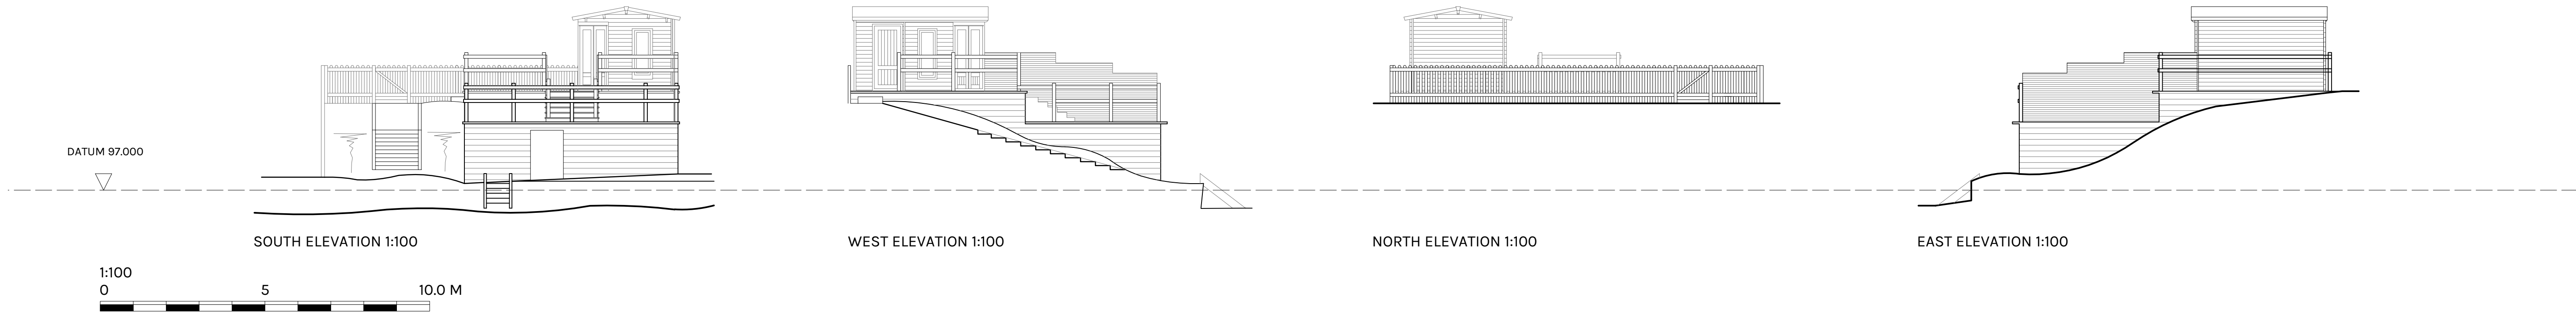

CRICKMAY
STARK
ARCHITECTS

57 High West Street
Dorchester
Dorset
DT1 1UT
T 01305 262636
E info@crickmaystark.co.uk
www.crickmaystark.co.uk

27a CHURCHFIELDS ROAD
SALISBURY
WILTSHIRE
for CAROLINE ARGYLE

SURVEY - GARDEN ROOM
GROUND FLOOR & PART SITE PLAN AND
ELEVATIONS

SCALE 1:50, 1:100, 1:500 & 1:1250 @ A1
DATE November 2025
DRAWN J Skelsey

25/88/S1