




SITE PLAN

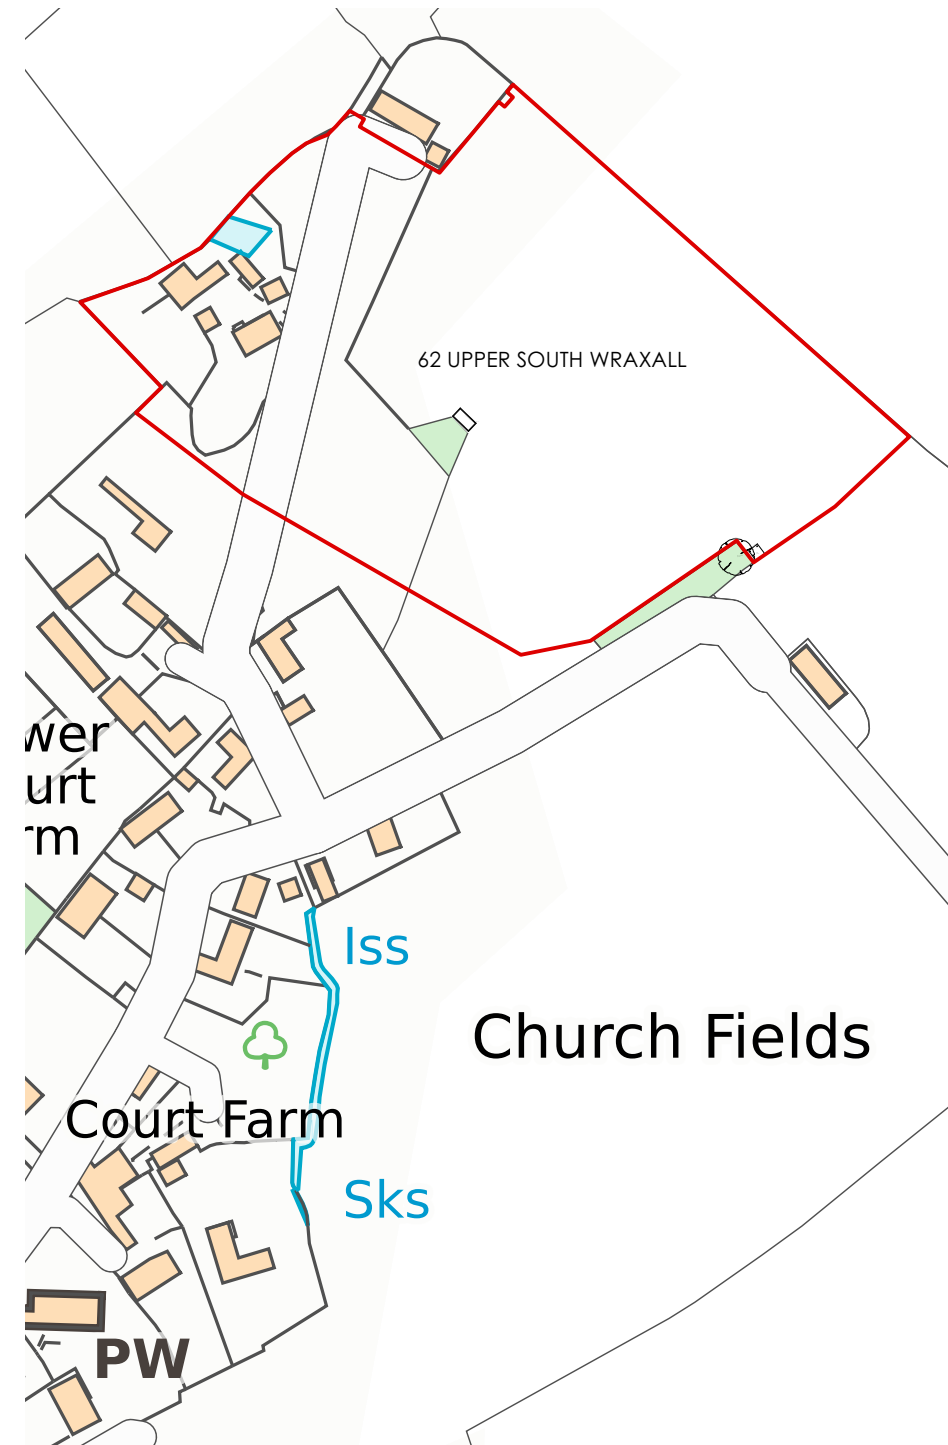

LOCATION PLAN

AMENDMENT:				DATE	
Status		PLANNING			
Job no / drawing no		Job title			
868 S 100		62 Upper South Wraxall			
Drawing title		hetreed ross architects hra www.hetreedross.com 01225 755867			
Location Plan / Site Plan					
Date	Sheet	Scale	Drawn by	Checked by	
SEPT 2025	A3	1:2500	ST	ST	
		1:500			