



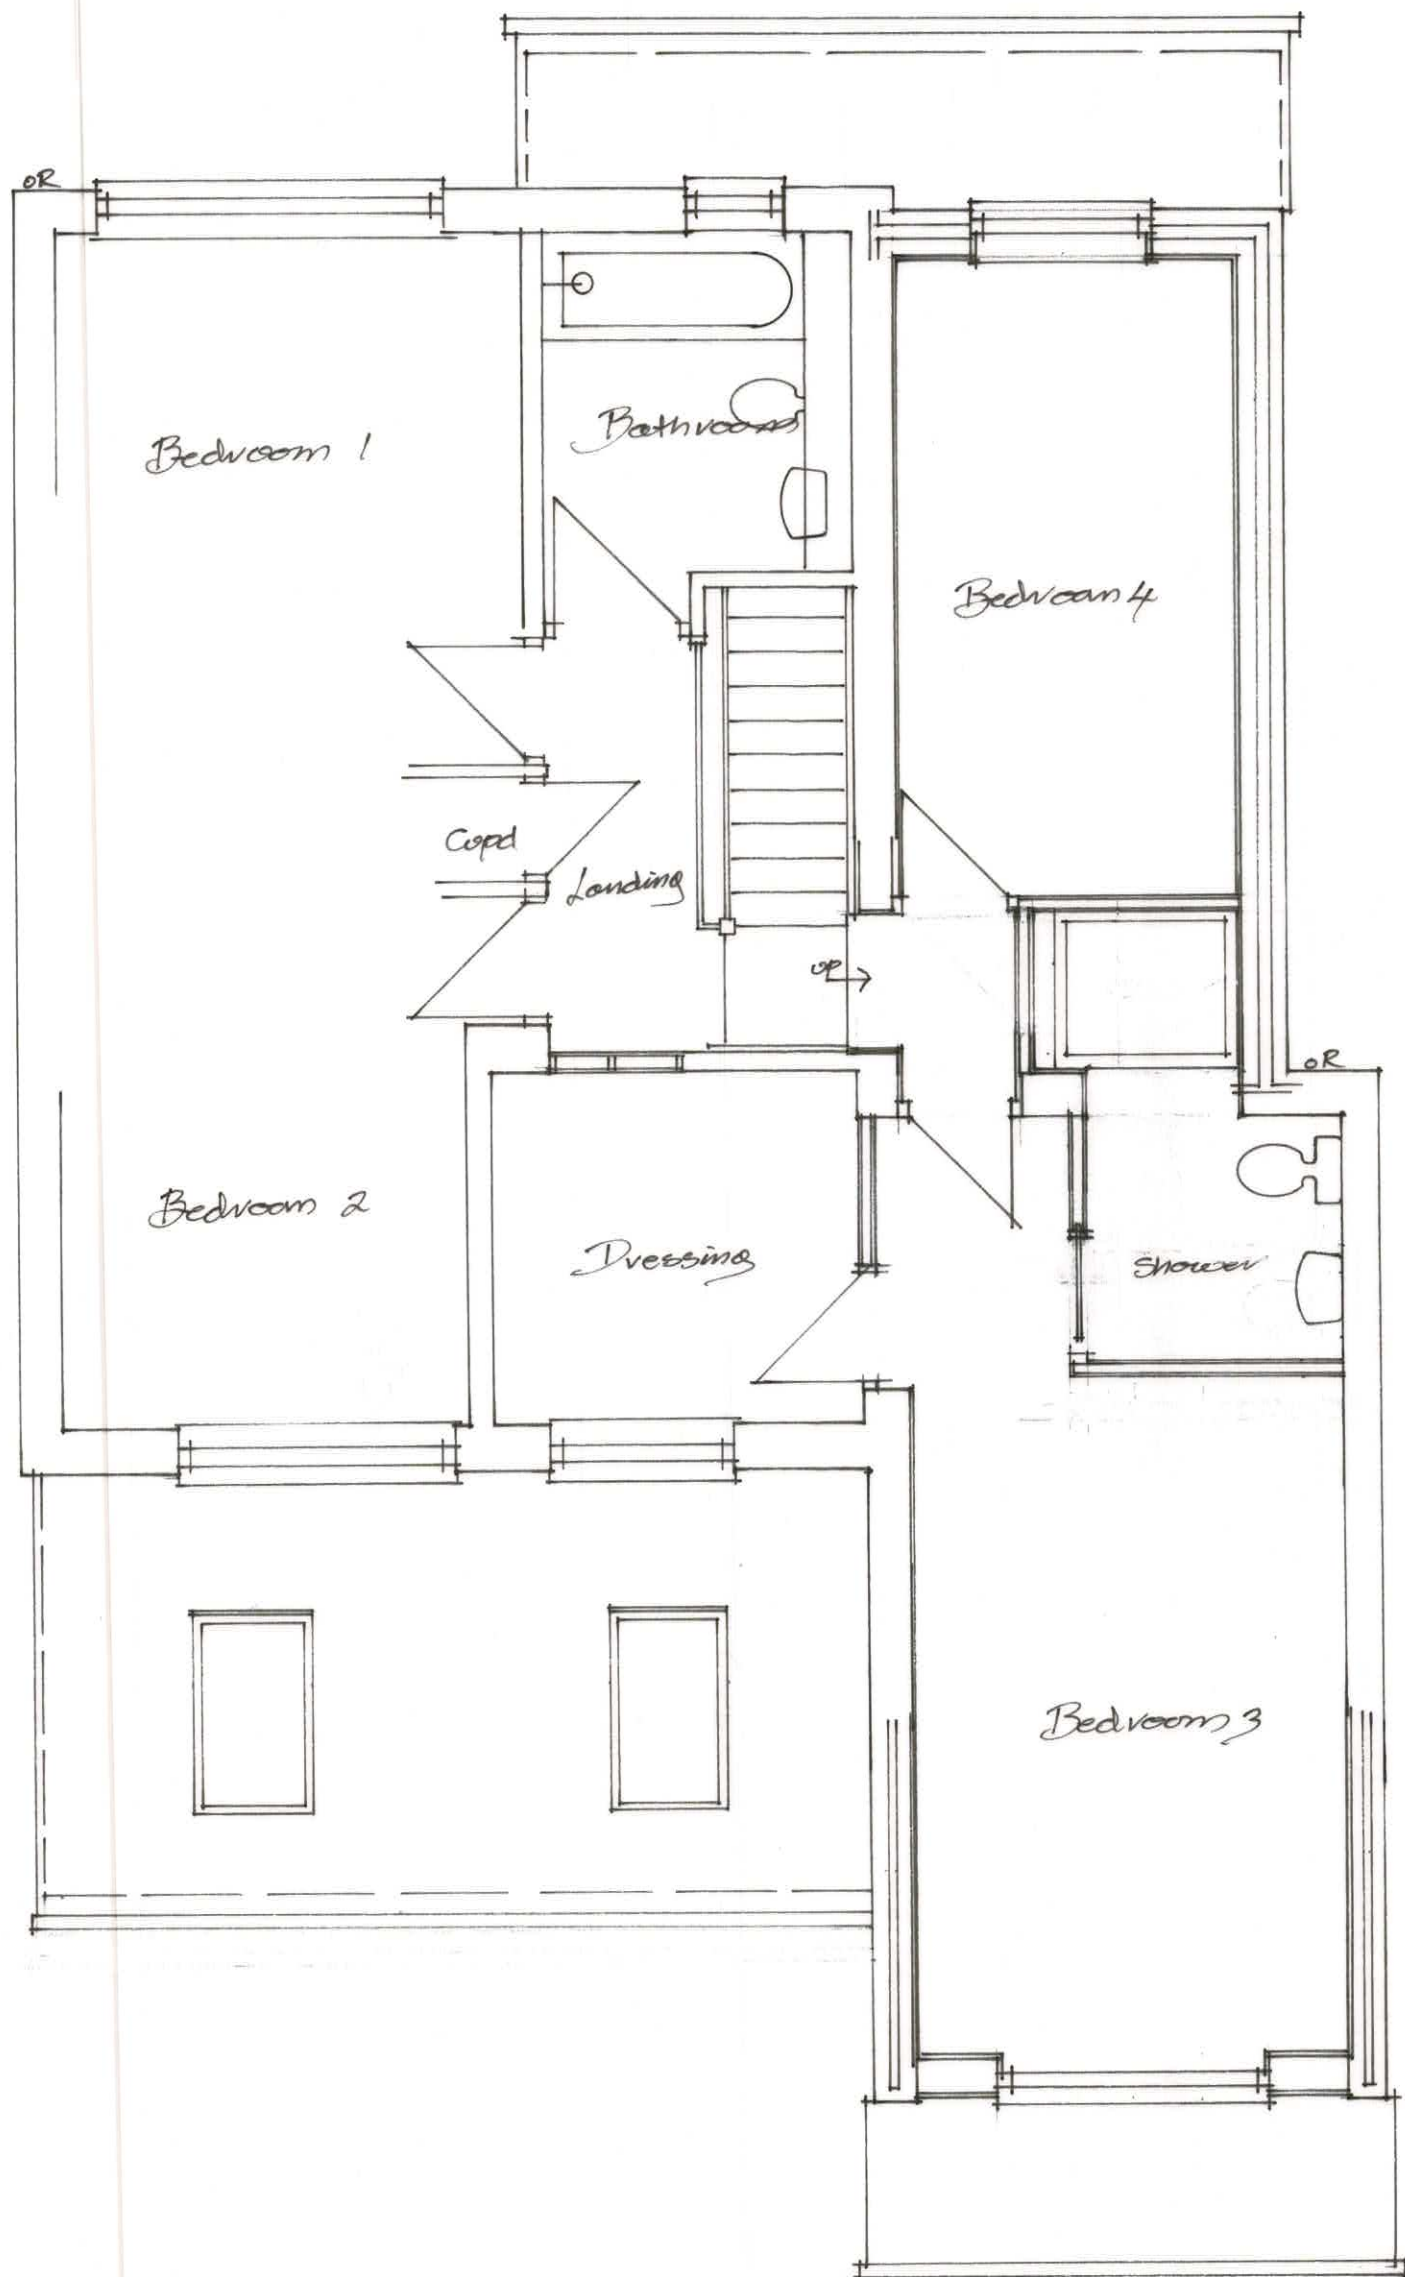

A3

 

|                                                                                       |                             |                                                           |
|---------------------------------------------------------------------------------------|-----------------------------|-----------------------------------------------------------|
|  |                             | 3 Potley Lane<br>Corsham, Wilt<br>SN13 9RY<br>01225811057 |
| Project<br><b>18 Ludmead Road</b><br><b>Corsham SN13 9AS</b>                          |                             |                                                           |
| Drawing<br><b>First Floor Plan</b><br><b>Proposed</b>                                 |                             |                                                           |
| Scale<br><b>1:50</b>                                                                  | Drawing No<br><b>2662/5</b> | Date<br><b>Dec 2025</b>                                   |
|                                                                                       |                             | Design<br><b>Chris Hyde</b>                               |