



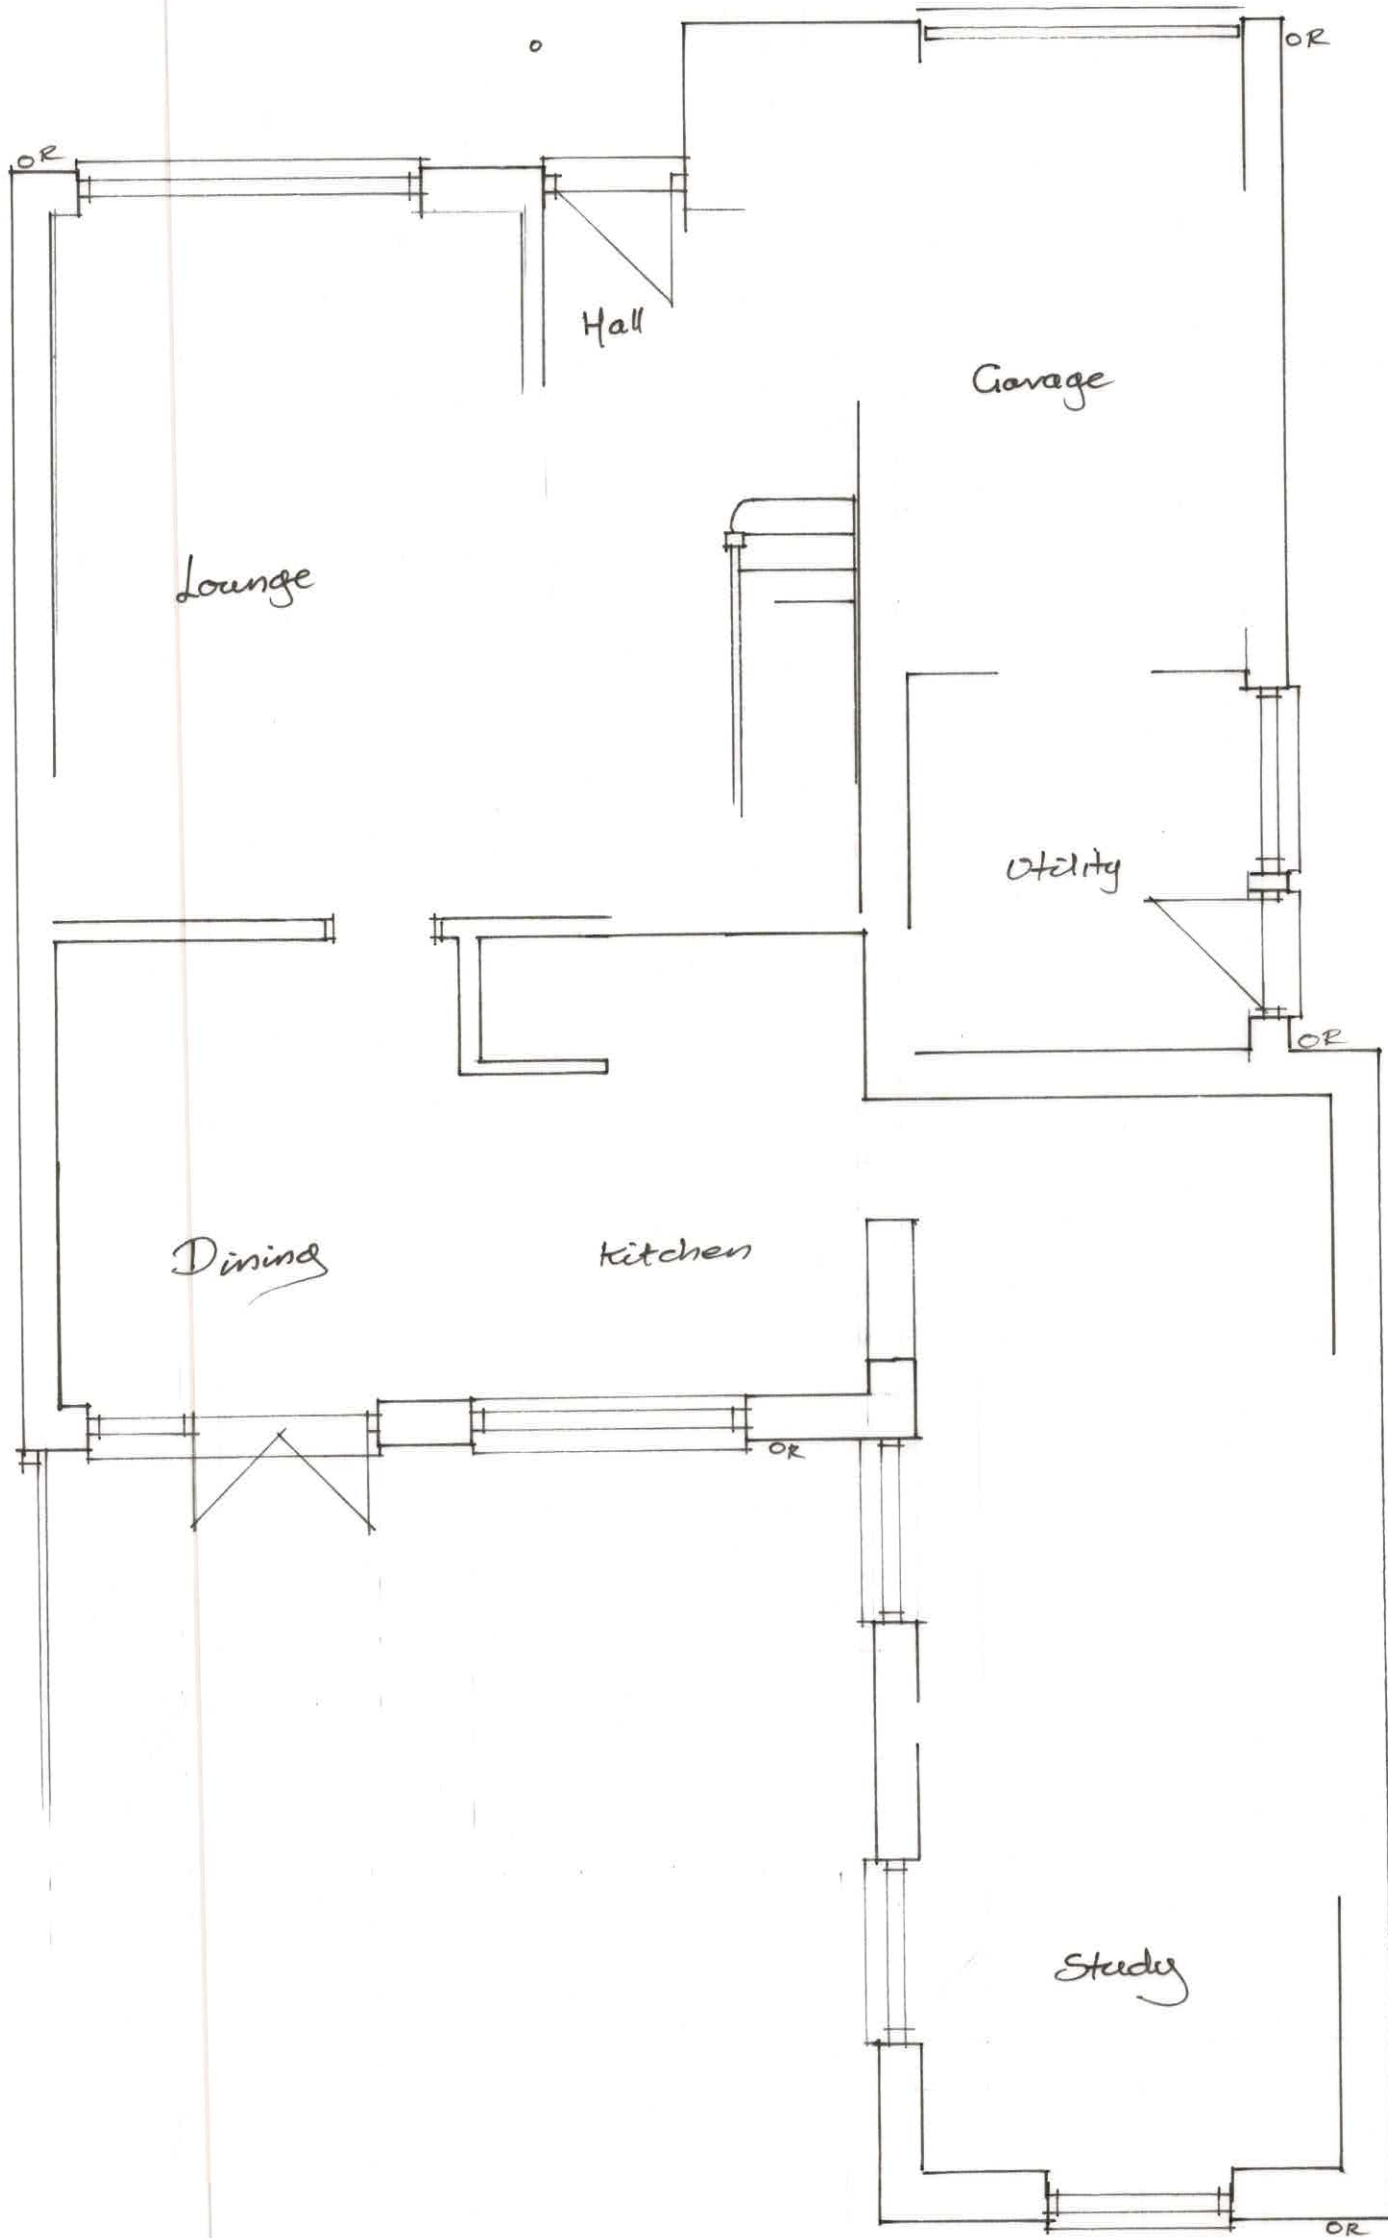

A3

 

		3 Potley Lane Corsham, Wilts SN13 9RY 01225811057
Project 18 Ludmead Rd. Corsham SN13 9AS		
Drawing Ground Floor Plan Existing		
Scale 1:50	Drawing No. 2662/1	
Date Dec 2025	Drawn Chris Hyde	