




A3

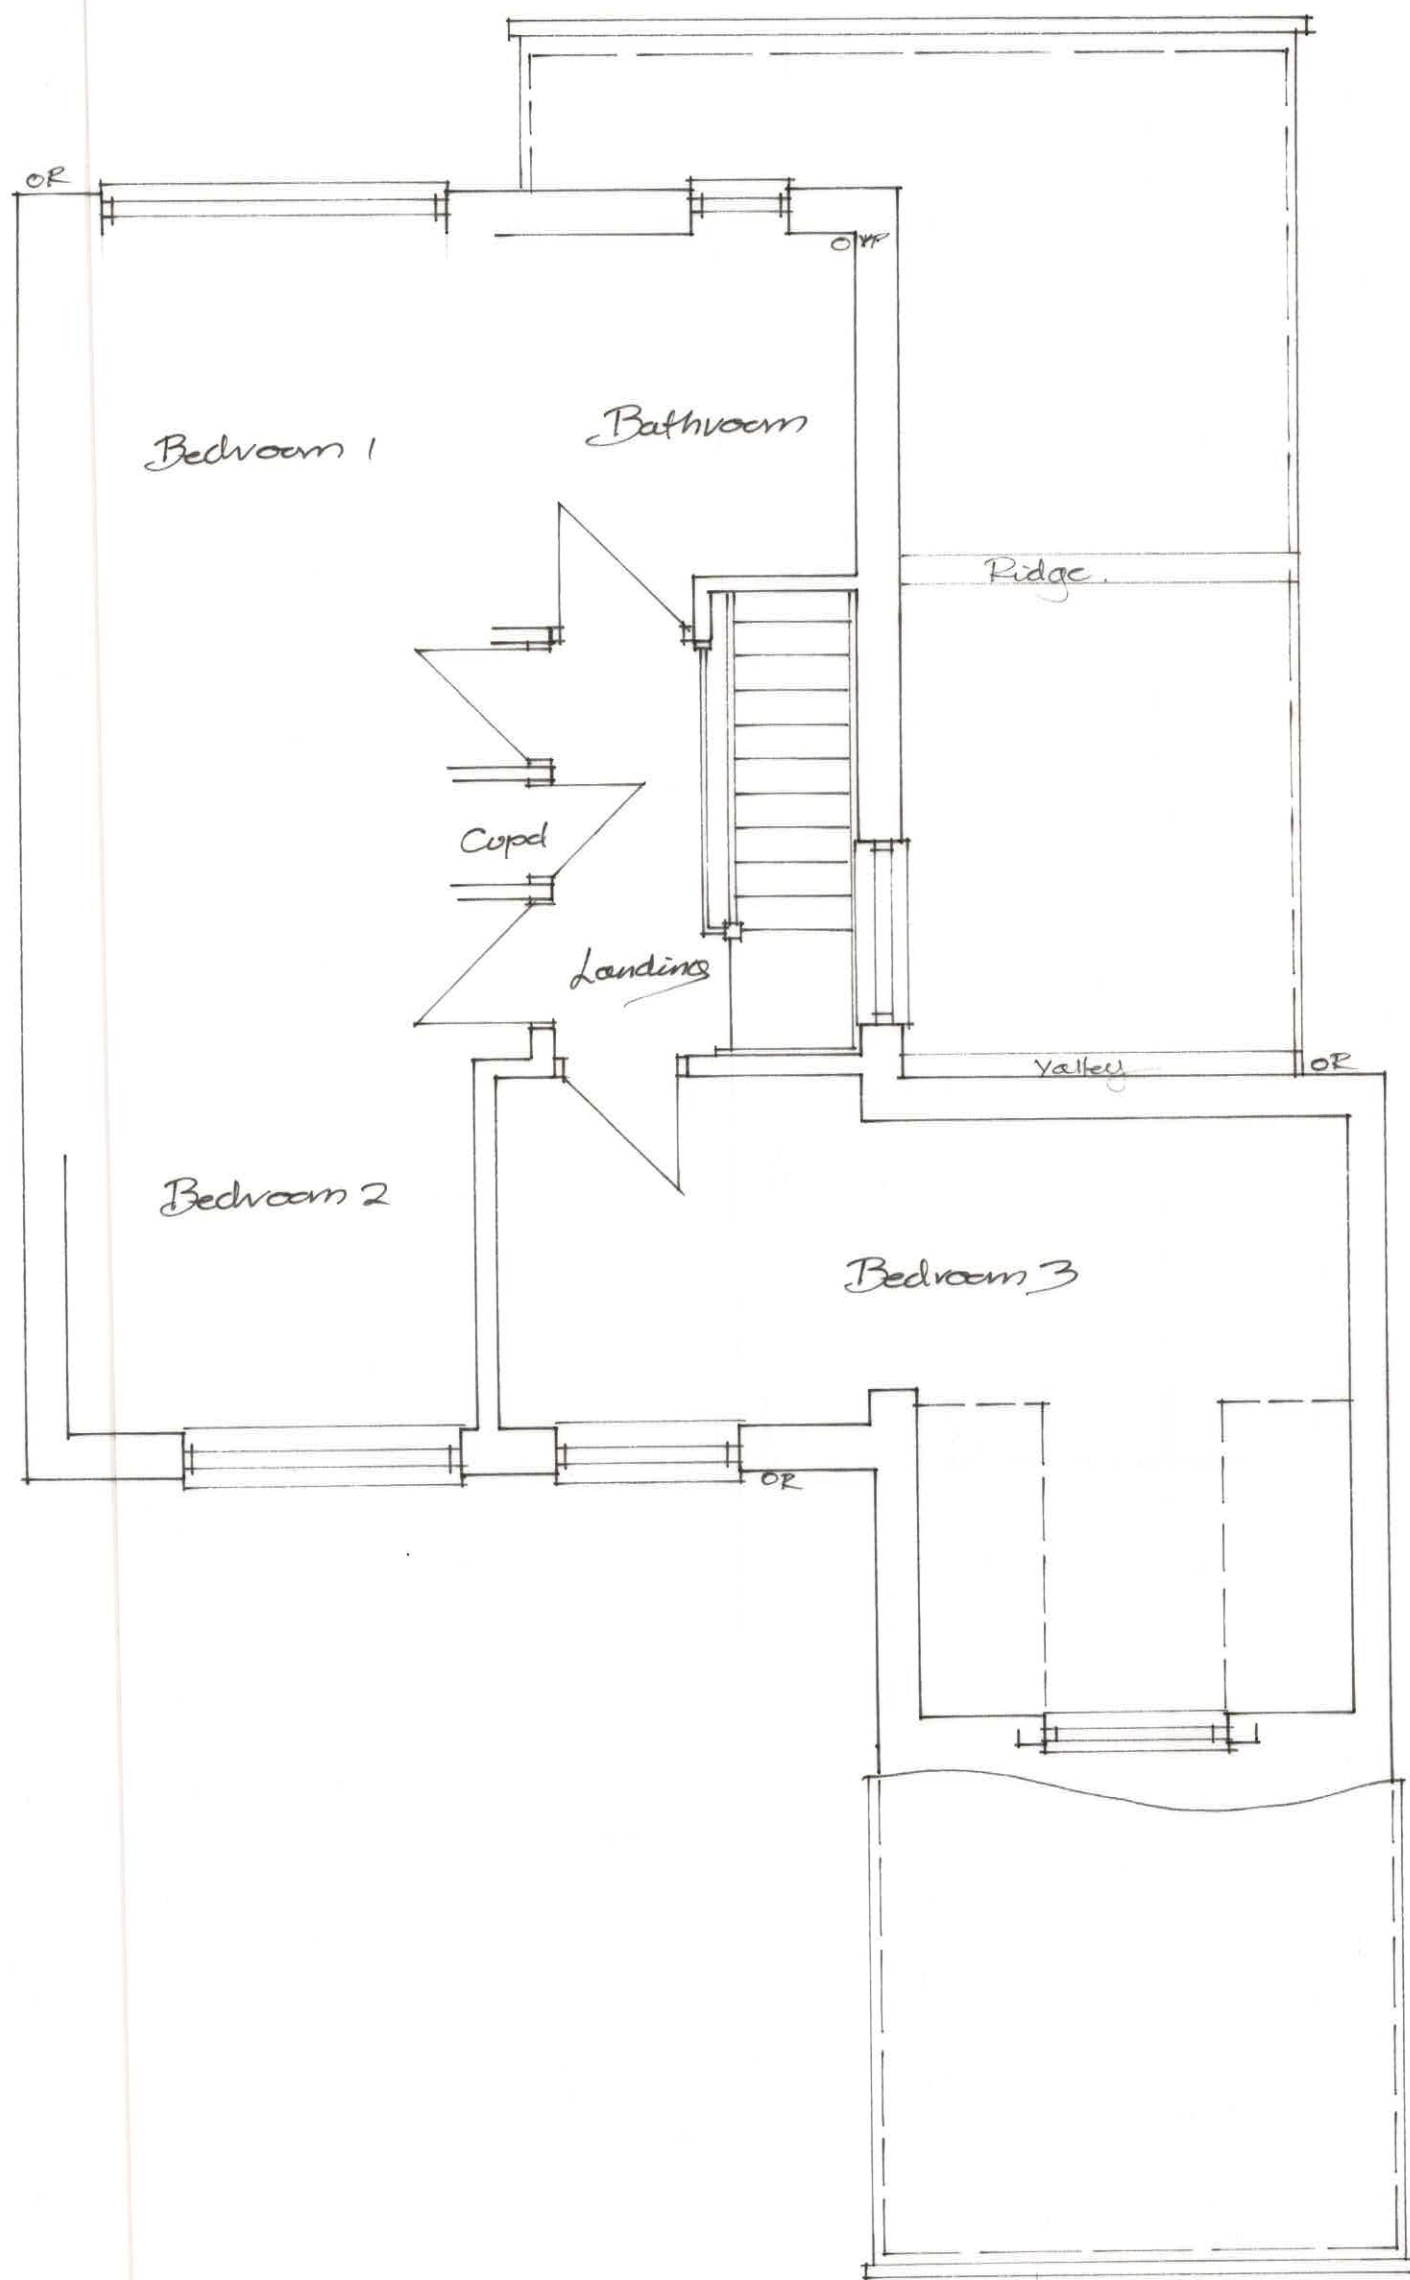

		3 Potley Lane Corsham, Wilts SN13 9RY 01225811057	
Project 18 Ludmead Road Corsham SN13 9AS			
Drawing First Floor Plan Existing			
Scale	1:50	Drawing No	2662/2
Date	Dec 2025	Drawn	Chris Hyde