


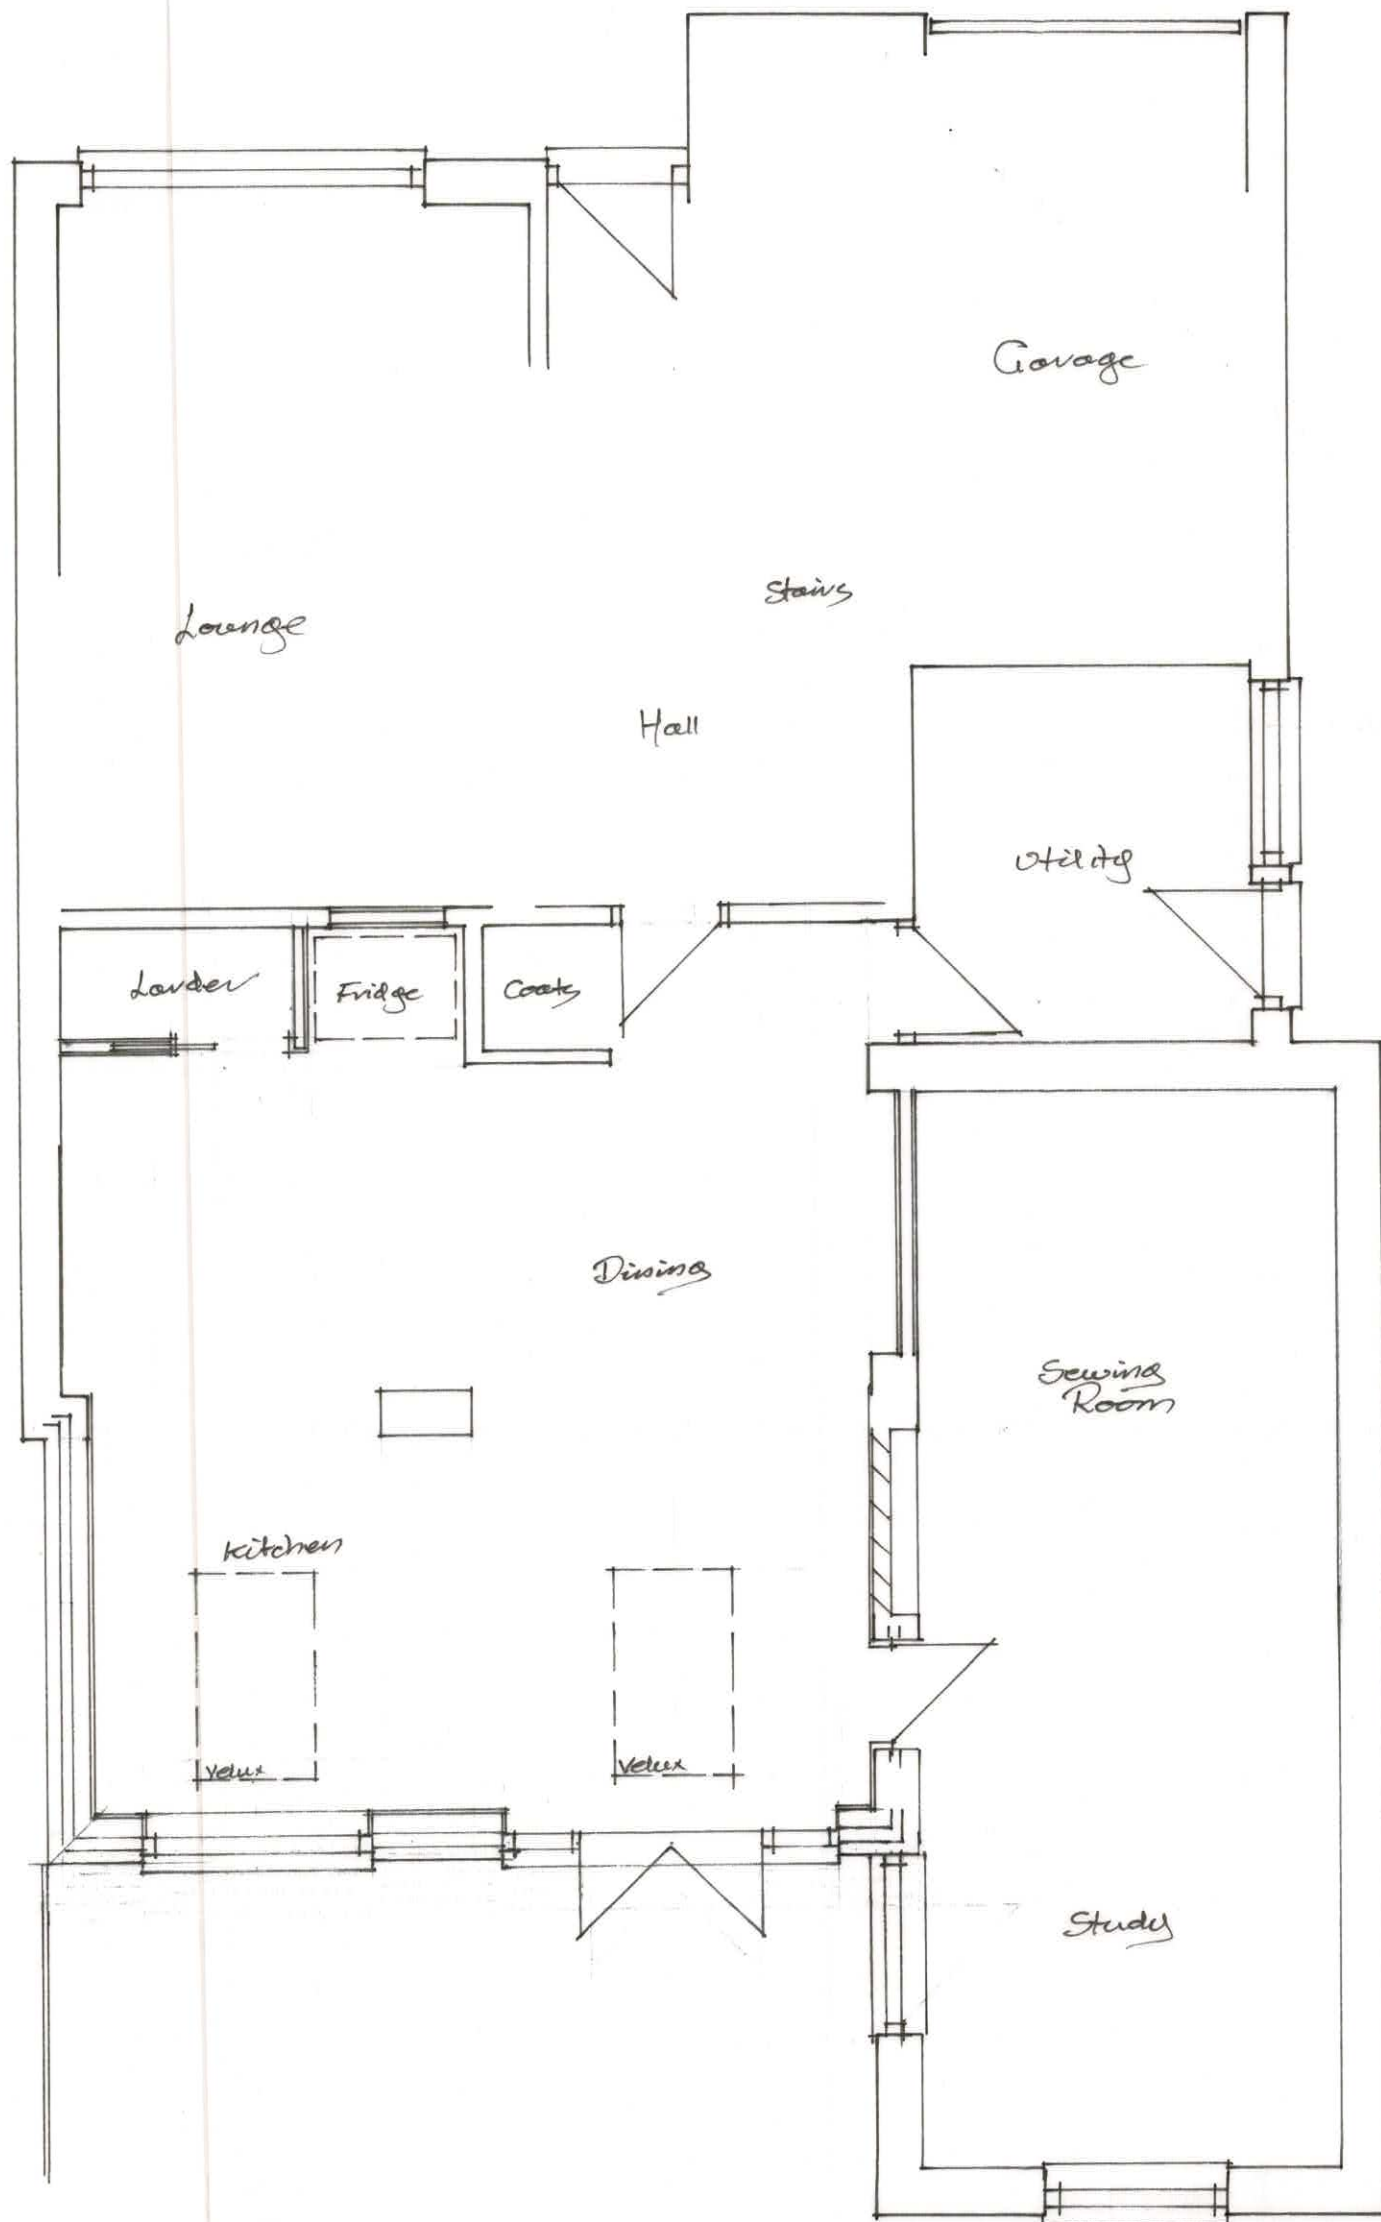

		3 Potley Lane Corsham, Wilts SN13 9RY 01225811057
Project 18 Ludmead Road Corsham SN13 9AS		
Drawing Ground Floor Plan Proposed		
Scale 1:50	Drawing No 2662/4	
Date Dec 2025	Drawn Chris Hyde	

