
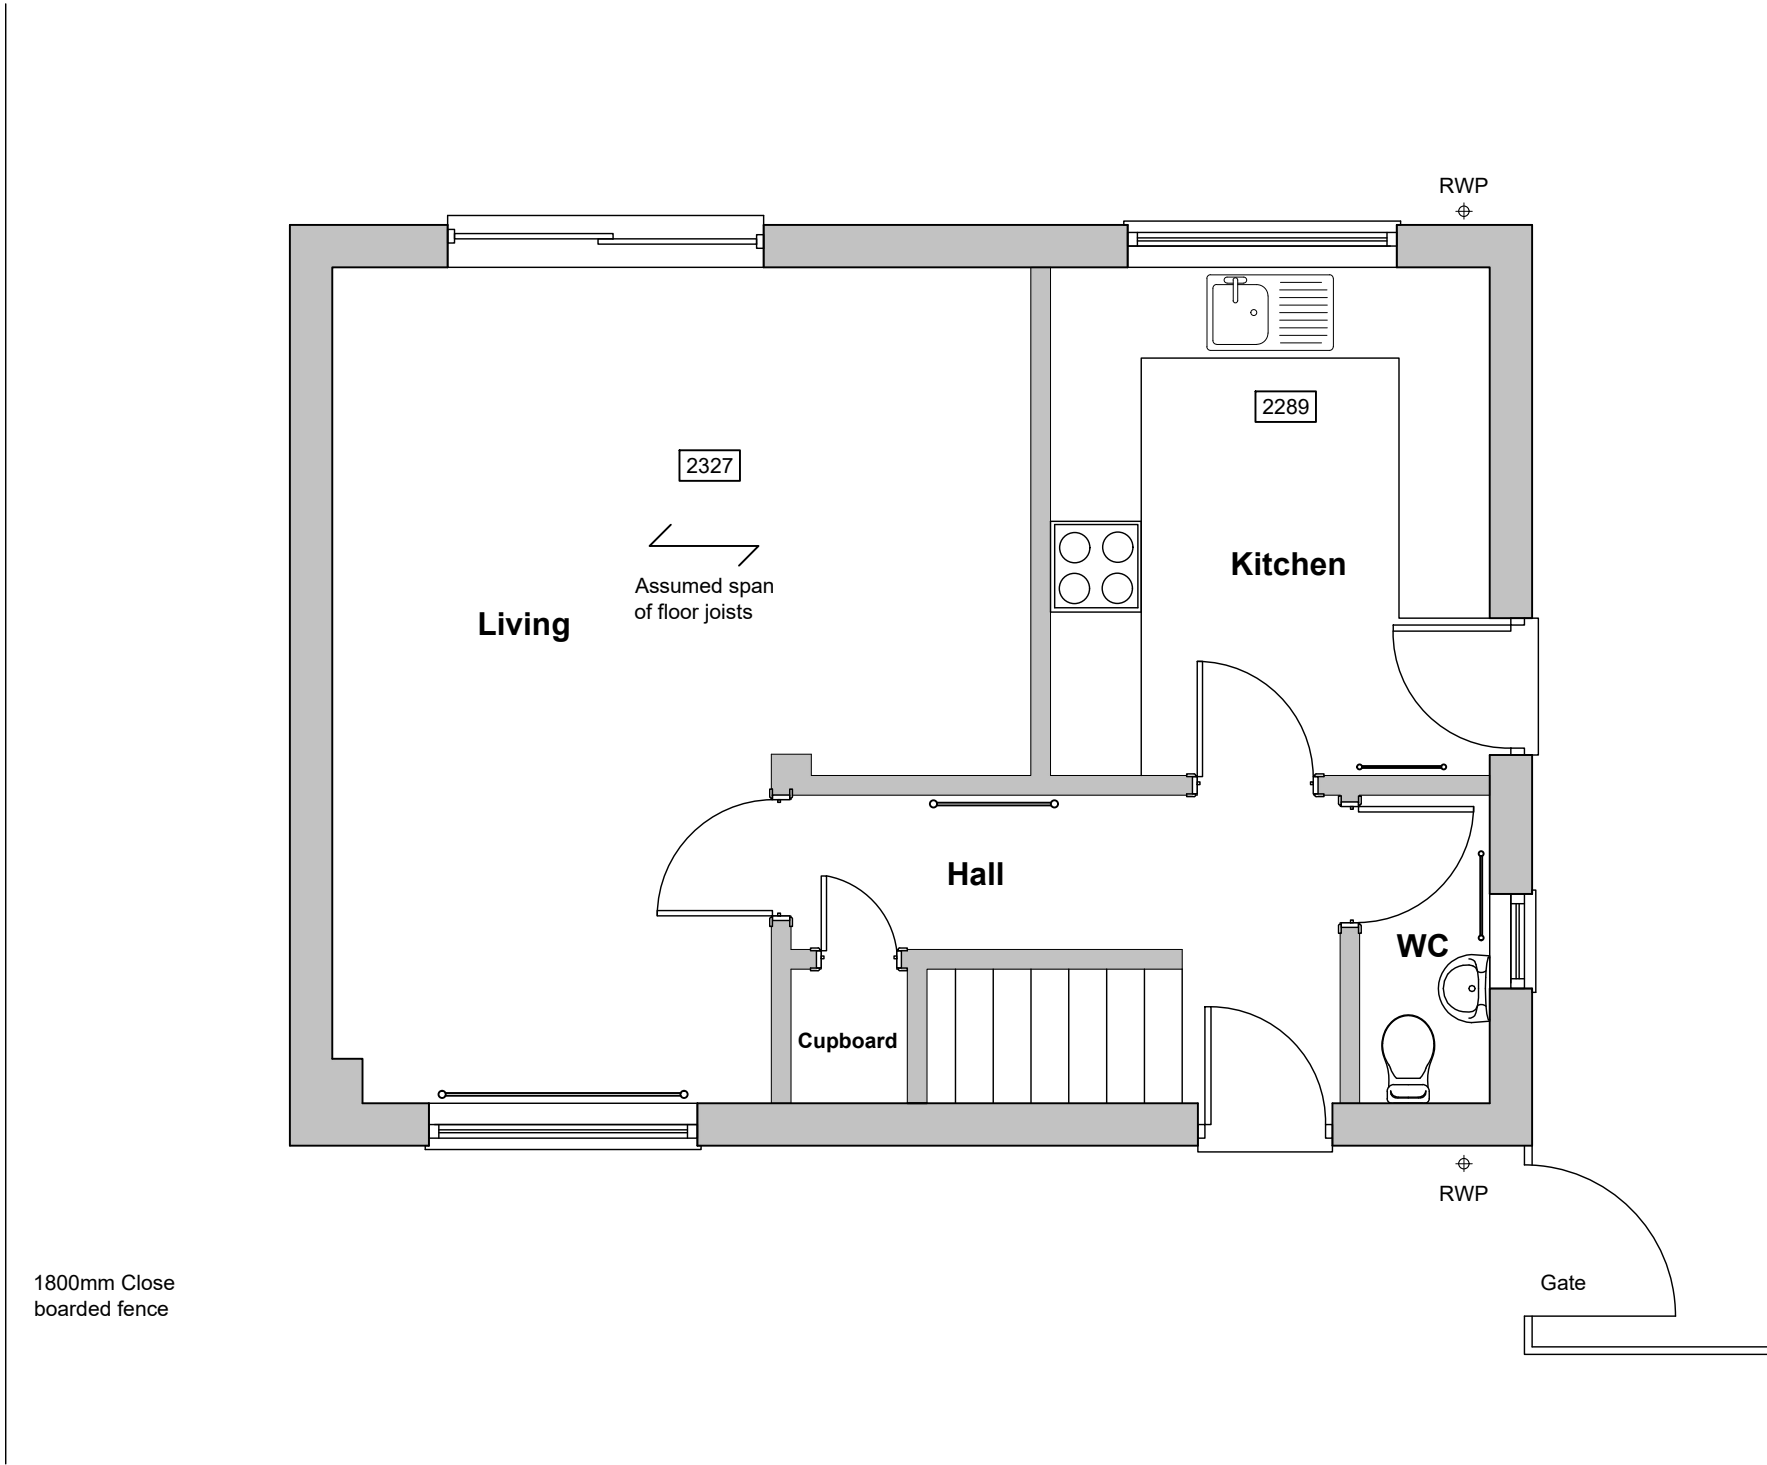


 

Existing Ground Floor Plan

Rev.	Description.	Date.	Initial.
Drawings Produced By:			
		Épure Design Ltd Studio 11a Greenway Farm Bath Road Wick BS30 5RL Tel: 01173 258 852 www.epure-design.co.uk	
Client:		Mr S Dawson	
Project:		22 Bridge Avenue, Trowbridge, Wilts, BA14 9SF	
Drawing Title:		Existing Ground Floor	
Scale:	1:50	Date:	Oct 25
Drawn:	MF	Checked:	LB
Drawing No:		Revision:	
1402 / PL / 01		-	