

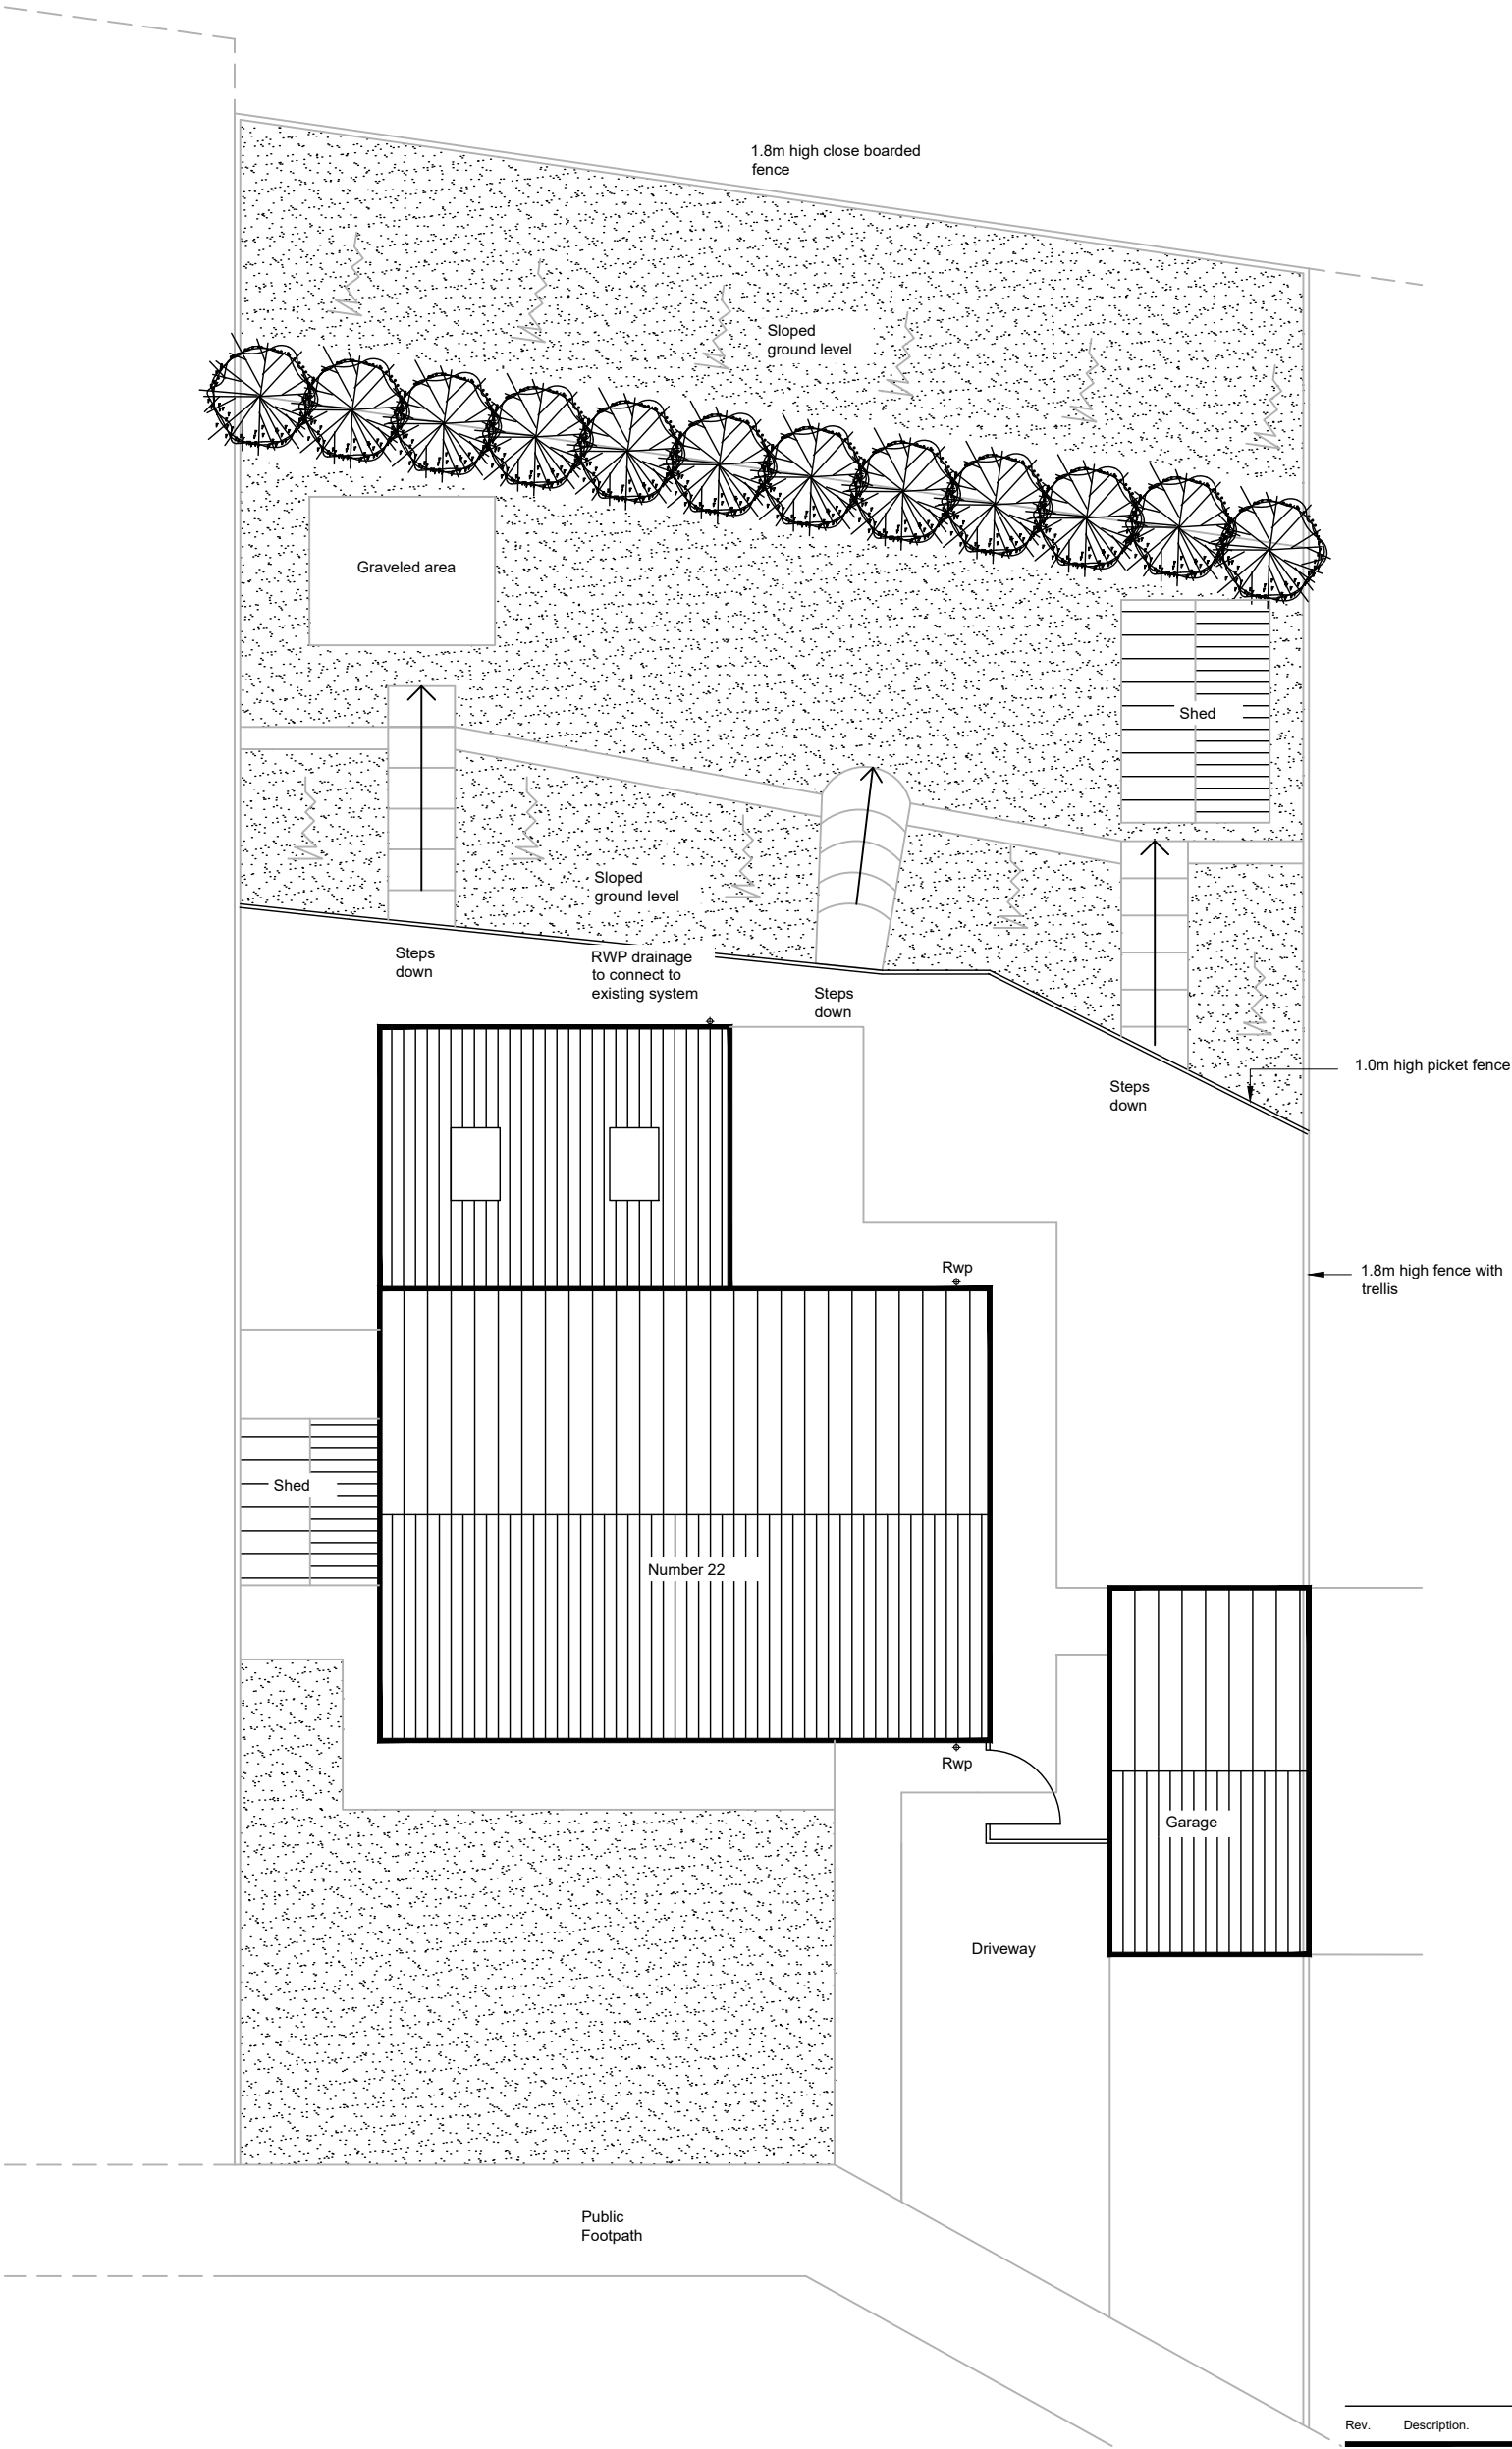


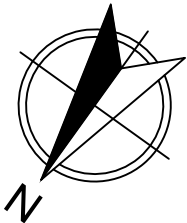

Rev.	Description.	Date.	Initial.
------	--------------	-------	----------

Drawings Produced By:

 

Épure Design Ltd
Studio 11a
Greenway Farm
Bath Road
Wick
BS30 5RL
Tel: 01173 258 852
www.epure-design.co.uk

Client: Mr S Dawson

Project: 22 Bridge Avenue, Trowbridge, Wilts, BA14 9SF

-

Drawing Title: Proposed Site Plan

-

Scale: 1:100	Date: Oct 25	Drawn: MF	Checked: LB
--------------	--------------	-----------	-------------

Drawing No: 1402 / PL / 06

Revision: -

Proposed Site Plan