



NOTES


1. THIS DRAWING IS THE COPYRIGHT OF THE CONSULTANT AND MUST NOT BE USED OR REPRODUCED WITHOUT THEIR PERMISSION.

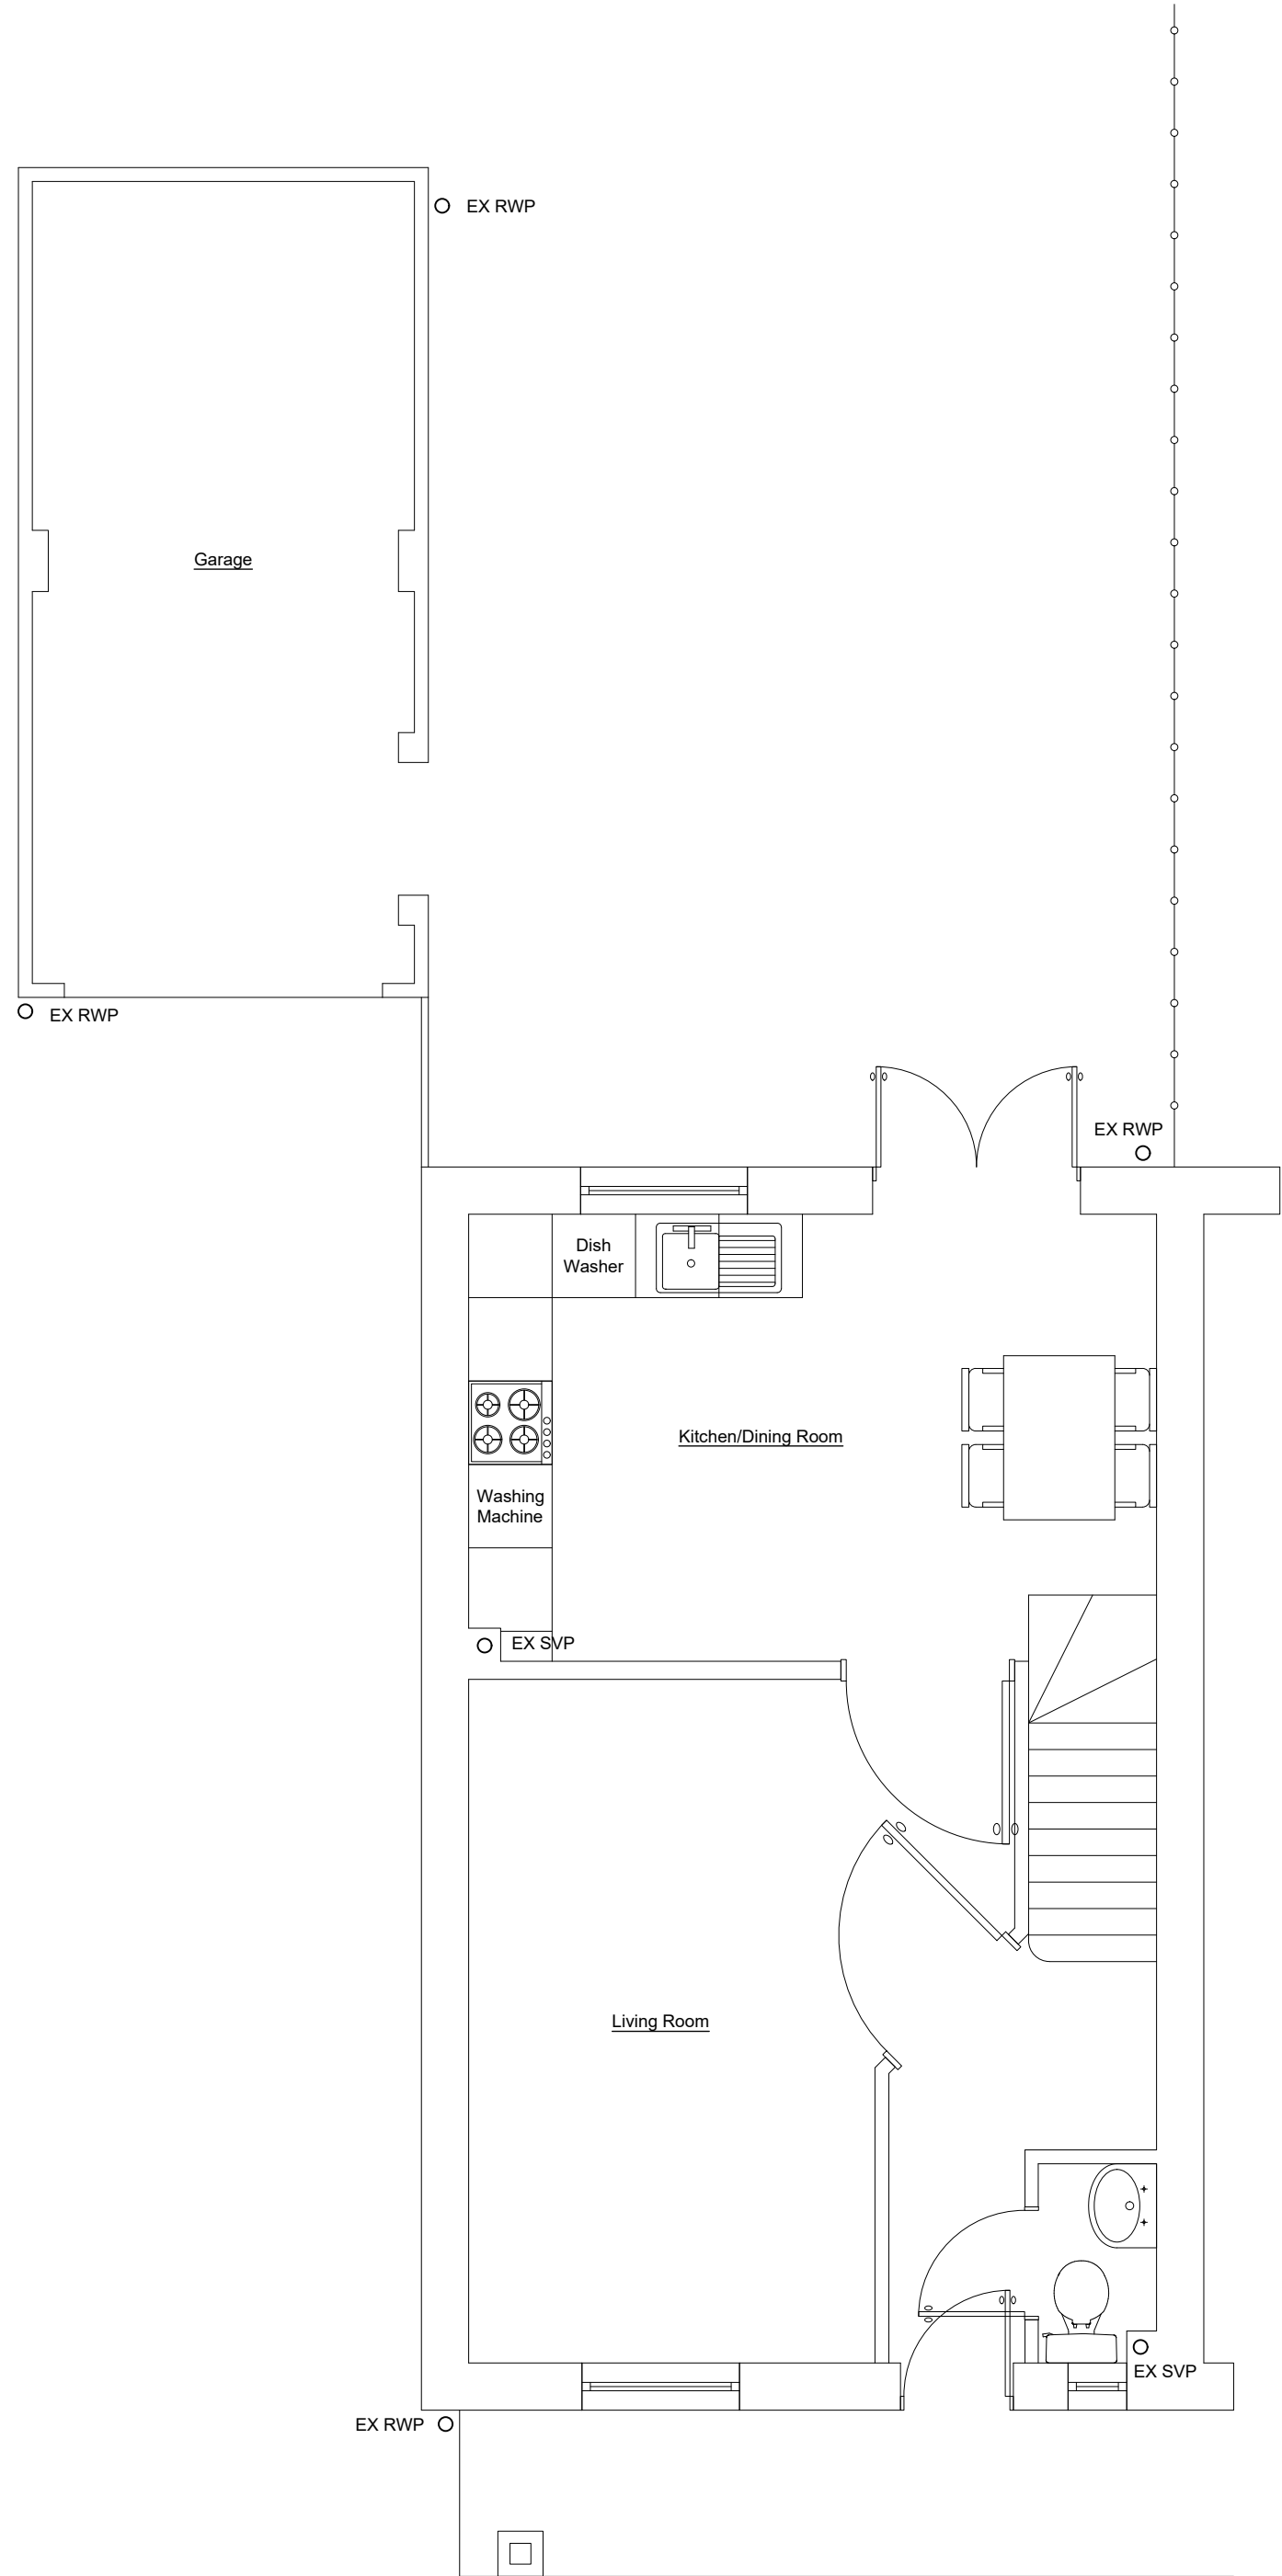


EXISTING GROUND FLOOR PLAN
(SCALE 1:50)

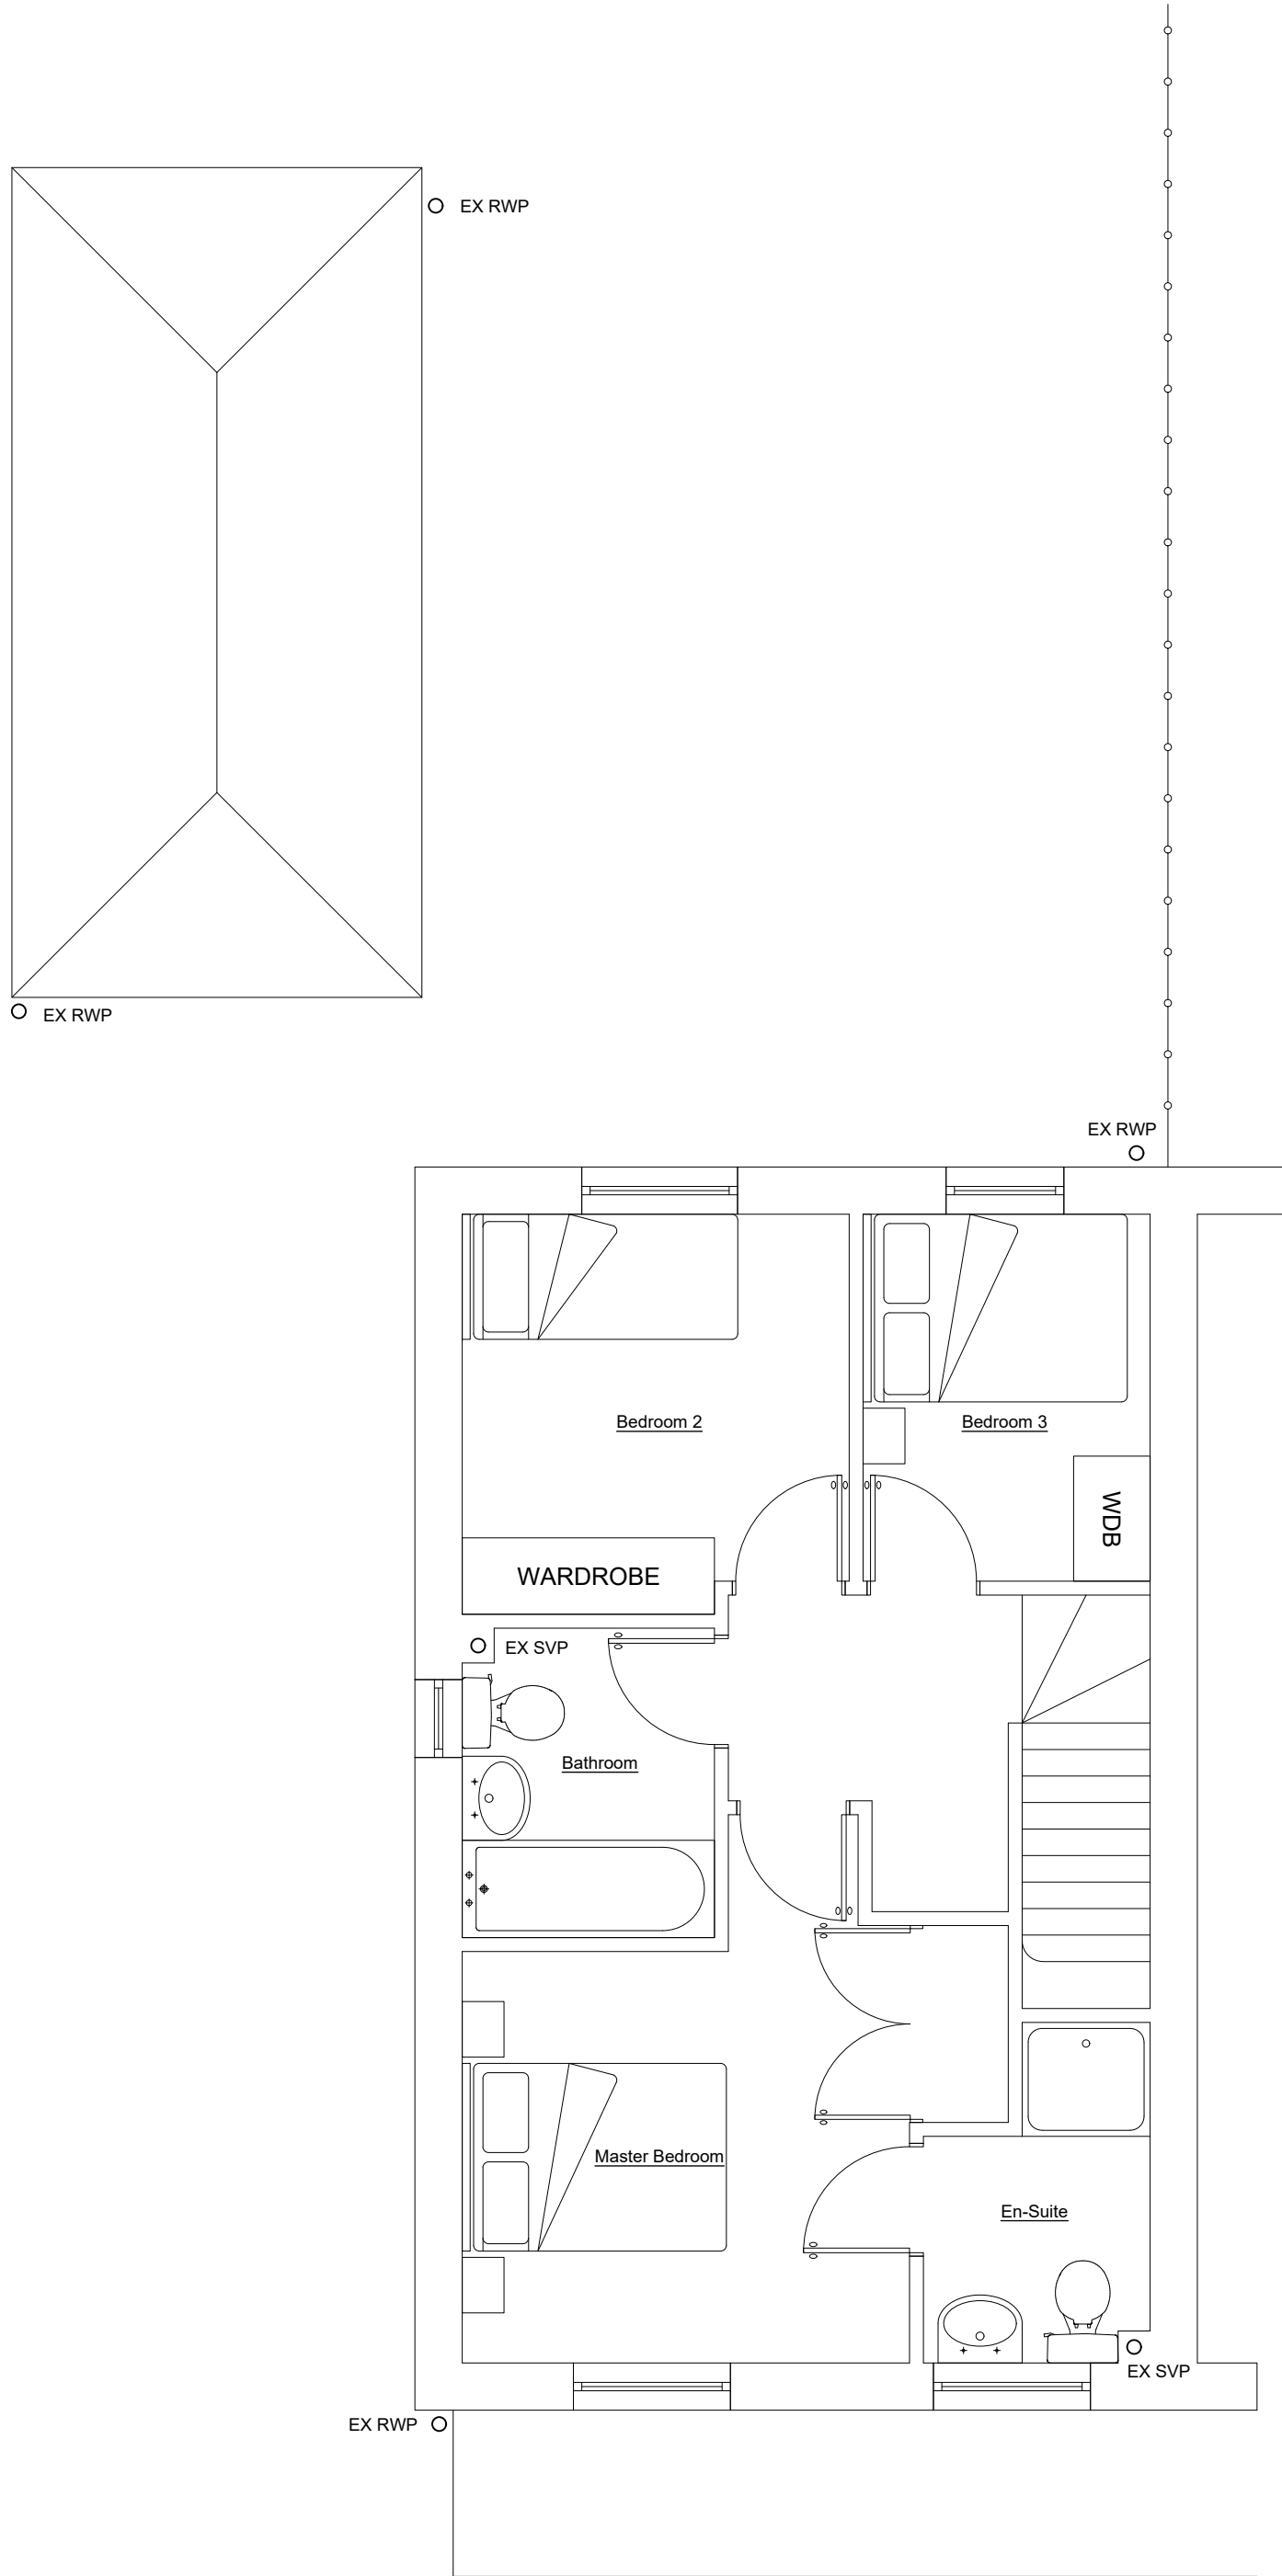

EXISTING FIRST FLOOR PLAN
(SCALE 1:50)

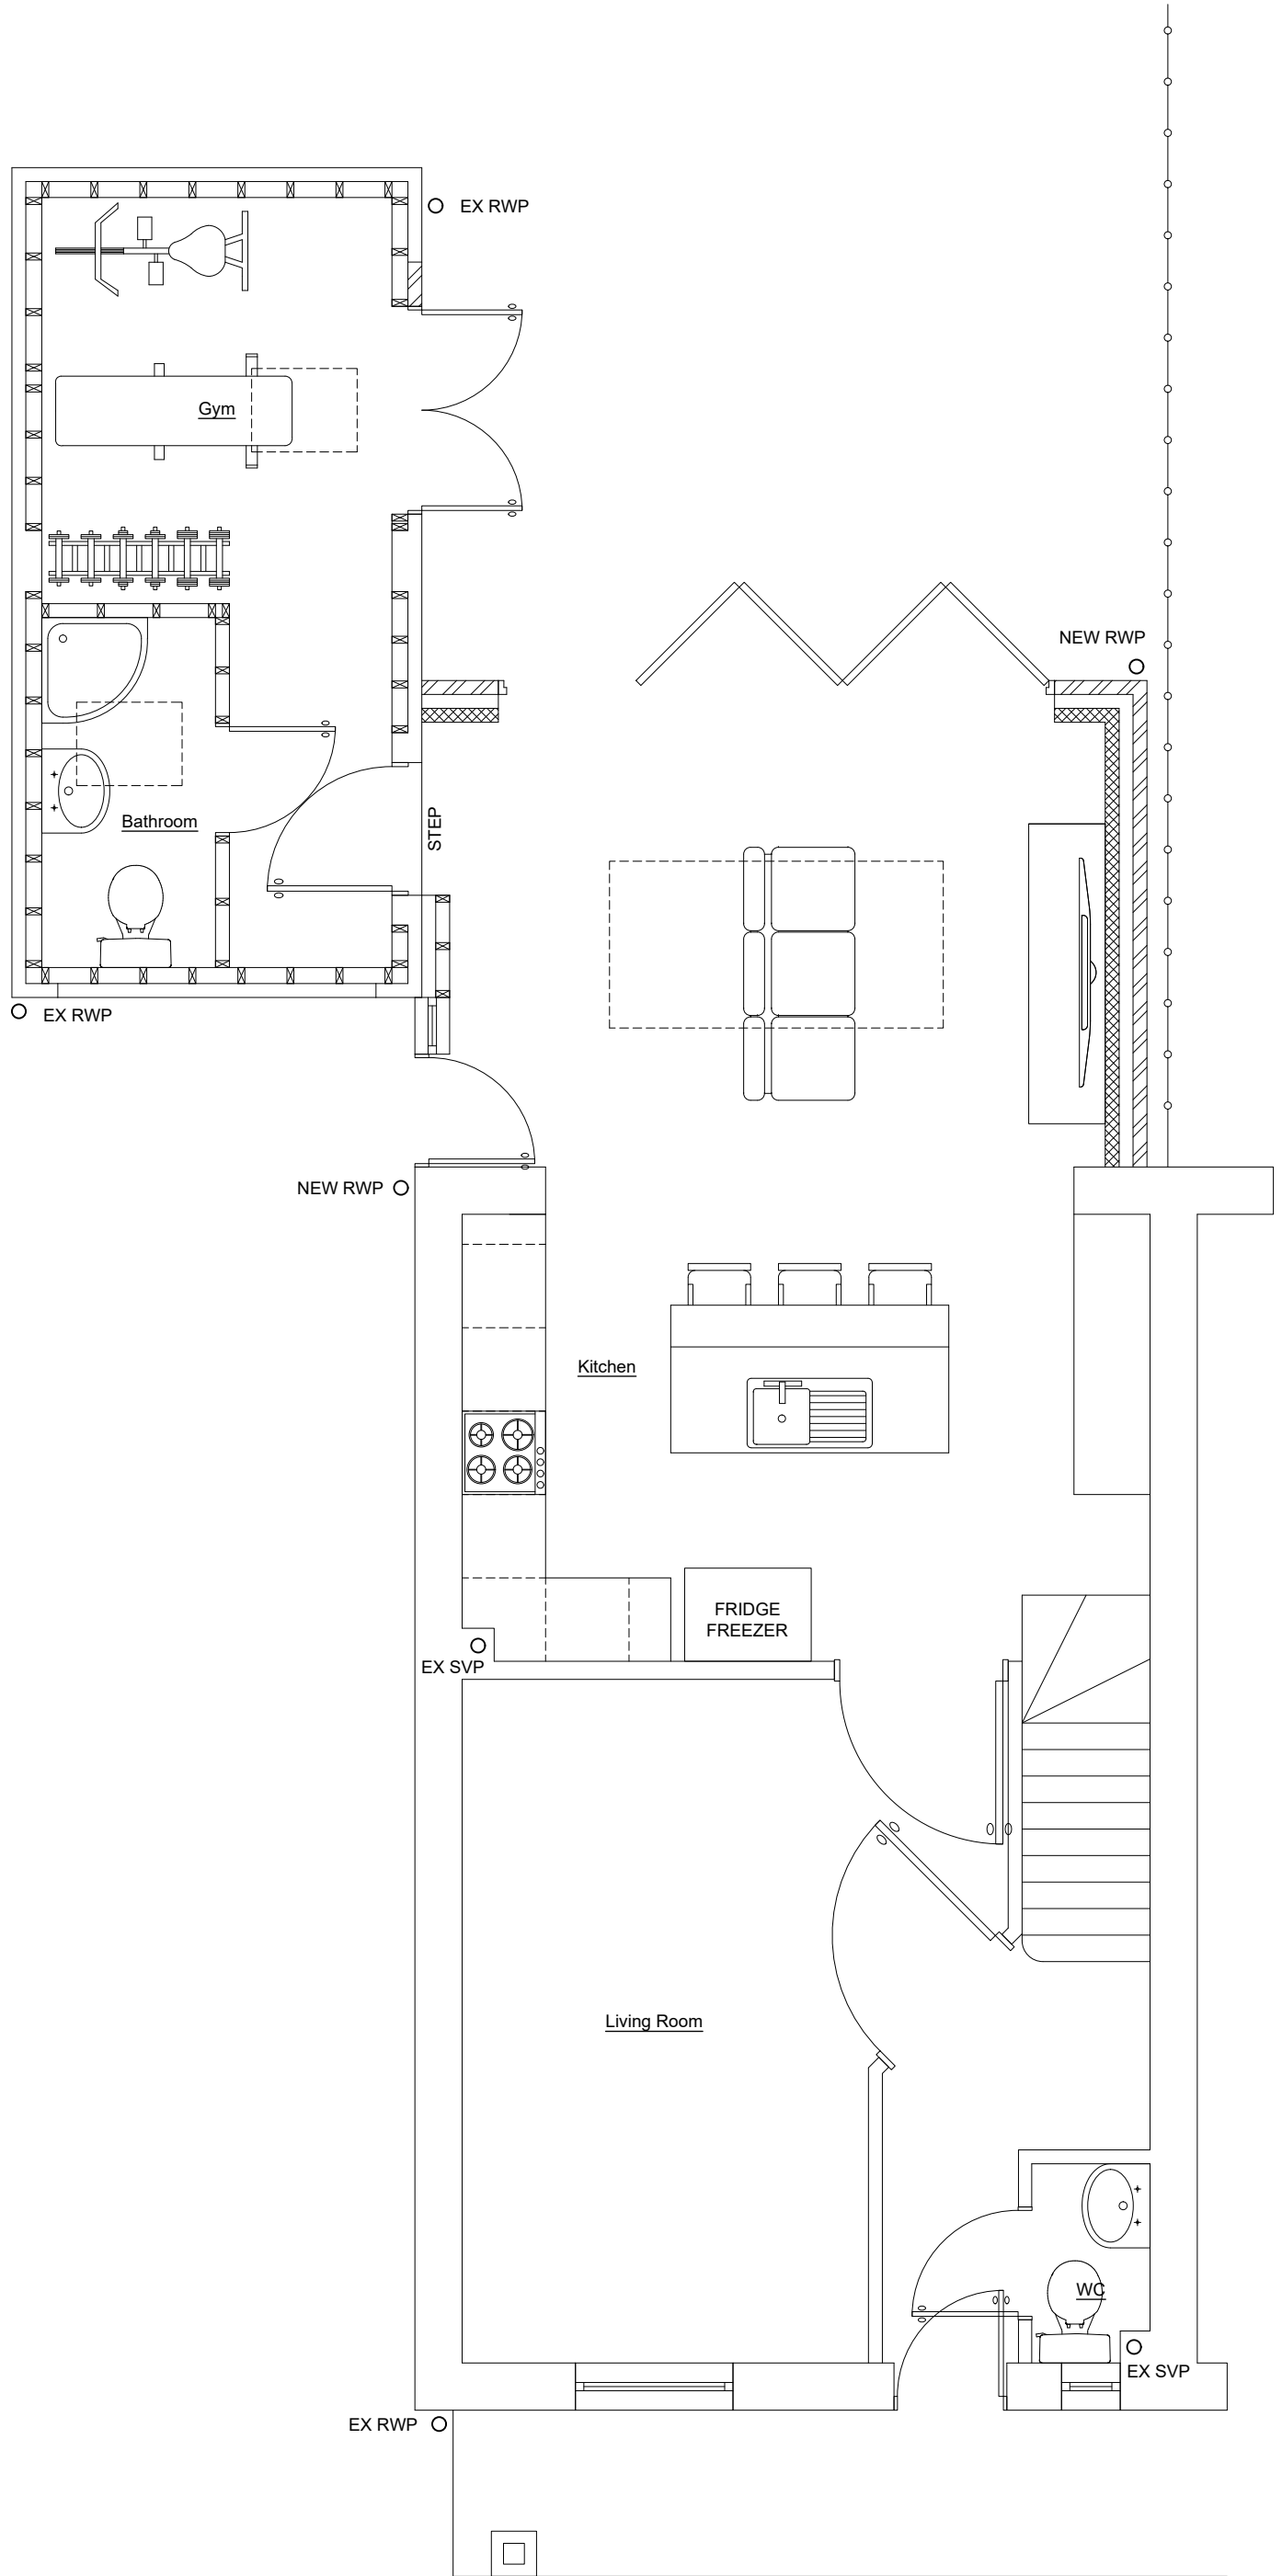

PROPOSED GROUND FLOOR PLAN
(SCALE 1:50)

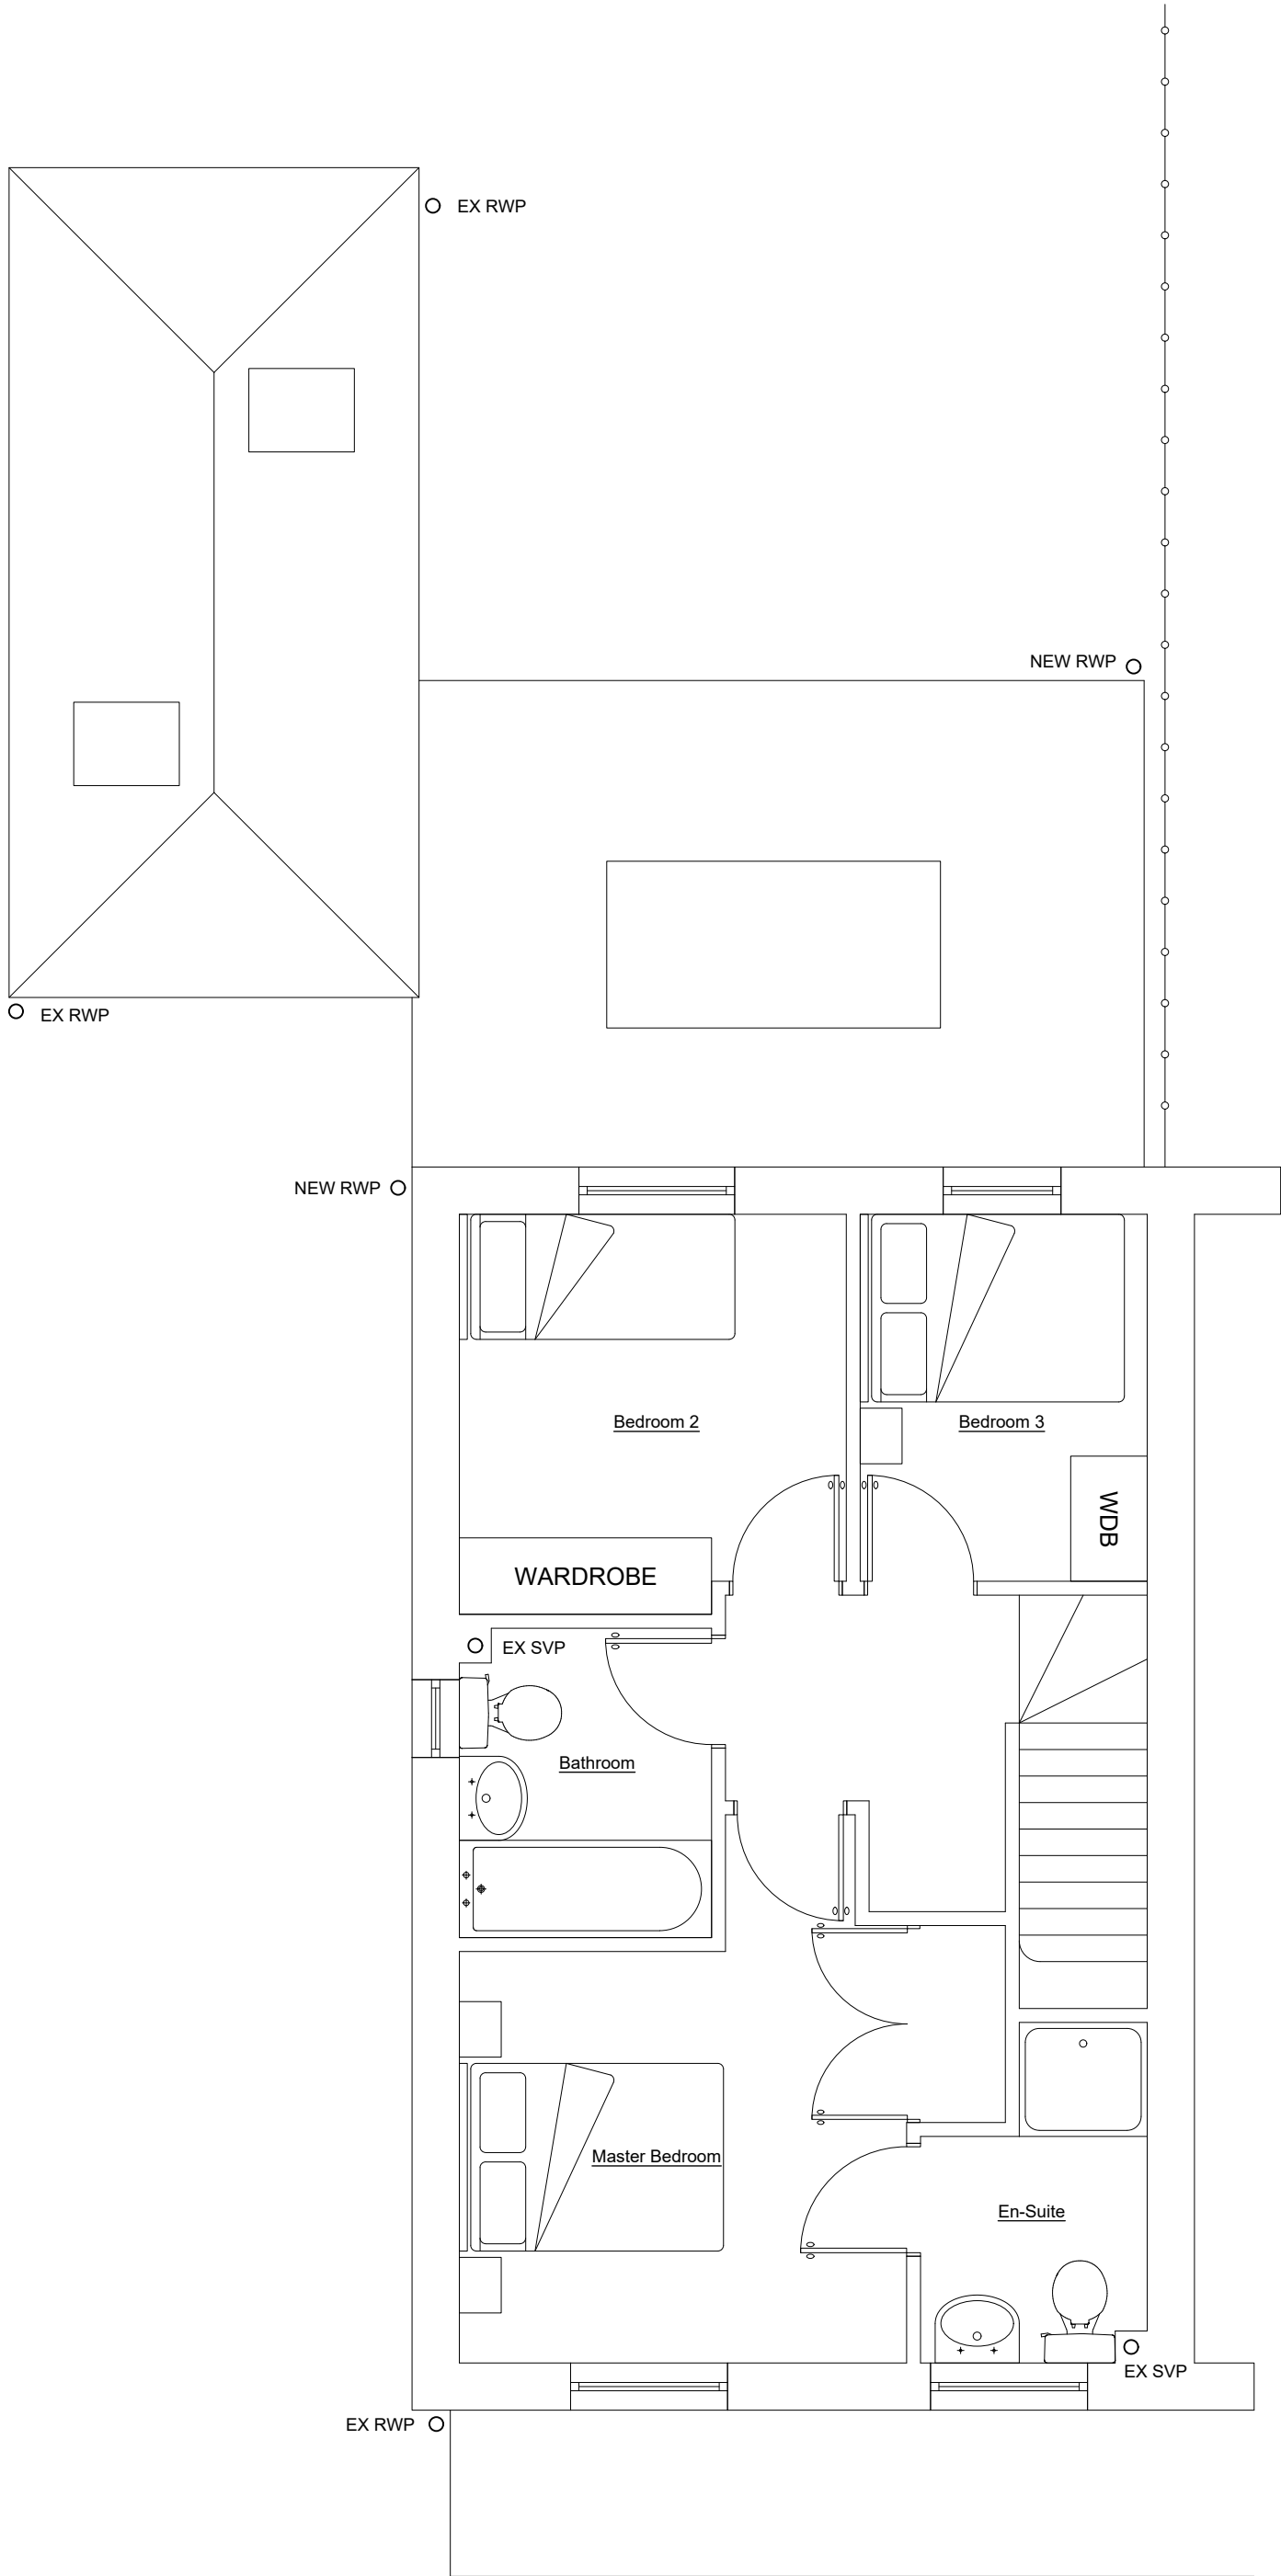

PROPOSED FIRST FLOOR PLAN
(SCALE 1:50)

P4	ROOF LIGHT ADDED ABOVE EXTENSION	16/12/2025
P3	ROOF LIGHT & RWP ADDED	12/12/2025
P2	EXTENSION LAYOUT REVISED	28/11/2025
P1	INITIAL ISSUE	07/11/2025

REV		DATE
-----	--	------

CLIENT
MRS LAURA CROSSLAND

PROJECT
14 BEAKER WAY, SALISBURY

TITLE
FLOOR PLANS



Building Design Engineers
Telephone: [REDACTED]
Email: jpalmer@2psdesign.co.uk
Website: www.2psdesign.co.uk

SCALE	DATE	DWG NO	REV
1:50 @ A1	NOV '25	00635/01	P4
DRAWN JP	CHKD KP		

SUBJECT TO
PLANNING APPROVAL

