




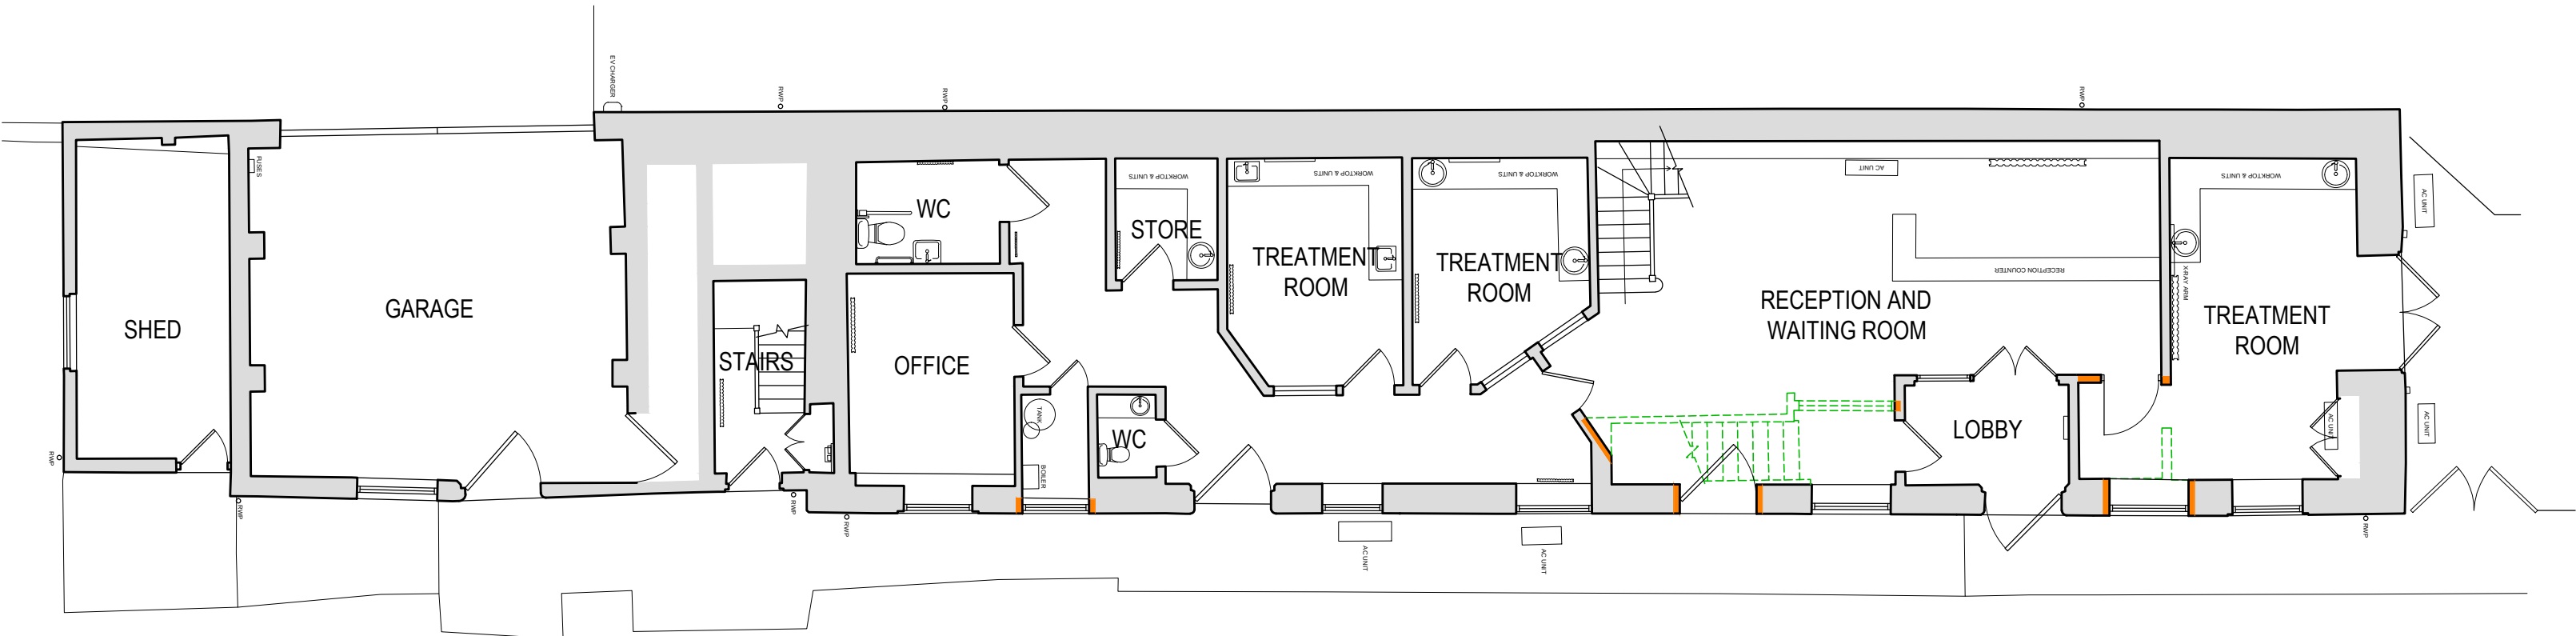


GROUND FLOOR PLAN

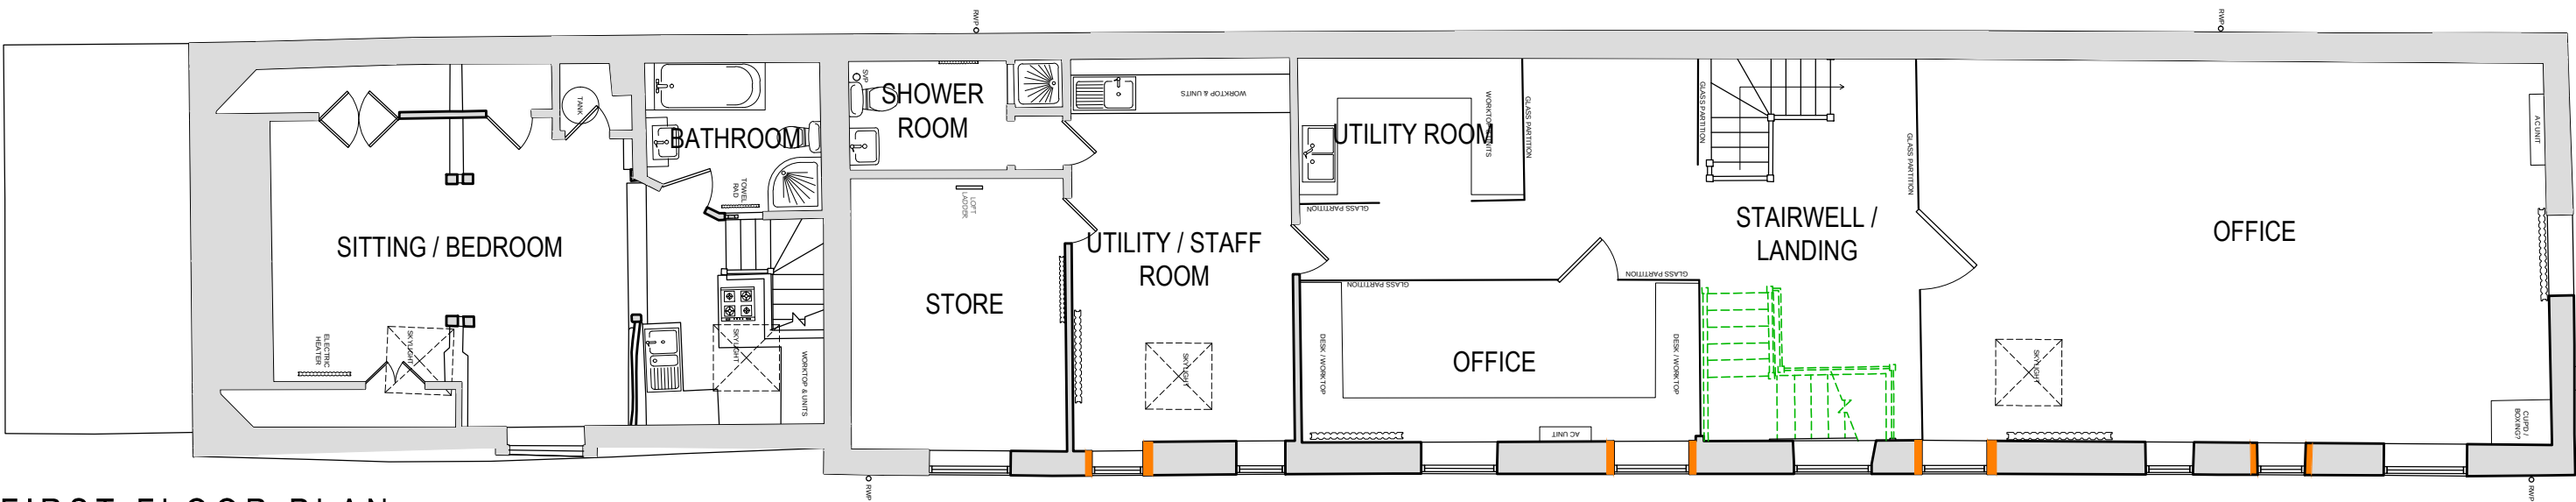

FIRST FLOOR PLAN

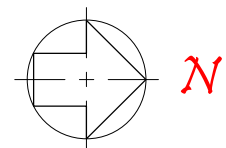

Scale in Metres 1:100

 

REV	DATE	DETAILS
CLIENT		
JP Marland and Son		
PROJECT		
The Barn The Avenue Odstock Salisbury SP5 4JA		
DRAWING		
Floor Plans. Proposed		
SCALE	1:100	PAPER A1
DATE	5.1.26	
DRAWING STATUS		
Planning		
PROJECT REF	DRAWING NO	REV
1270	05	P0
DRAWING BY.		
MJB		

STUART
MARTIN

LEWCOMBE WOODS FARMHOUSE
EVERSHOT • DORSET • DT2 0PH
TEL: 01935 83543
stuart@stuartmartinarchitects.com



www.stuartmartinarchitects.com

architects