




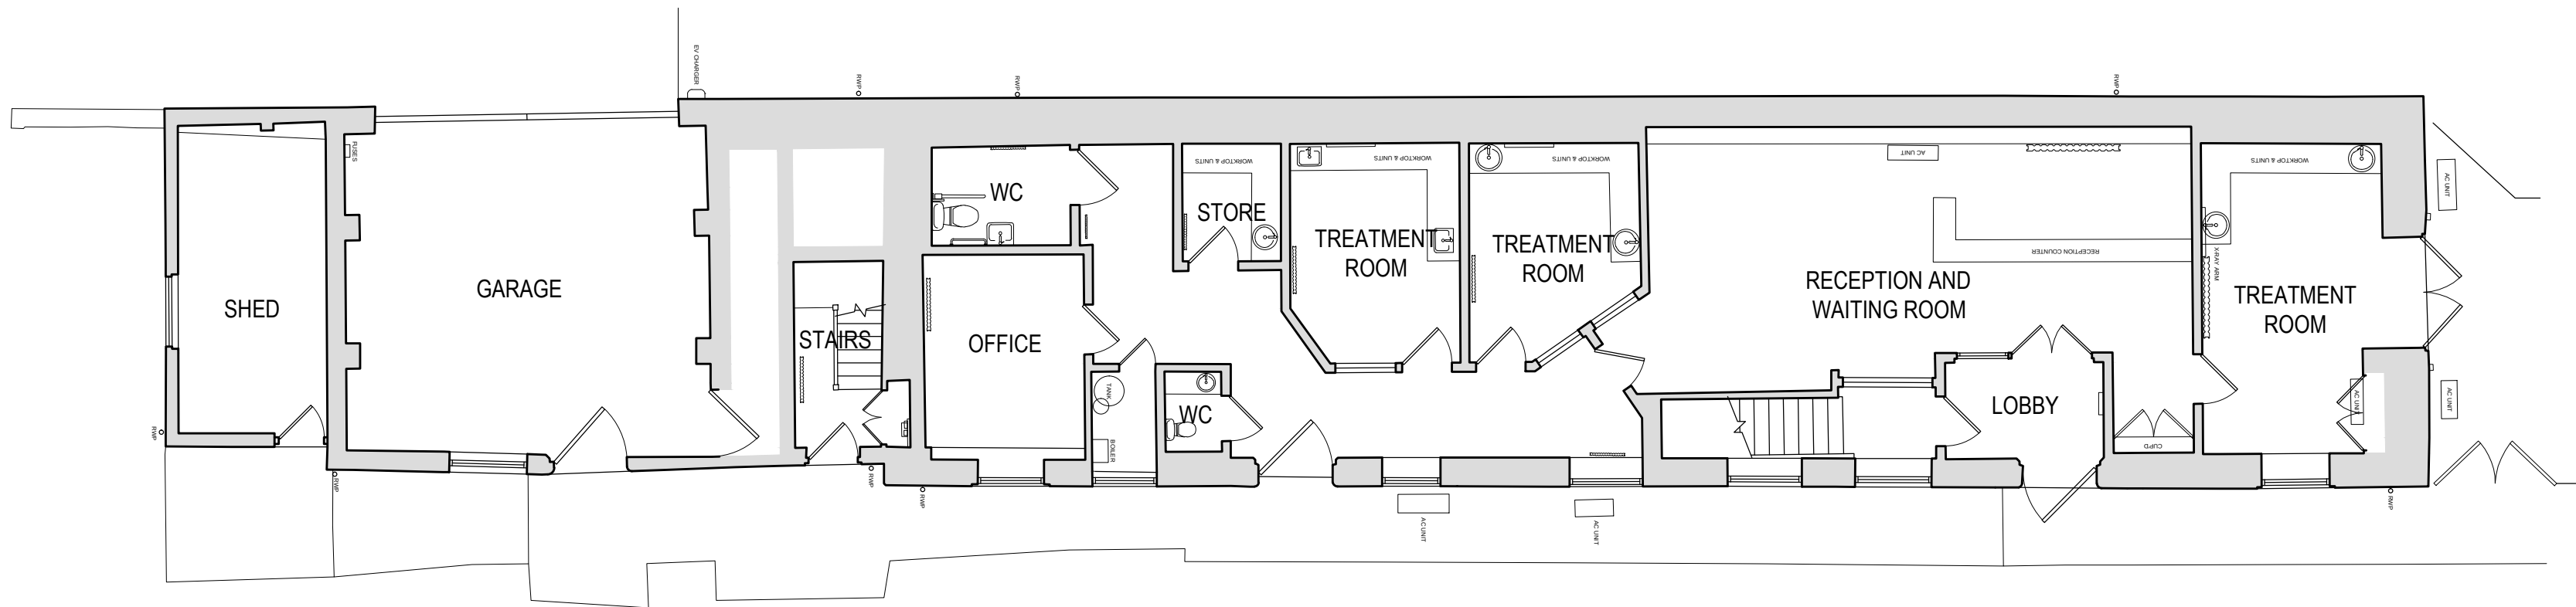


GROUND FLOOR PLAN

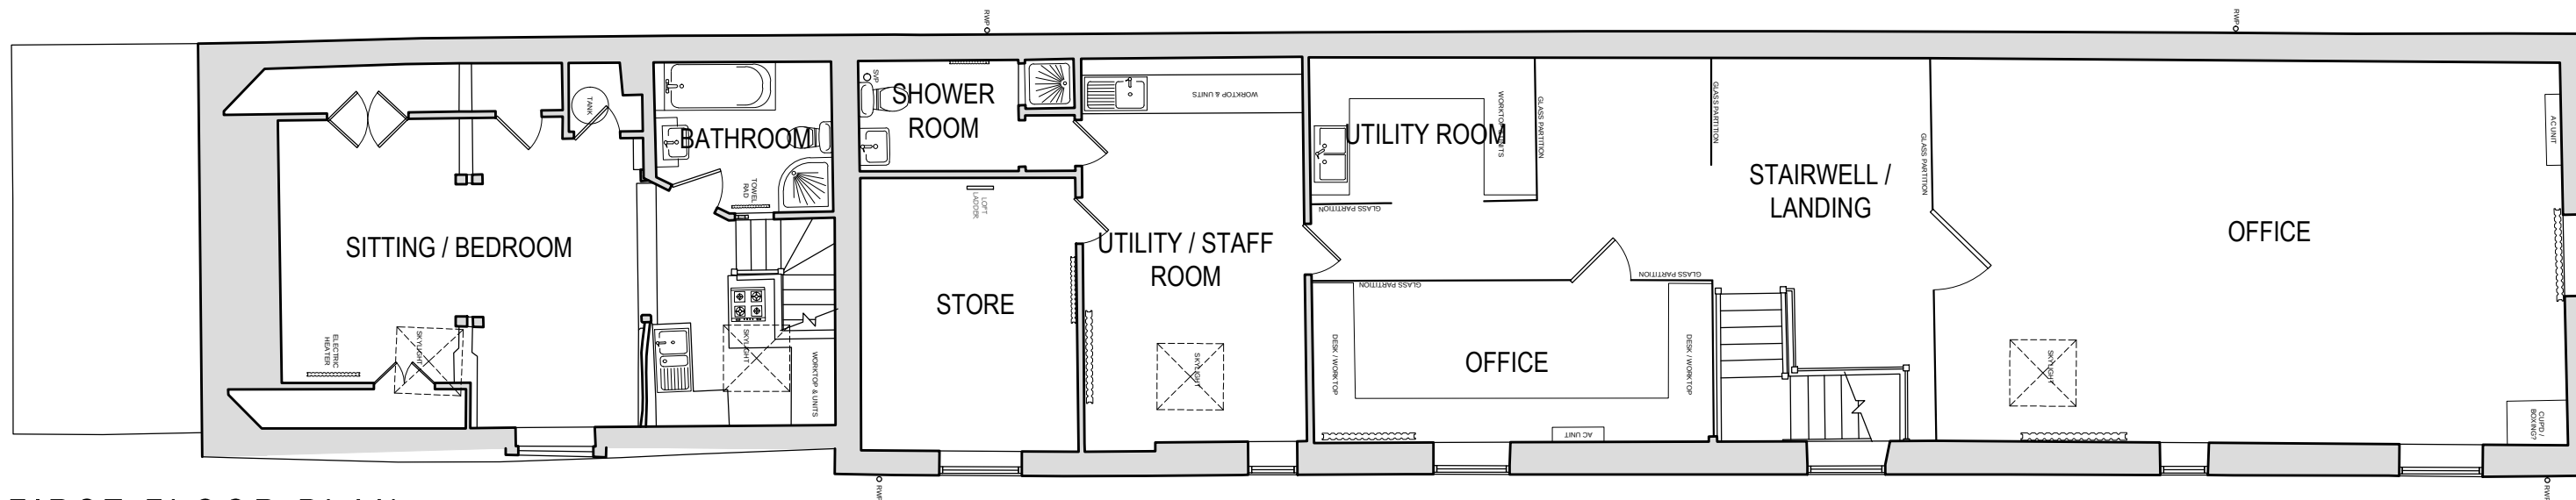

FIRST FLOOR PLAN

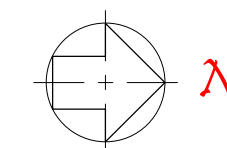

Scale in Metres 1:100

 

REV	DATE	DETAILS
CLIENT		
JP Marland and Son		
PROJECT		
The Barn The Avenue Odstock Salisbury SP5 4JA		
DRAWING		
Floor Plans. Existing		
SCALE	1:100	PAPER A1
DATE	5.1.26	
DRAWING STATUS		
Planning		
PROJECT REF	DRAWING NO	REV
1270	04	P0
DRAWING BY.		
MJB		

STUART
MARTIN

LEWCOMBE WOODS FARMHOUSE
EVERSHOT • DORSET • DT2 0PH
TEL:01935 83543
stuart@stuartmartinarchitects.com



www.stuartmartinarchitects.com

architects

© - All rights reserved. Copyright Stuart Martin 2026