



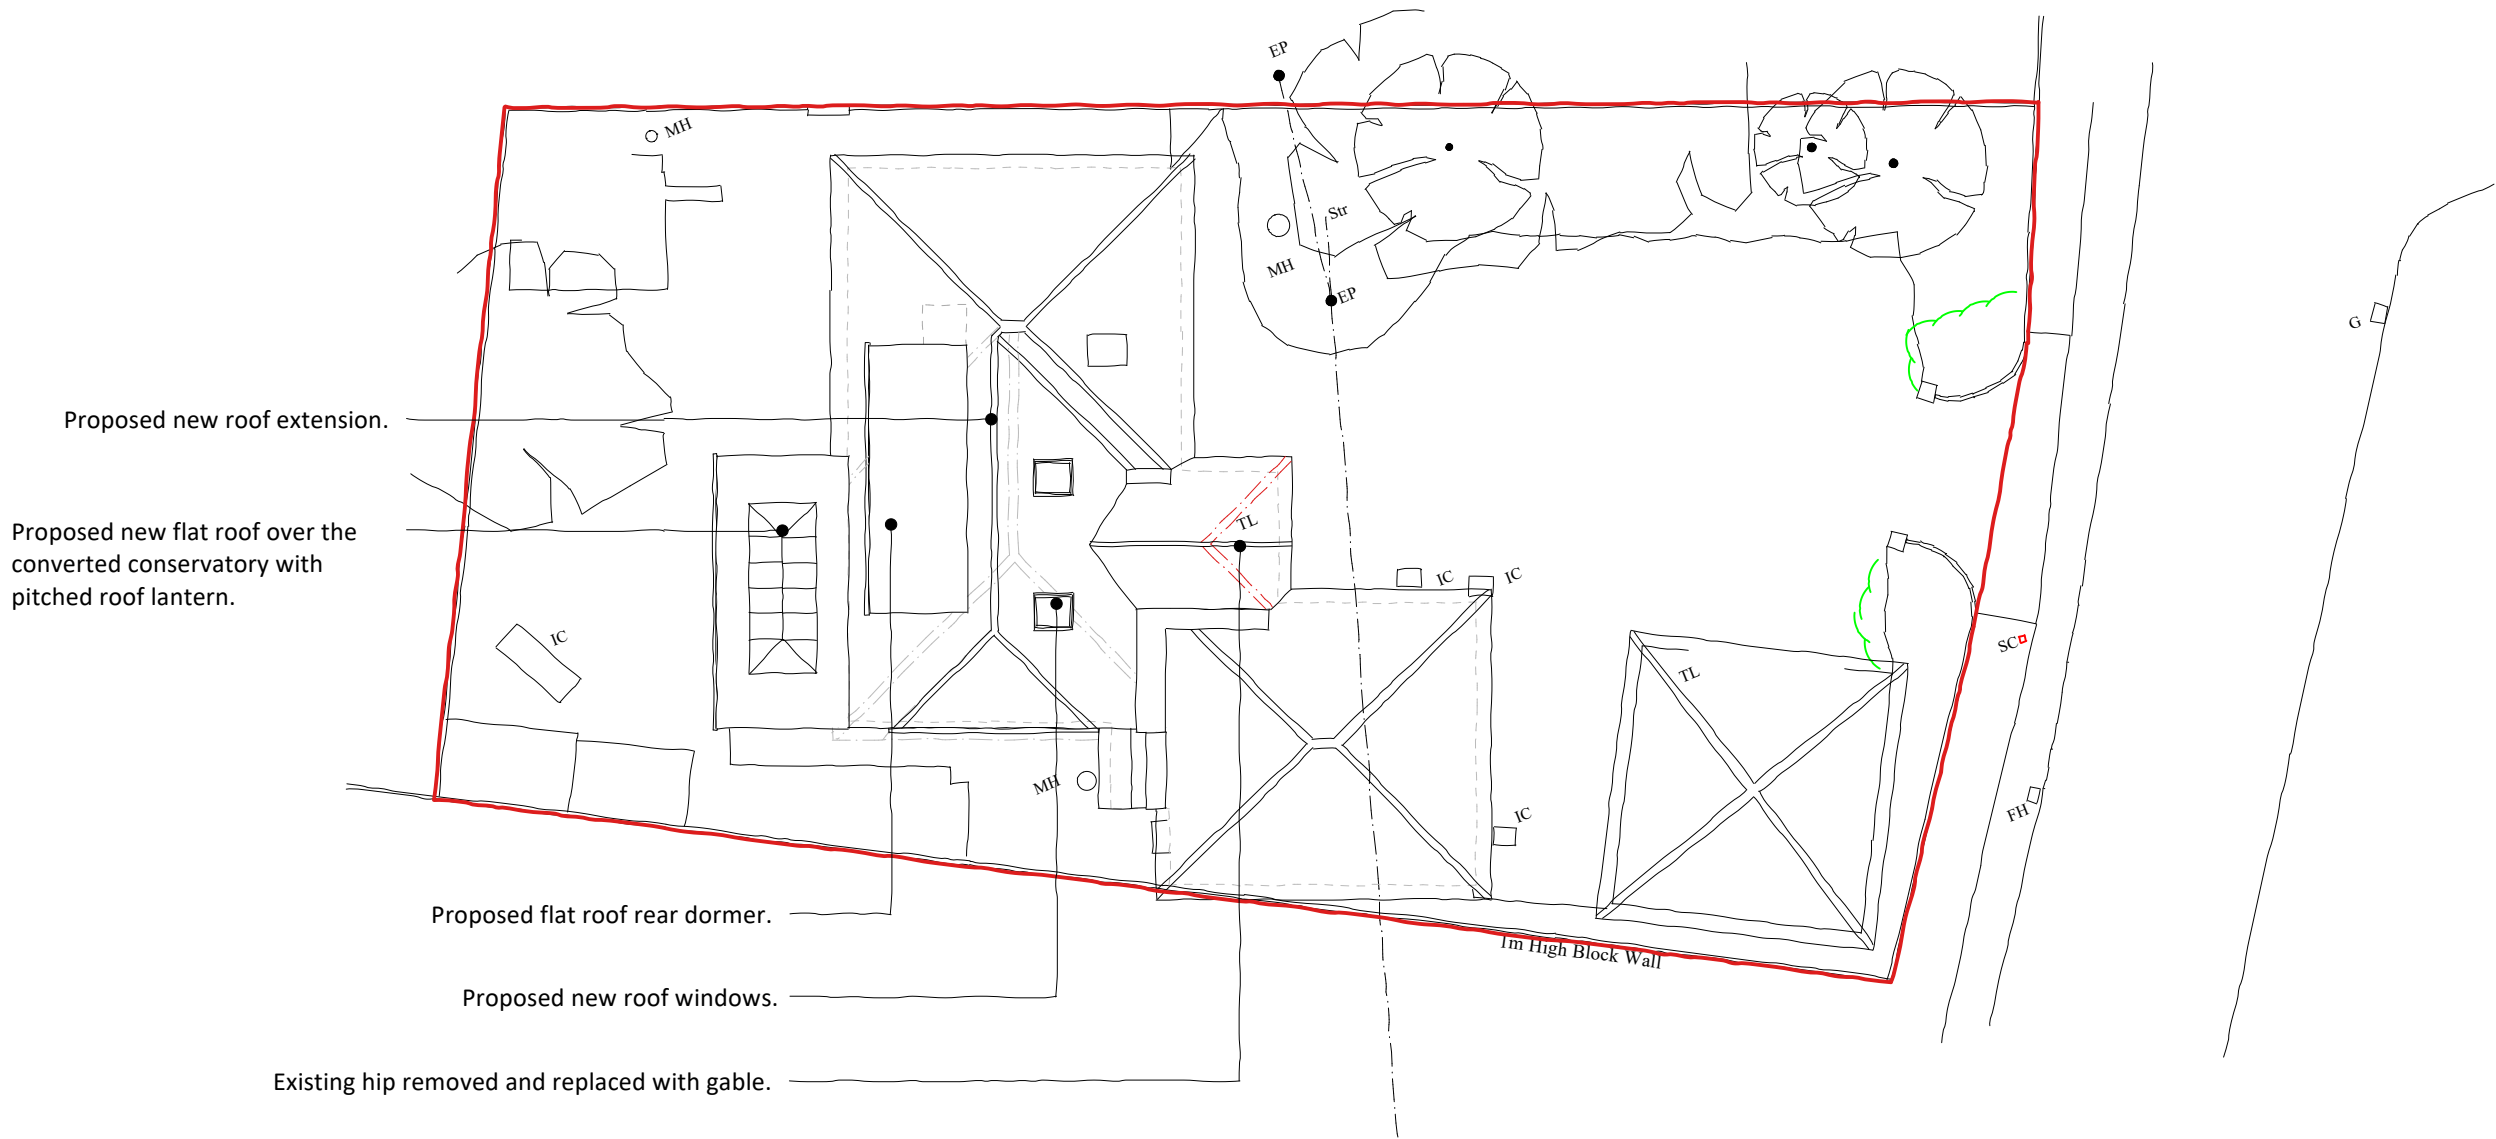

1:200 Existing Site plan

 

Do not rely on Scaled Dimensions - work to figured dimensions only. If in doubt - ASK. All dimensions to be checked on site by contractor. Work to existing building features where appropriate. Any OS copyright data on this drawing is reproduced under license.

Date	No.	Revision	Notes
------	-----	----------	-------

Project Title
Roof extension

Address
83 The Down, Trowbridge.

Client
Jake Marles

Sheet Title
Proposed site & roof plan

Scale	Drawn By	Date
1:200 @ A3	SW	15/12/2025

Project ID.	Stage.	Sheet No.	Revision.
83TD - PL-01A-			

Status	Stage Key.
PLANNING	EX - Existing SK - Sketch PL - Planning WD - Working Drawings BR - Building Regulations TN - Tender CN - Construction AB - As Built

File Name
83 - GA Drawings A.vwx