


00 50 100 150 200  
SCALE 1:5000

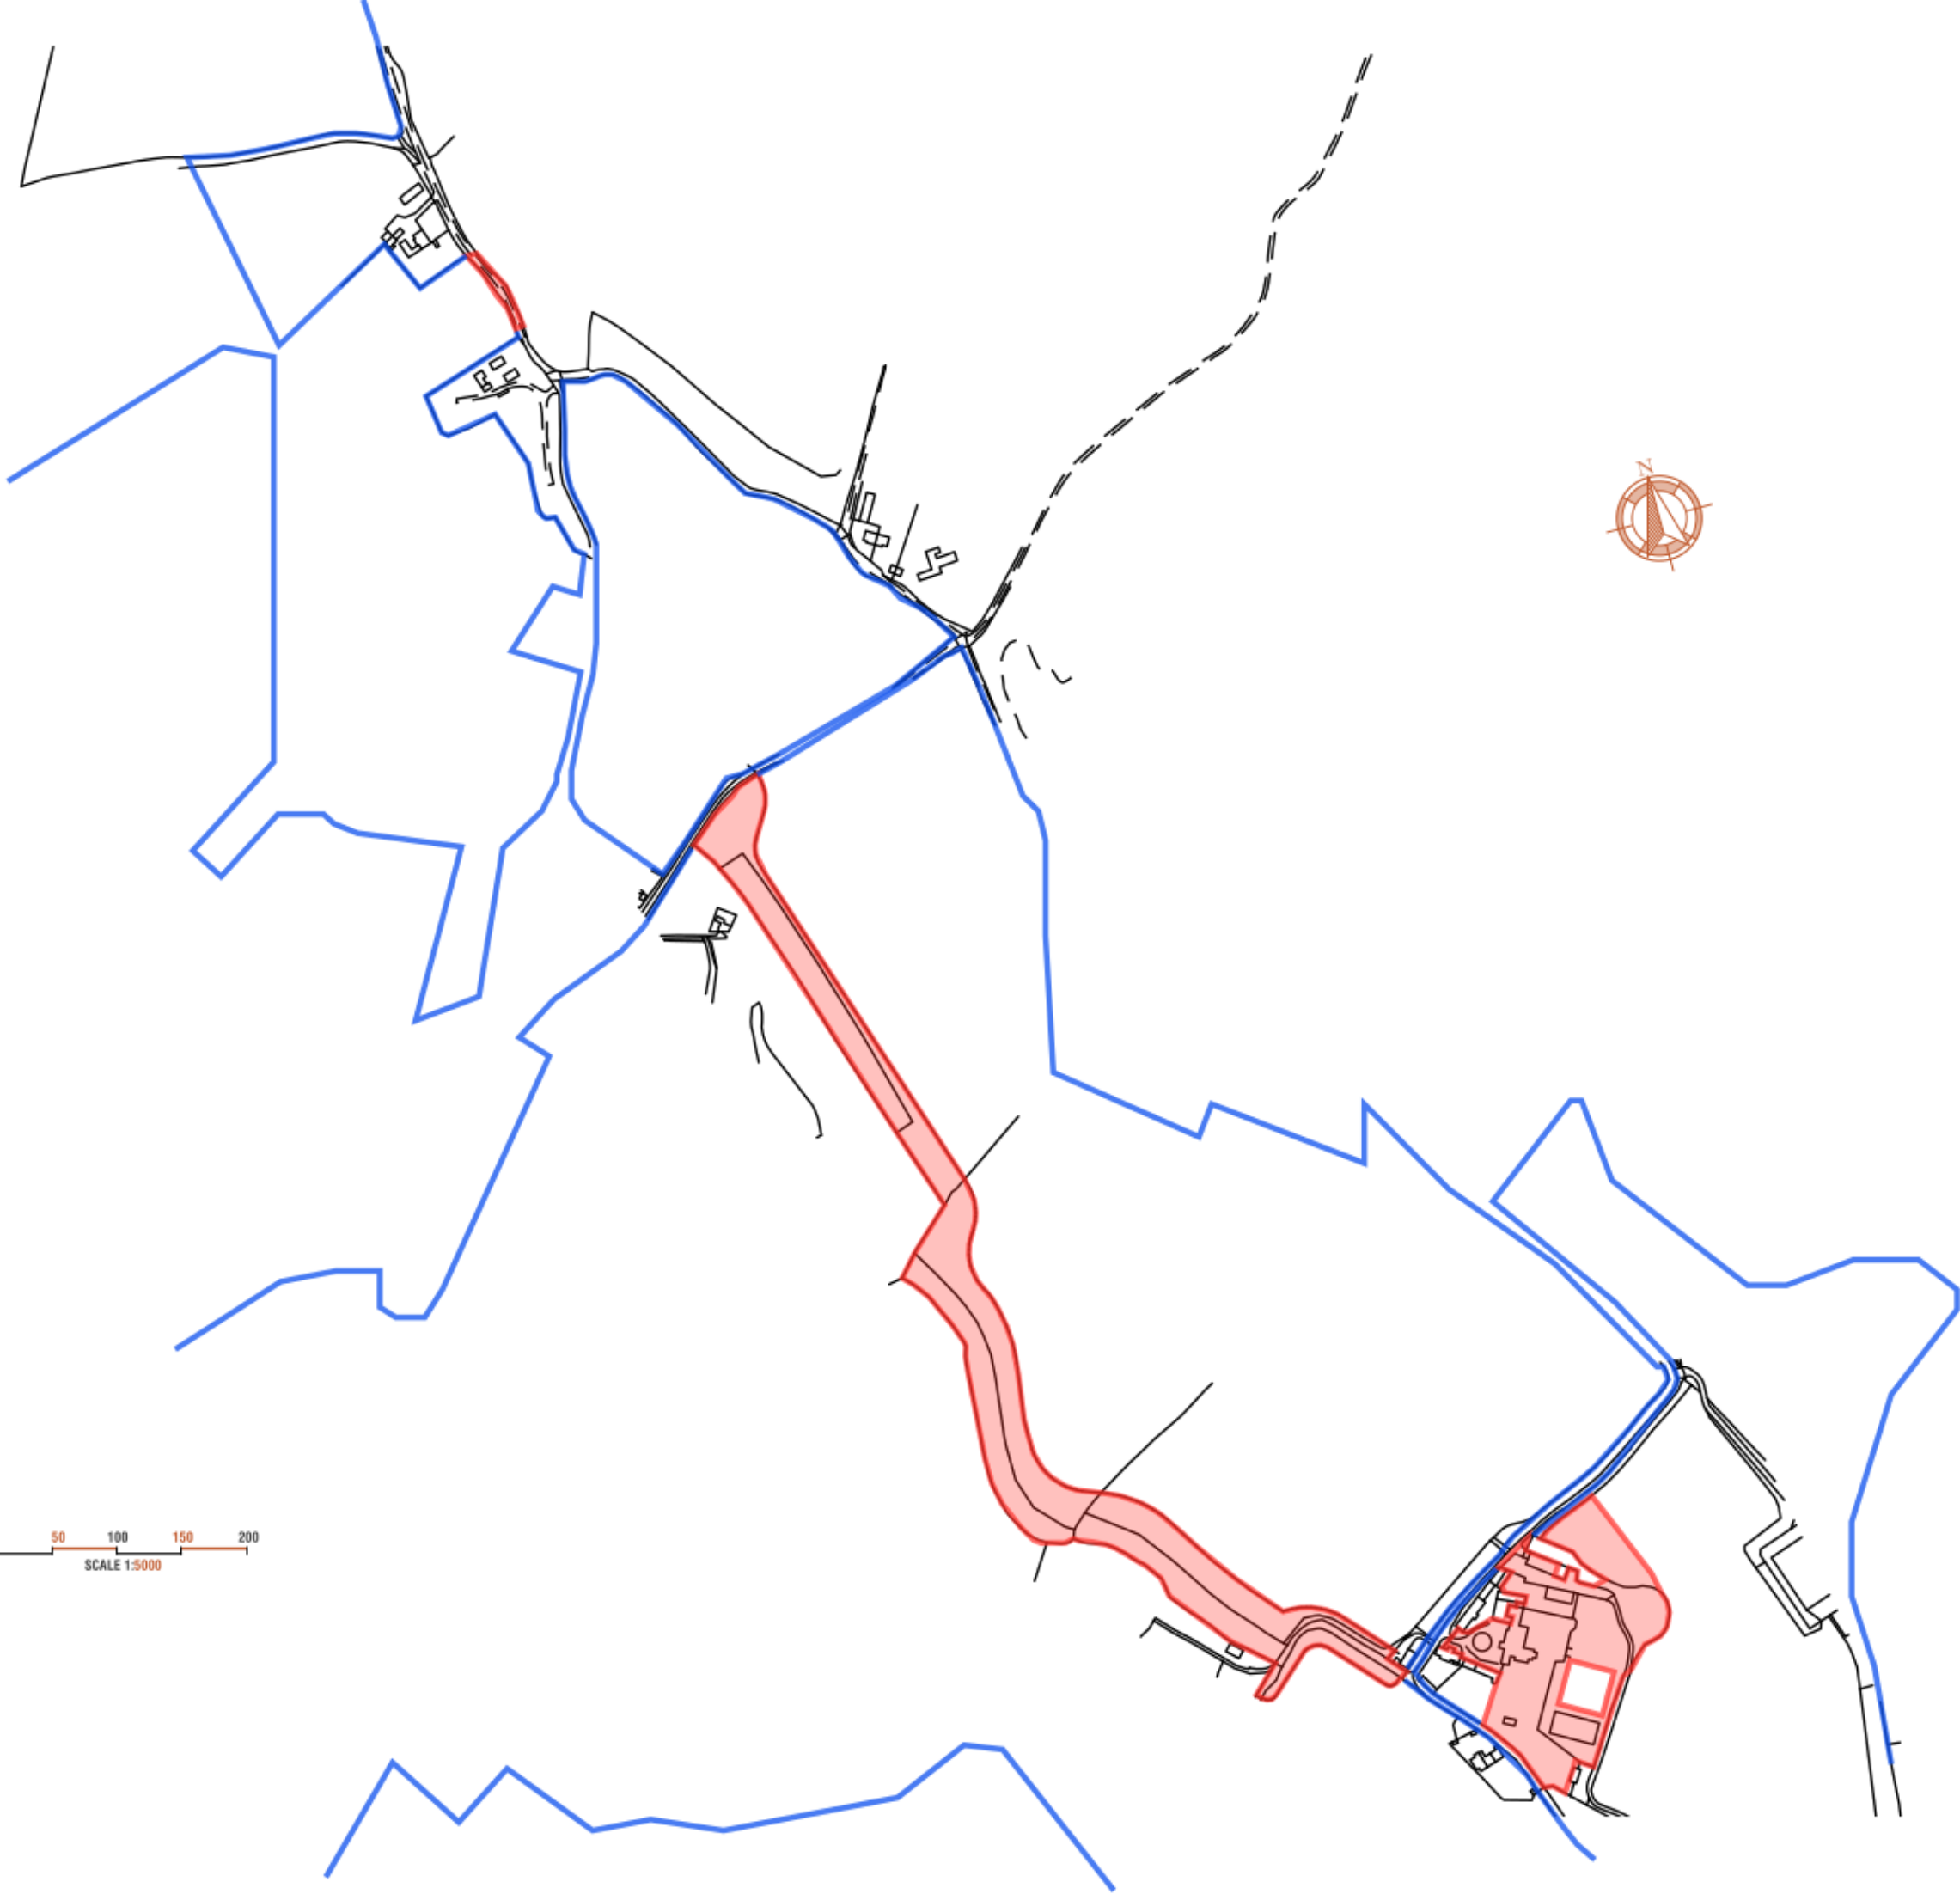

00 05 10 15 20  
SCALE 1:500

00 02 04 06 08  
SCALE 1:200

00 02 04  
SCALE 1:100

00 01 02  
SCALE 1:50

00 0.5 1 1.5 2  
SCALE 1:50

REVISION  
**C**

PROJECT NO.  
LDC.2272X  
PROJECT  
Euridge Manor Farm,  
Coleme

DESCRIPTION  
Location Plan  
SCALE:  
1:5000 @ A3

DATE  
October, 2022

The Studio,  
82 Broadmead,  
Corsham,  
SN13 9AP



All dimensions to be checked on site. Drawing for planning purposes only - Not for construction. Reproduction of this drawing is prohibited without the consent in writing of Land Development & Planning Consultants Ltd. Site plans are reproduced from the Ordnance Survey sheets with the permission of The Controller of HM Stationery Office. Crown Copyright Reserved. Licence Number ALS40355.

Land, Development &  
Planning Consultants Ltd