
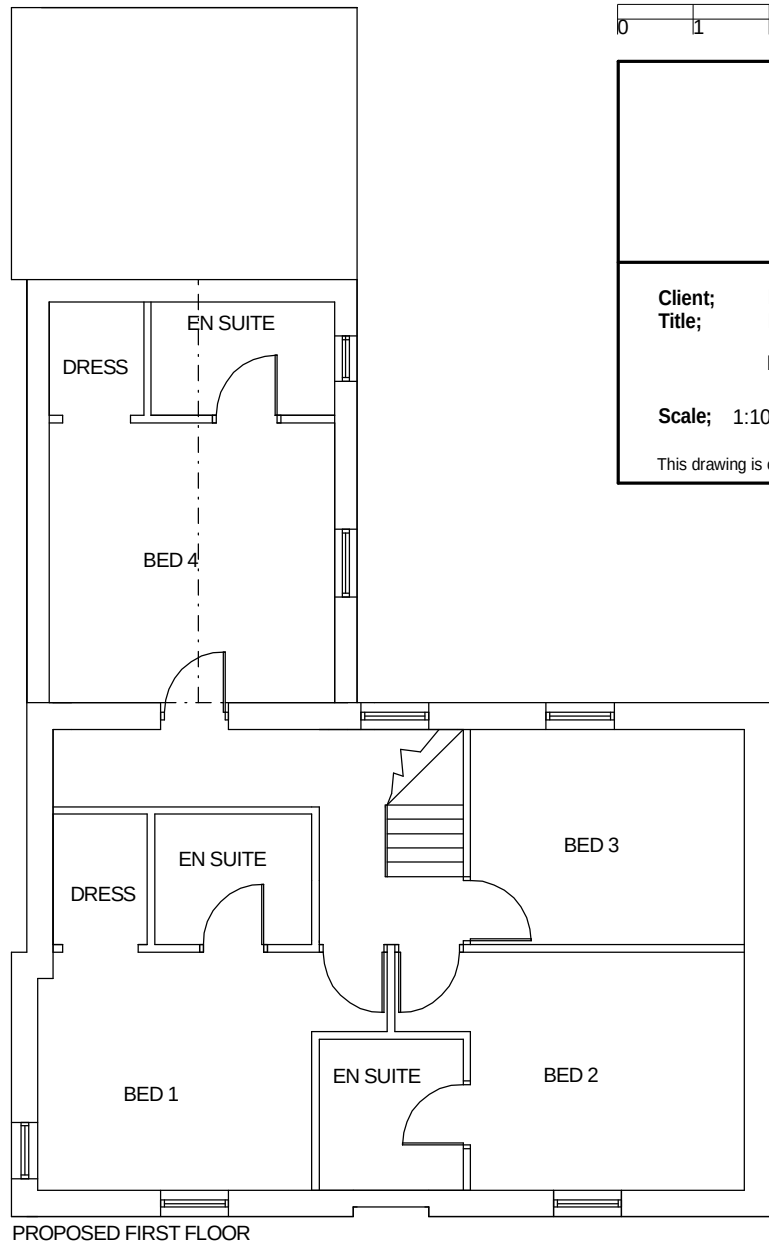
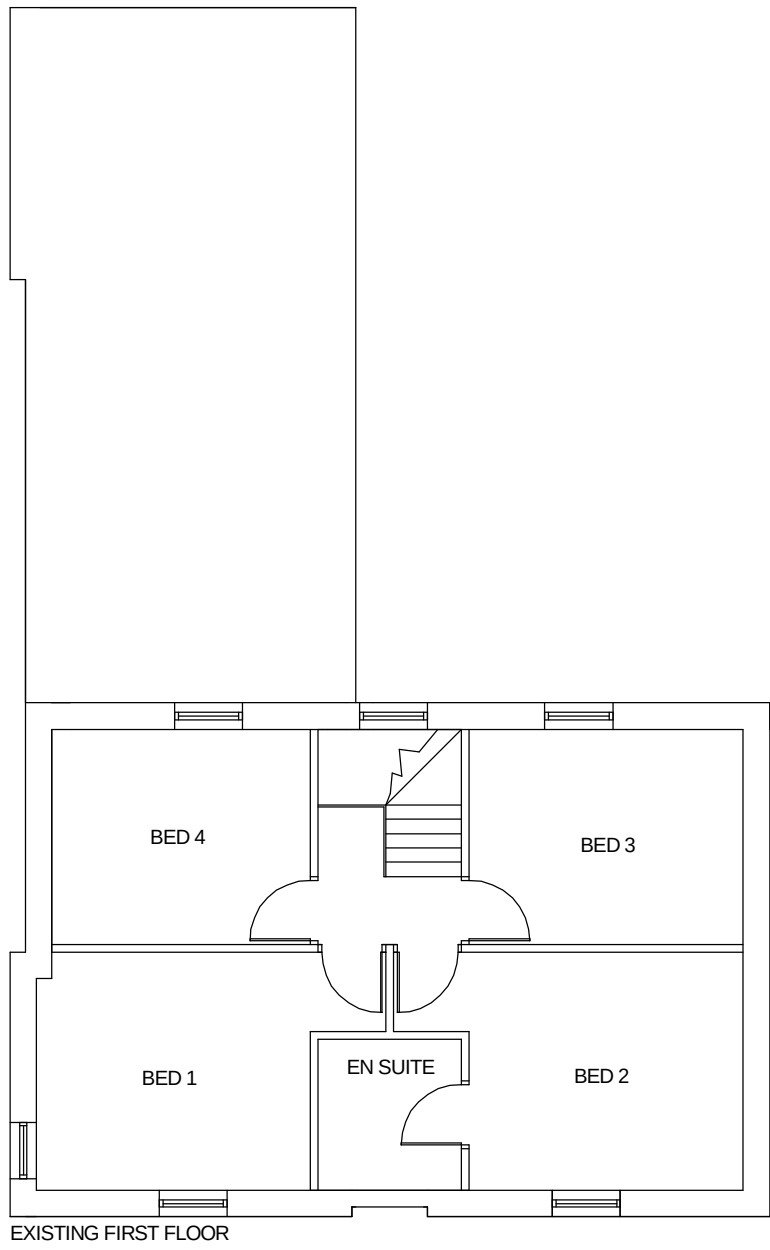


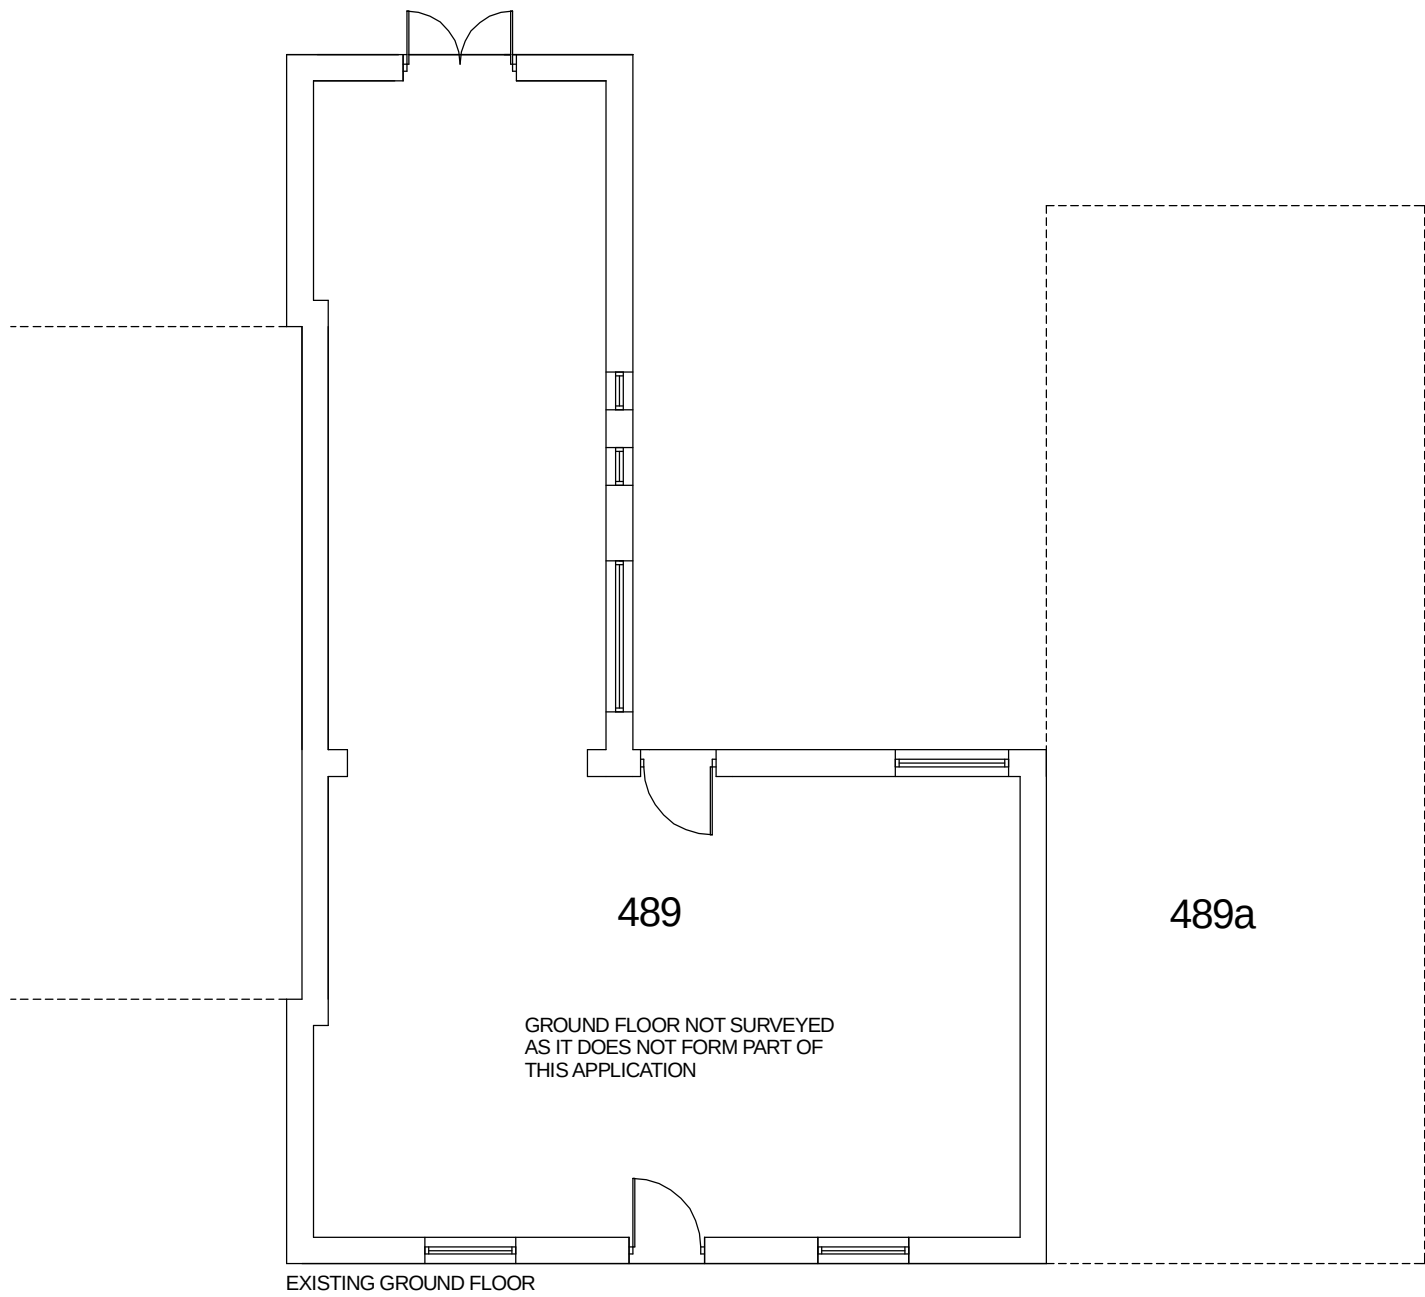



0 1 2 3 4 5m

Willis & Co.
Chartered Town Planners
30 The Causeway, Chippenham, Wiltshire, SN15 3DB.
Telephone: 01249 444975 Facsimile: 01249 655556
Email: Willisplan@aol.com

Client; Mr Gassan Mahzar.
Title; Kays Cottage, 489 Semington Road, Melksham, Wiltshire.
Floor layouts as existing & proposed.

Scale; 1:100 @ A2 **Date;** March 2021 **Drawing no;** PW-JH-02

This drawing is copyright and may not be reproduced, in whole or part, without the express consent of Willis & Co.

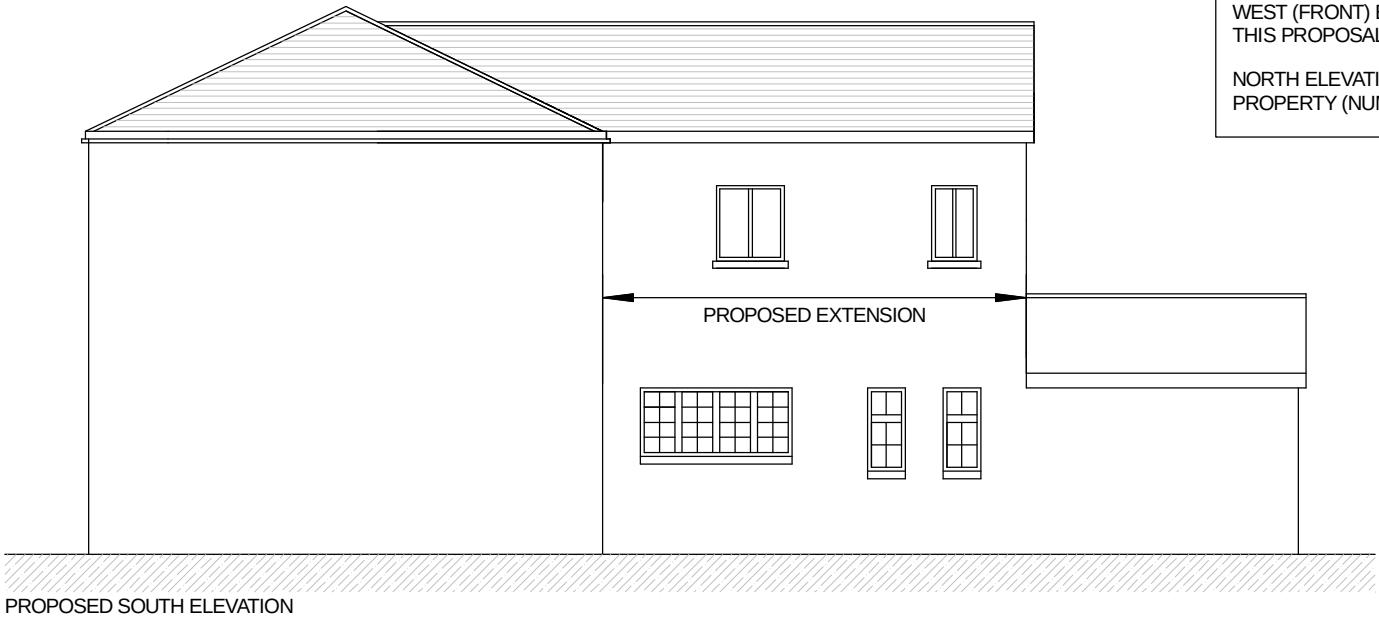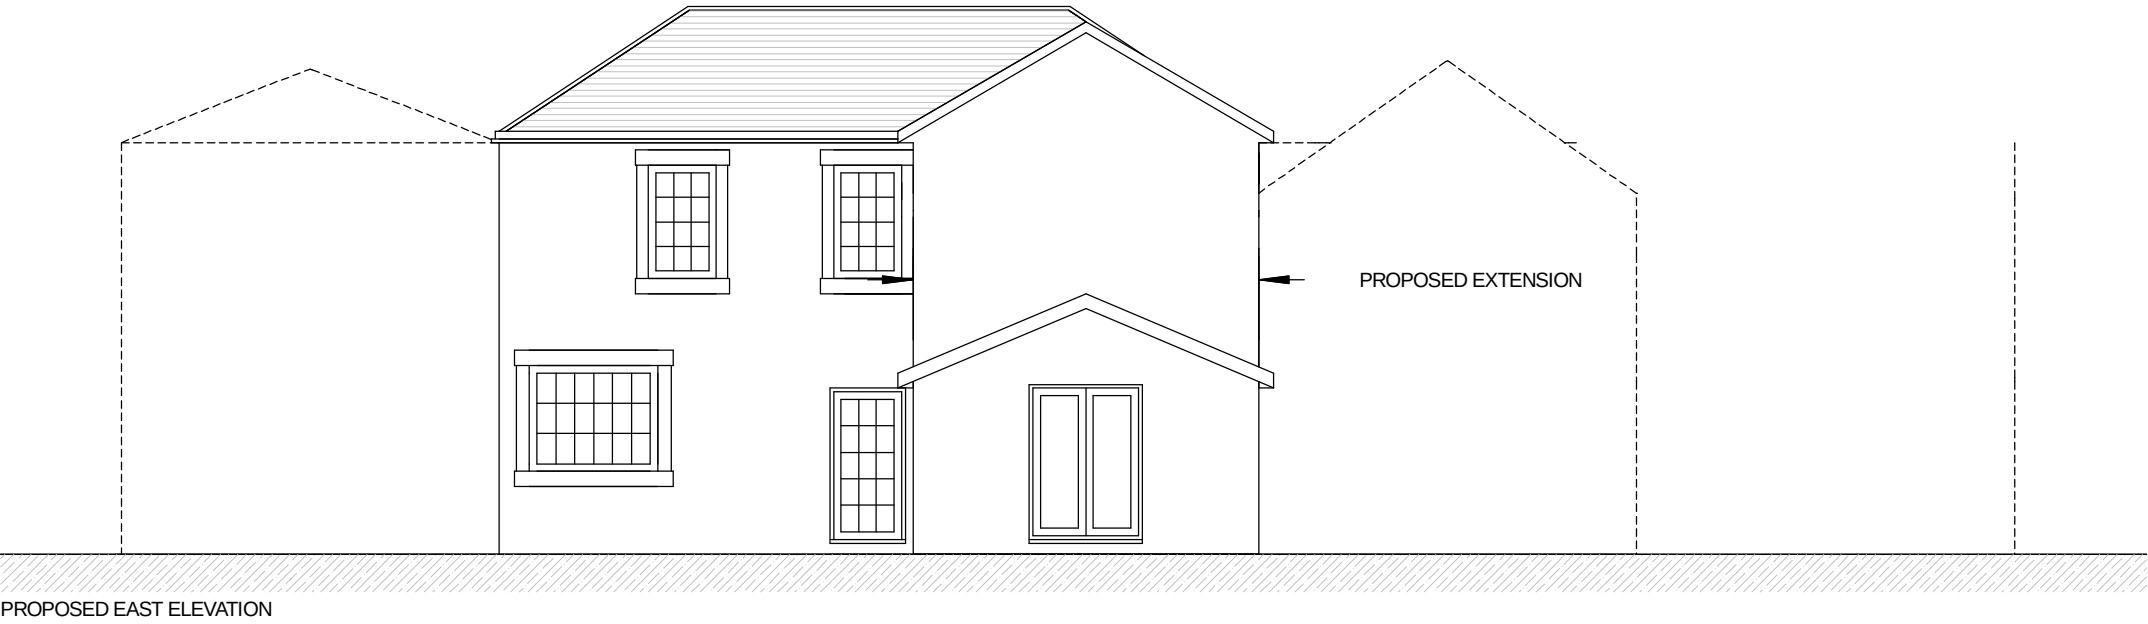

NOTE:
WEST (FRONT) ELEVATION NOT SHOWN AS IT DOES NOT FORM AND IS NOT AFFECTED BY THIS PROPOSAL.
NORTH ELEVATION IS NOT SHOWN AS IT IS ENTIRELY OBSCURED BY THE ADJACENT PROPERTY (NUMBER 488)