



* COPYRIGHT. DO NOT SCALE EXCEPT FOR PLANNING PURPOSES. CHECK ALL DIMENSIONS ON SITE. THIS DRAWING IS ONLY TO BE USED ON THE SITE FOR WHICH DESIGNED

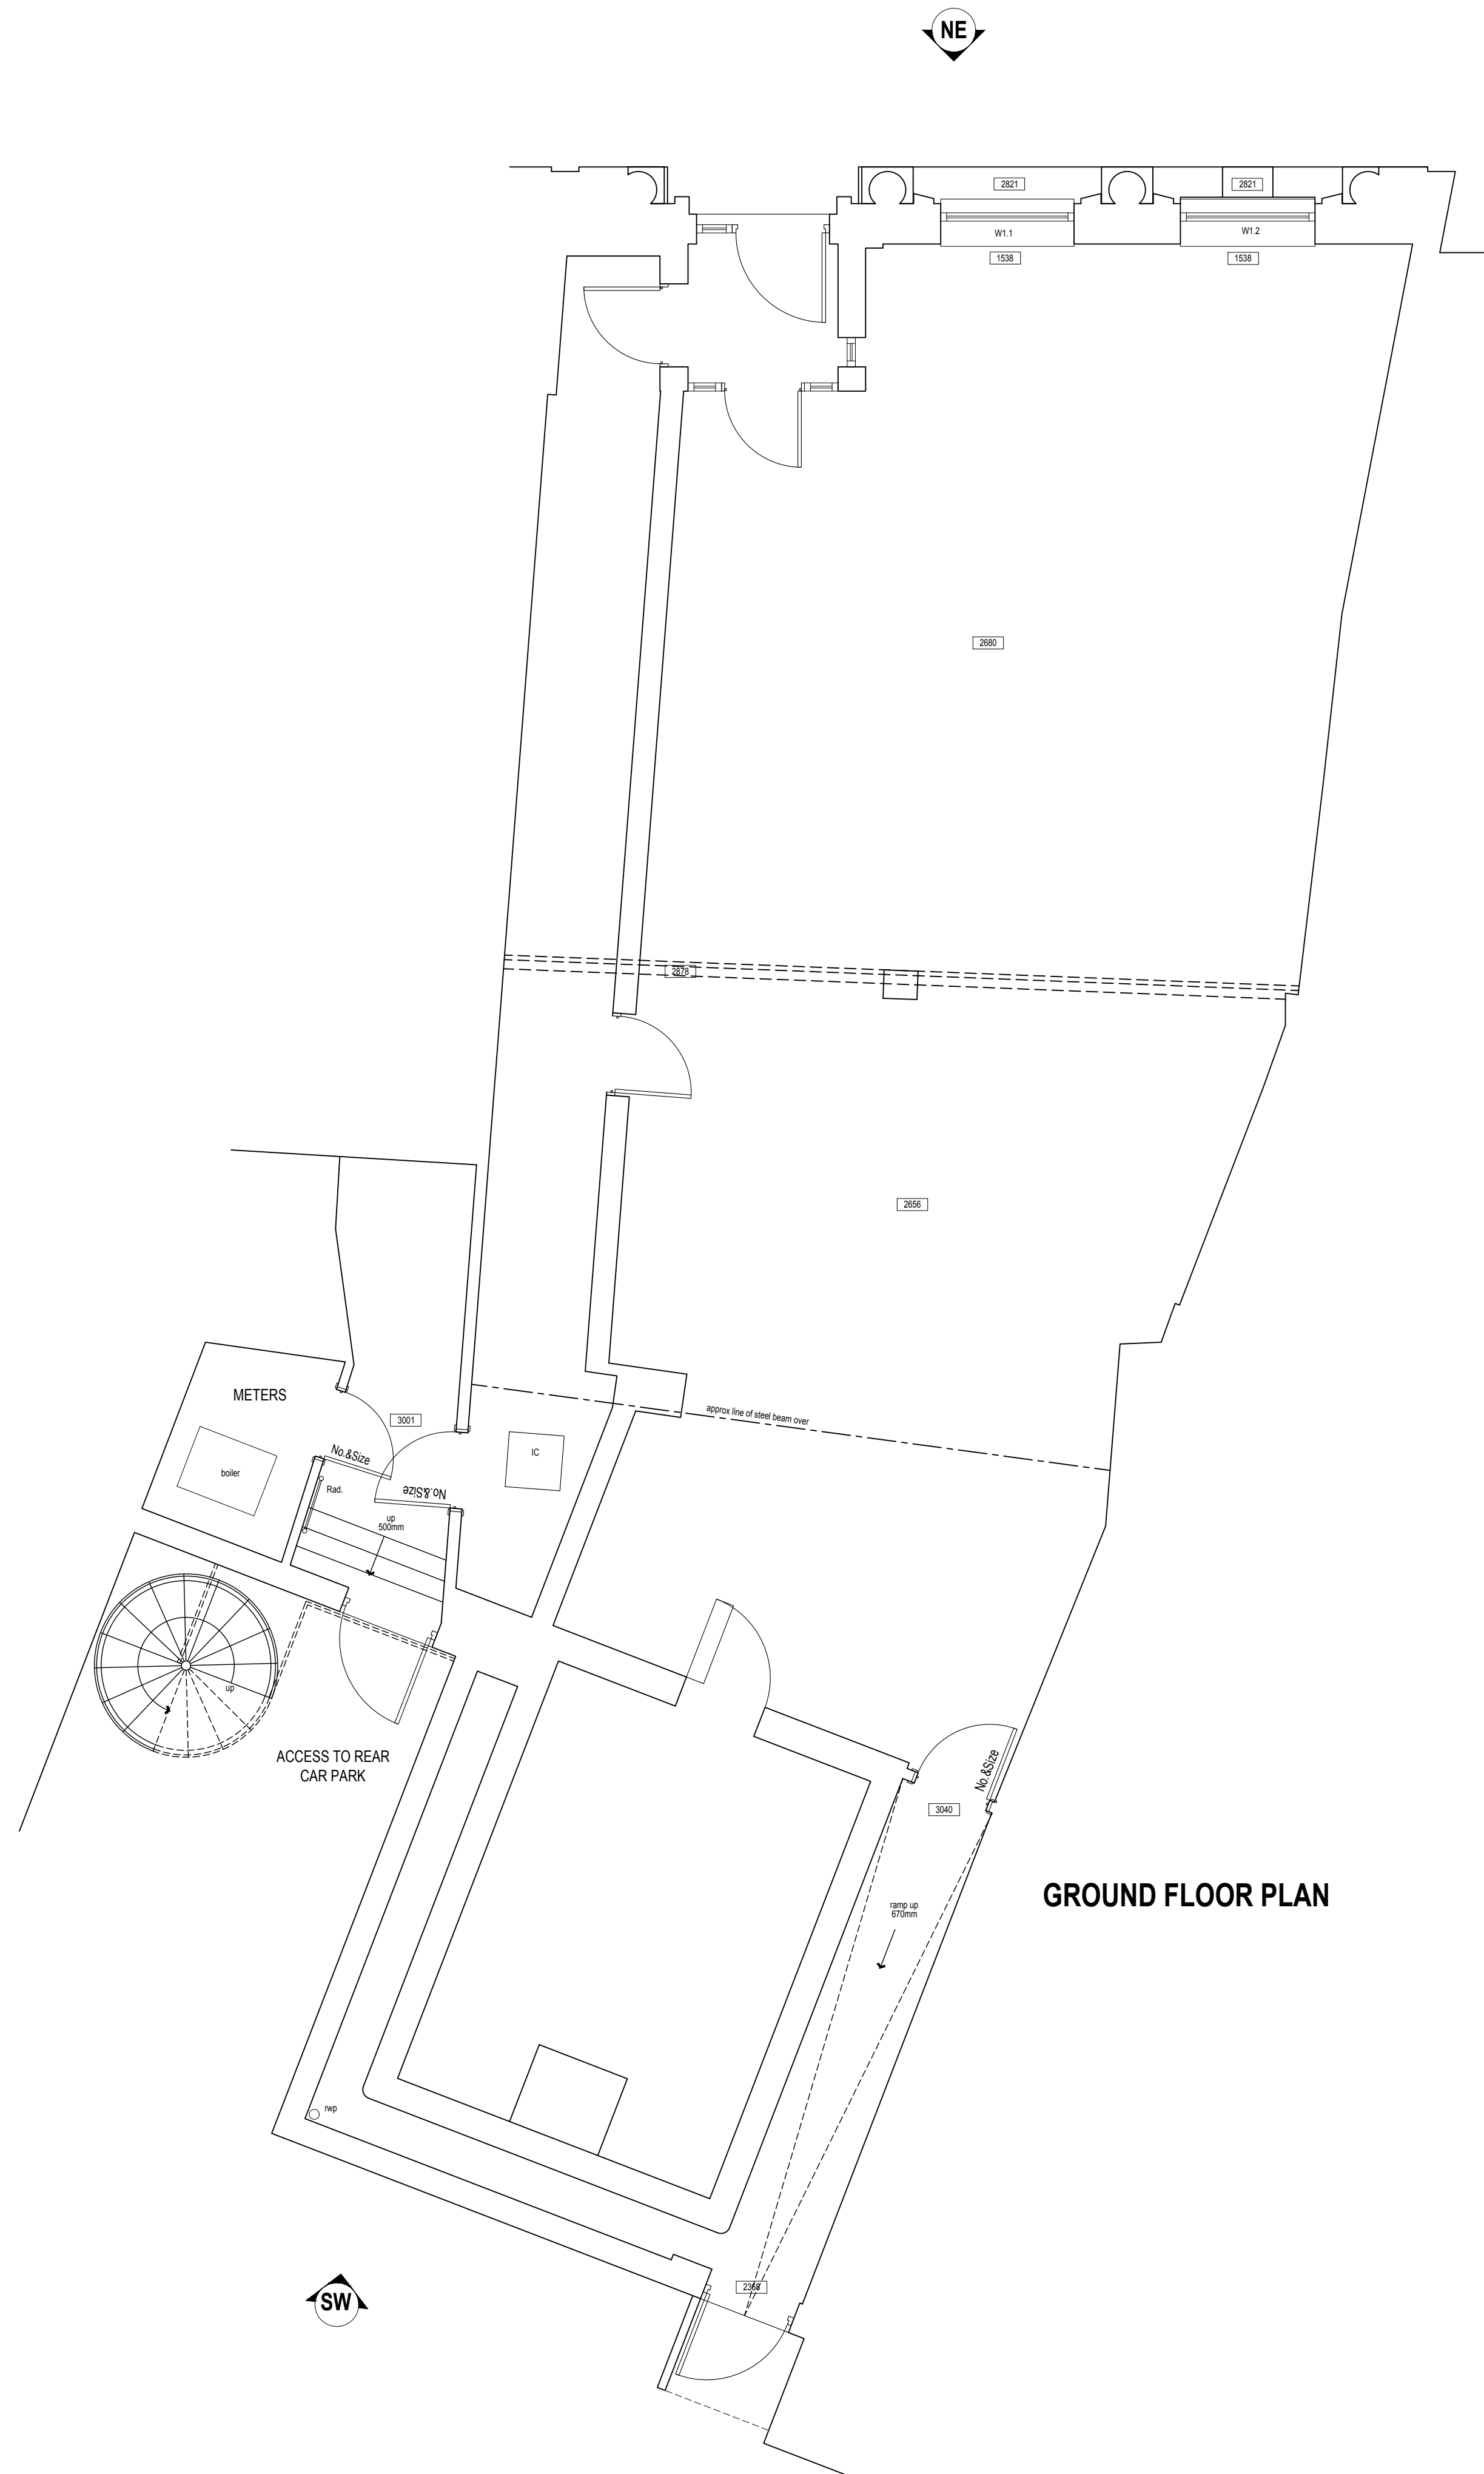

GROUND FLOOR PLAN

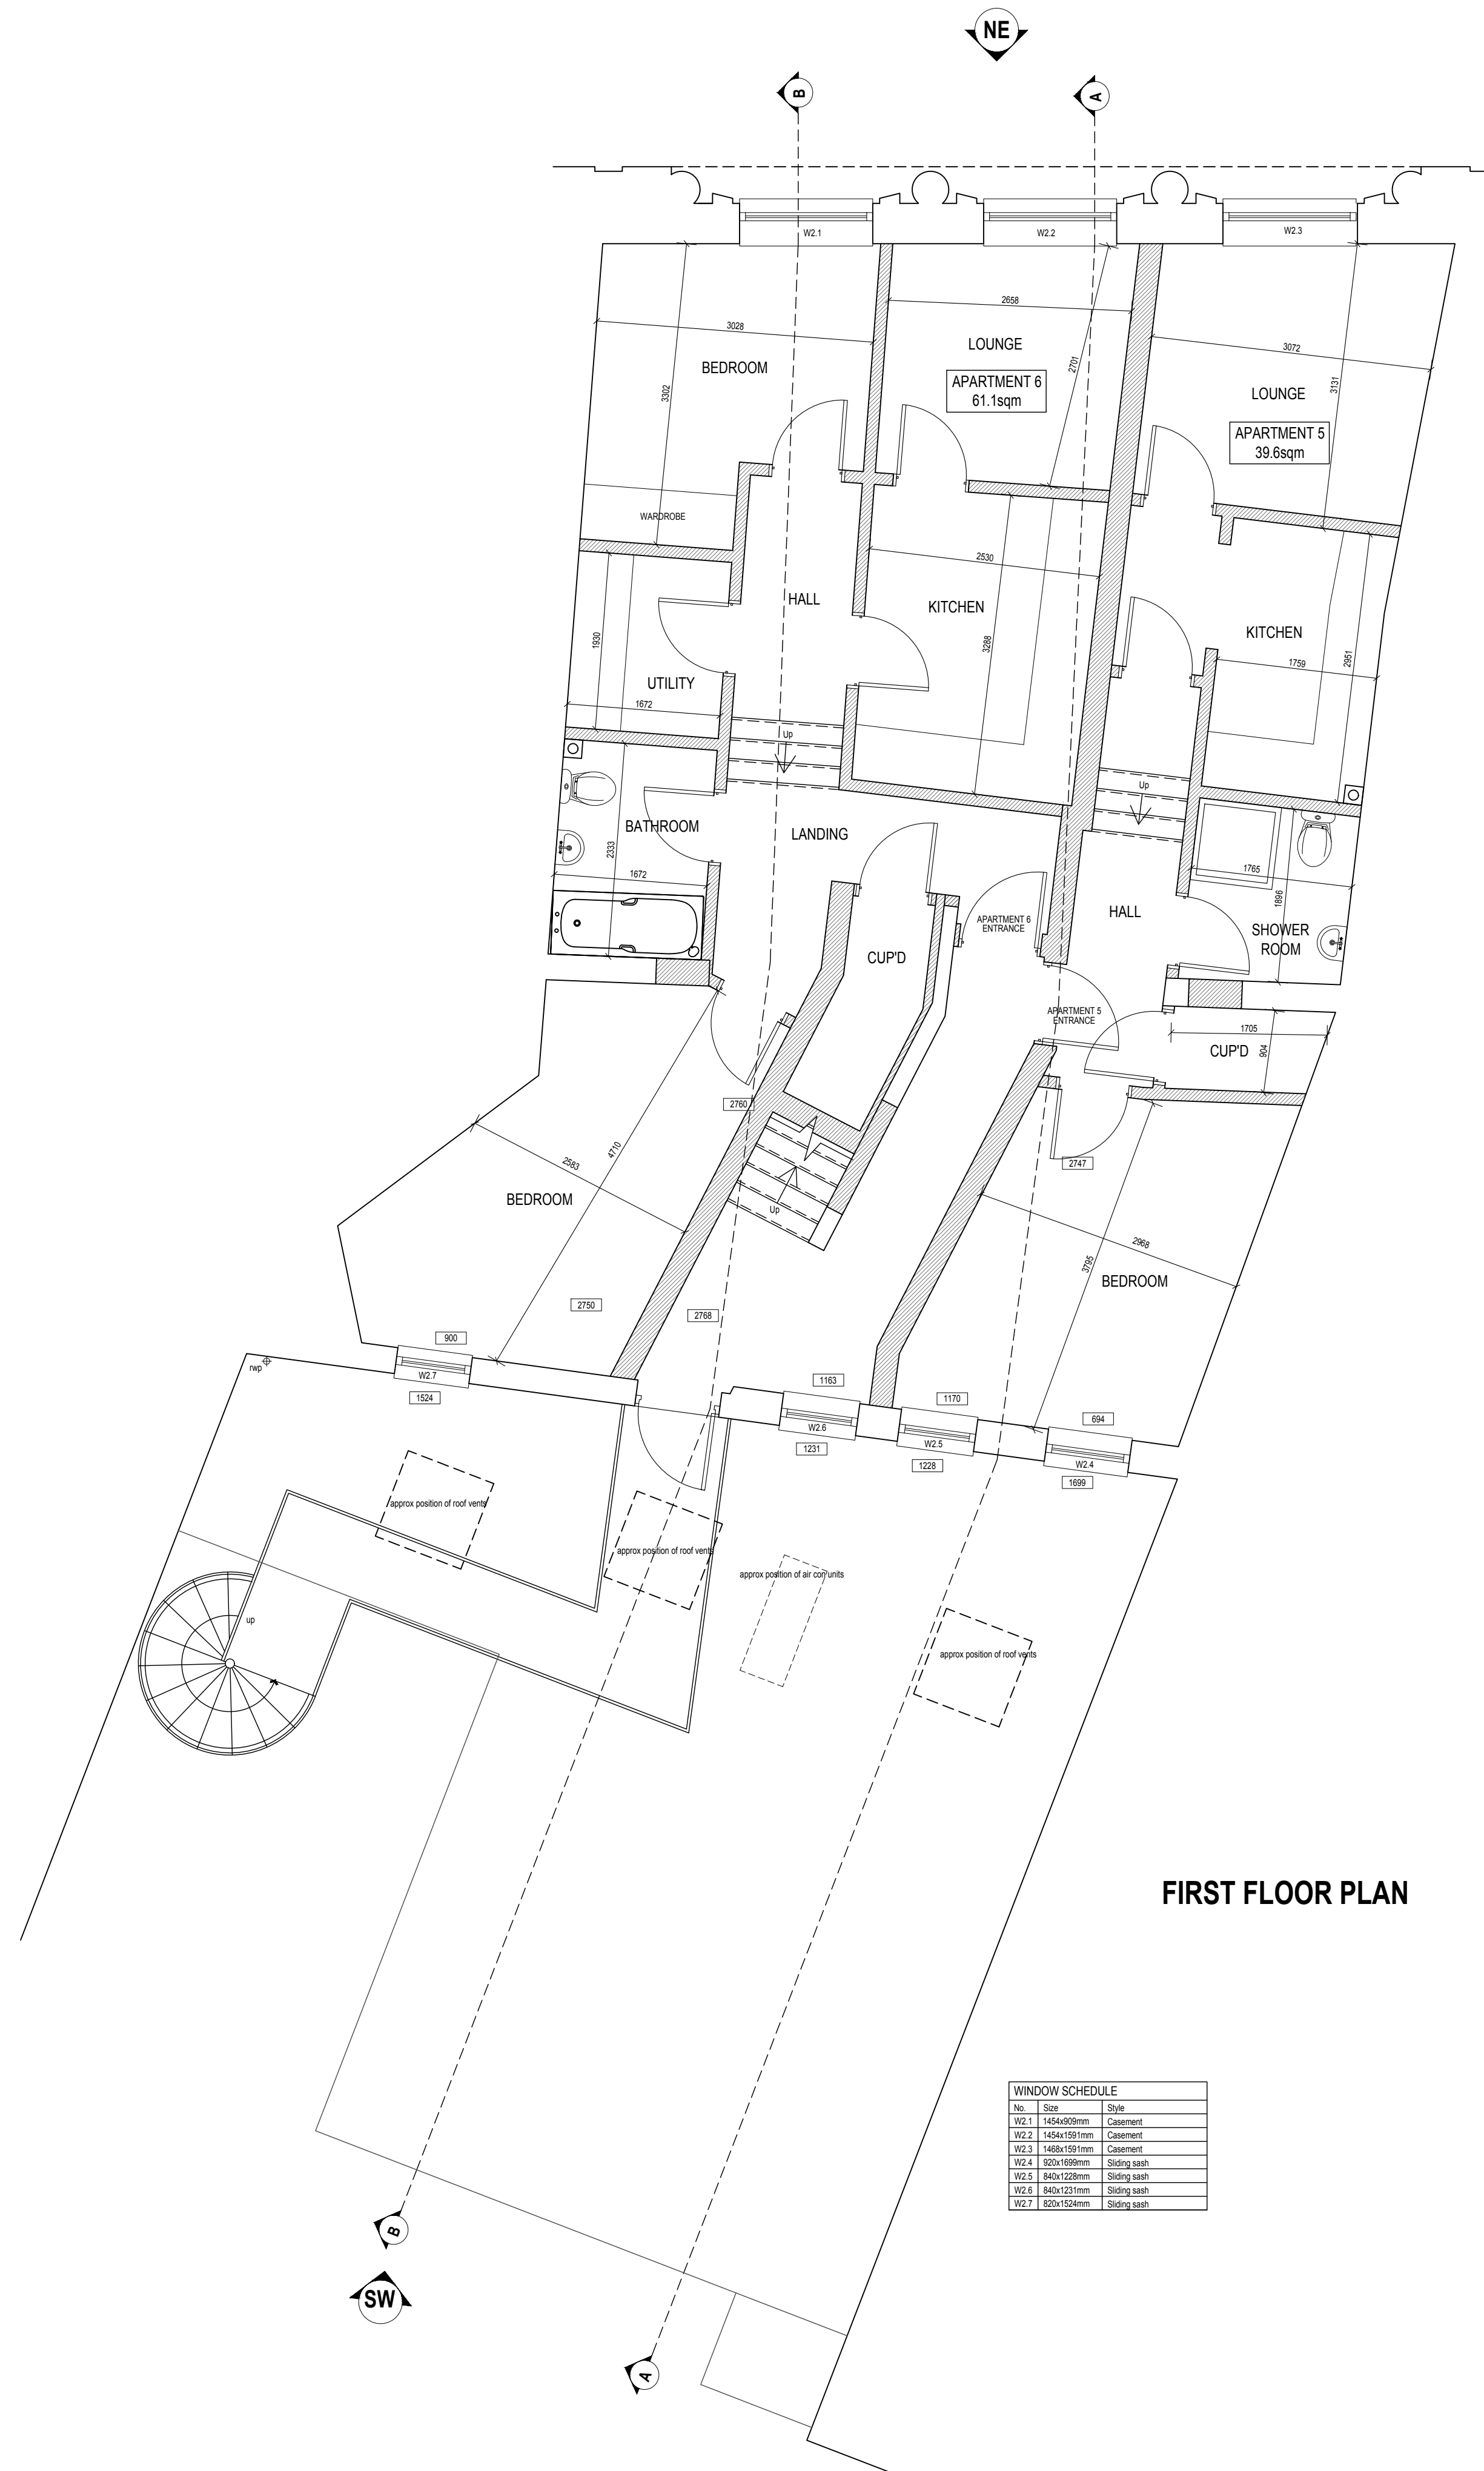

FIRST FLOOR PLAN

WINDOW SCHEDULE		
No.	Size	Style
W1.1	1404x1090mm	Casement
W1.2	1424x1591mm	Casement
W2.1	1468x1591mm	Casement
W2.2	820x1090mm	Sliding sash
W2.3	840x1228mm	Sliding sash
W2.4	840x1231mm	Sliding sash
W2.5	820x1090mm	Sliding sash

REVISIONS		DATE
CLIENT MP2 DEVELOPMENTS LTD		
PROJECT WORKS AT: 2 MARKET PLACE CHIPPENHAM WILTSHIRE SN15 3HE		
TITLE PROPOSED GROUND FLOOR PLAN PROPOSED FIRST FLOOR PLAN		
DESIGN: JA	SCALE: @ A1	1:50
CHECKED: -	SCALE: @ A3	1:100
DATE: JULY 25	REV: -	
DRG No: AA/25/23/31		

Armstrong
architecture

THE OLD BAKEHOUSE, 21 TIMBER STREET,
CHIPPENHAM, WILTSHIRE, SN15 3BS
01249 404 004 info@armstrongarchitecture.co.uk