



* COPYRIGHT. DO NOT SCALE EXCEPT FOR PLANNING PURPOSES. CHECK ALL DIMENSIONS ON SITE. THIS DRAWING IS ONLY TO BE USED ON THE SITE FOR WHICH DESIGNED

 

SOUTH WEST ELEVATION

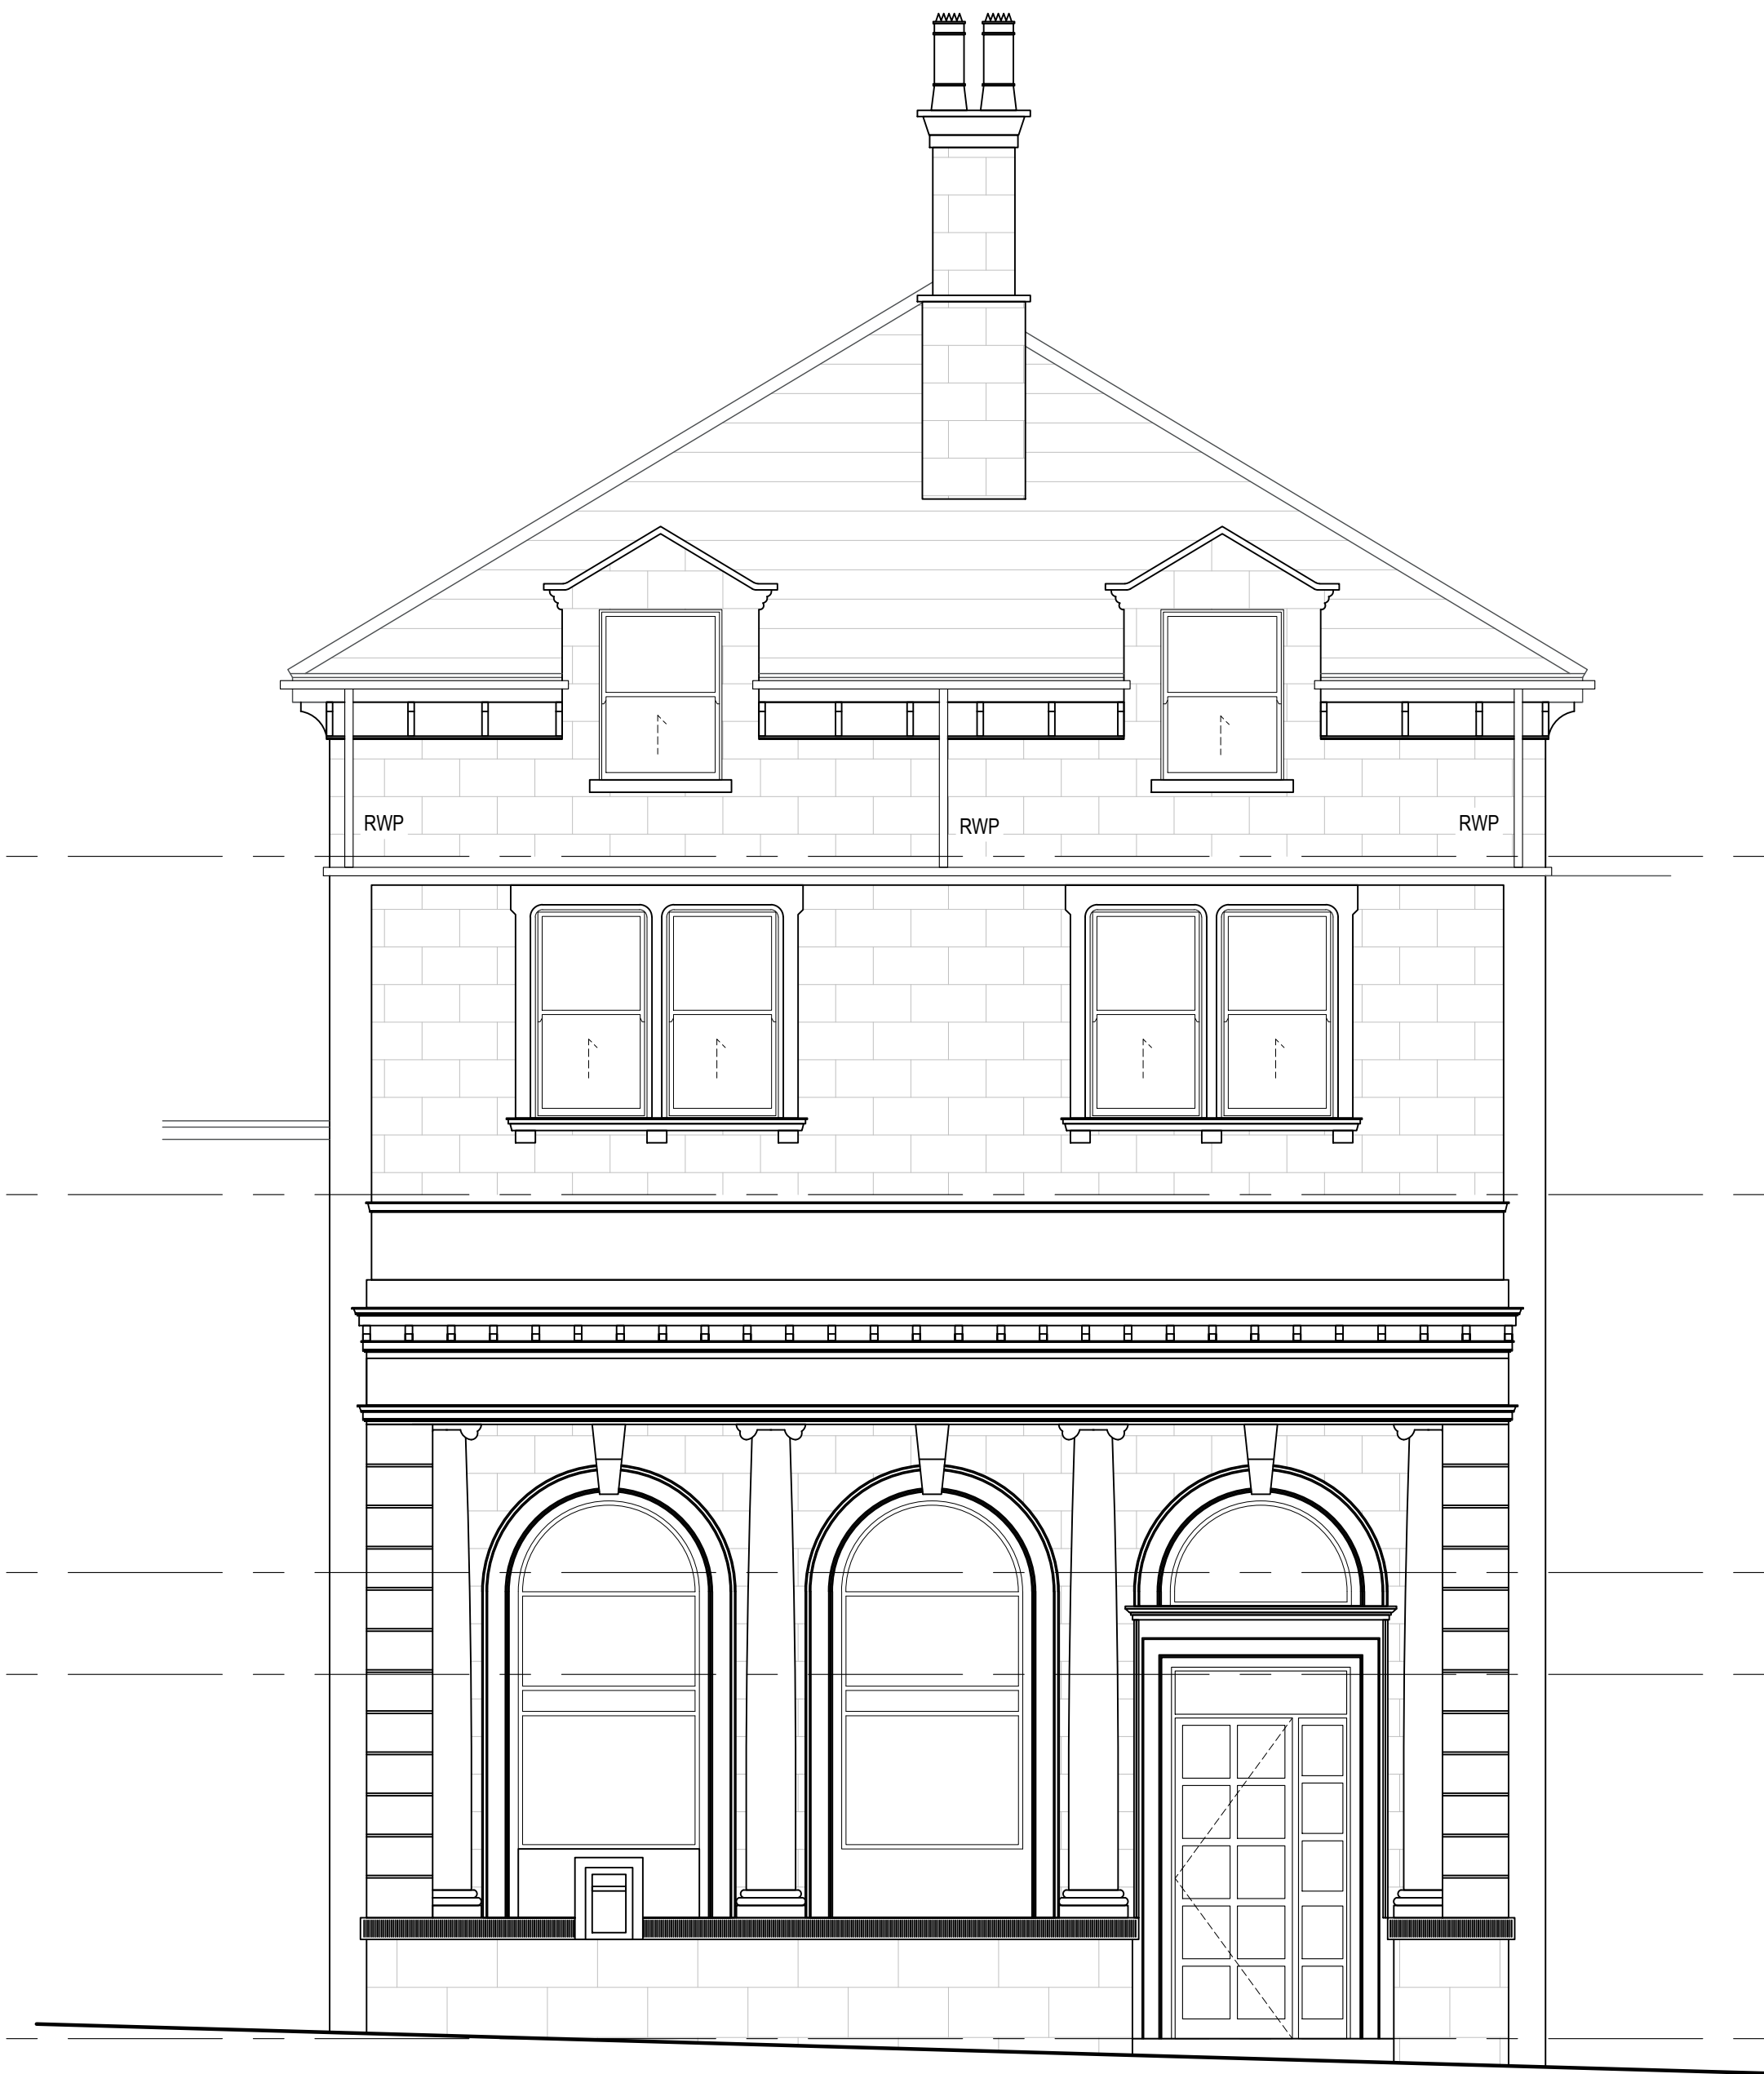

NORTH EAST ELEVATION

REVISIONS		DATE
CLIENT	MP2 DEVELOPMENTS LTD	
PROJECT	WORKS AT: 2 MARKET PLACE CHIPPENHAM WILTSHIRE SN15 3HE	
TITLE	EXISTING ELEVATIONS	
DRAWN	JA	SCALE @ A1
CHECKED	-	1:50
DATE	JULY 25	1:100
DRG No	AA/25/23/13	REV: -
<i>Armstrong</i> architecture		
THE OLD BAKEHOUSE, 21 TIMBER STREET, CHIPPENHAM, WILTSHIRE, SN15 3BS 01245 404 004 info@armstrongarchitecture.co.uk		