


SCALE 1:100 @ A2

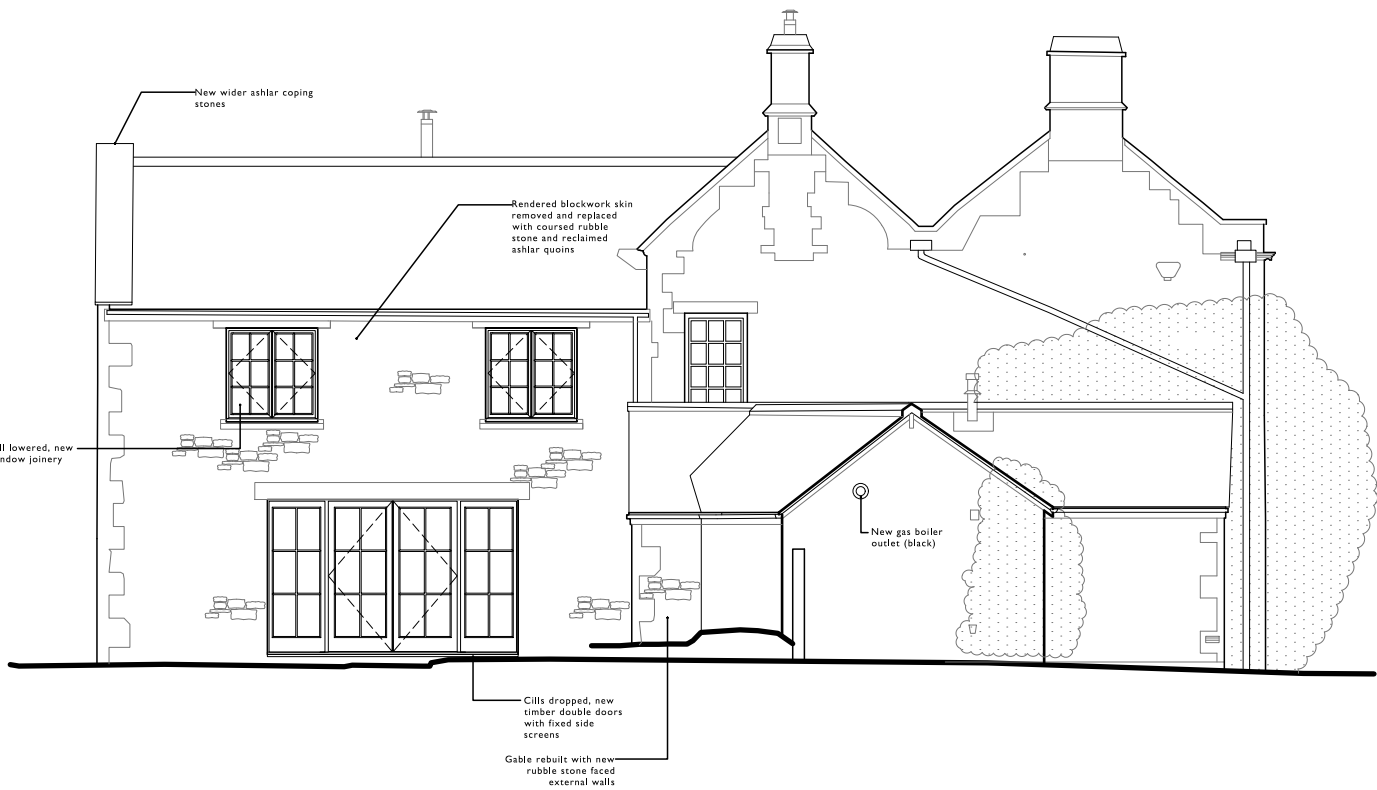


SOUTH EAST ELEVATION



SOUTH WEST ELEVATION



NORTH EAST ELEVATION

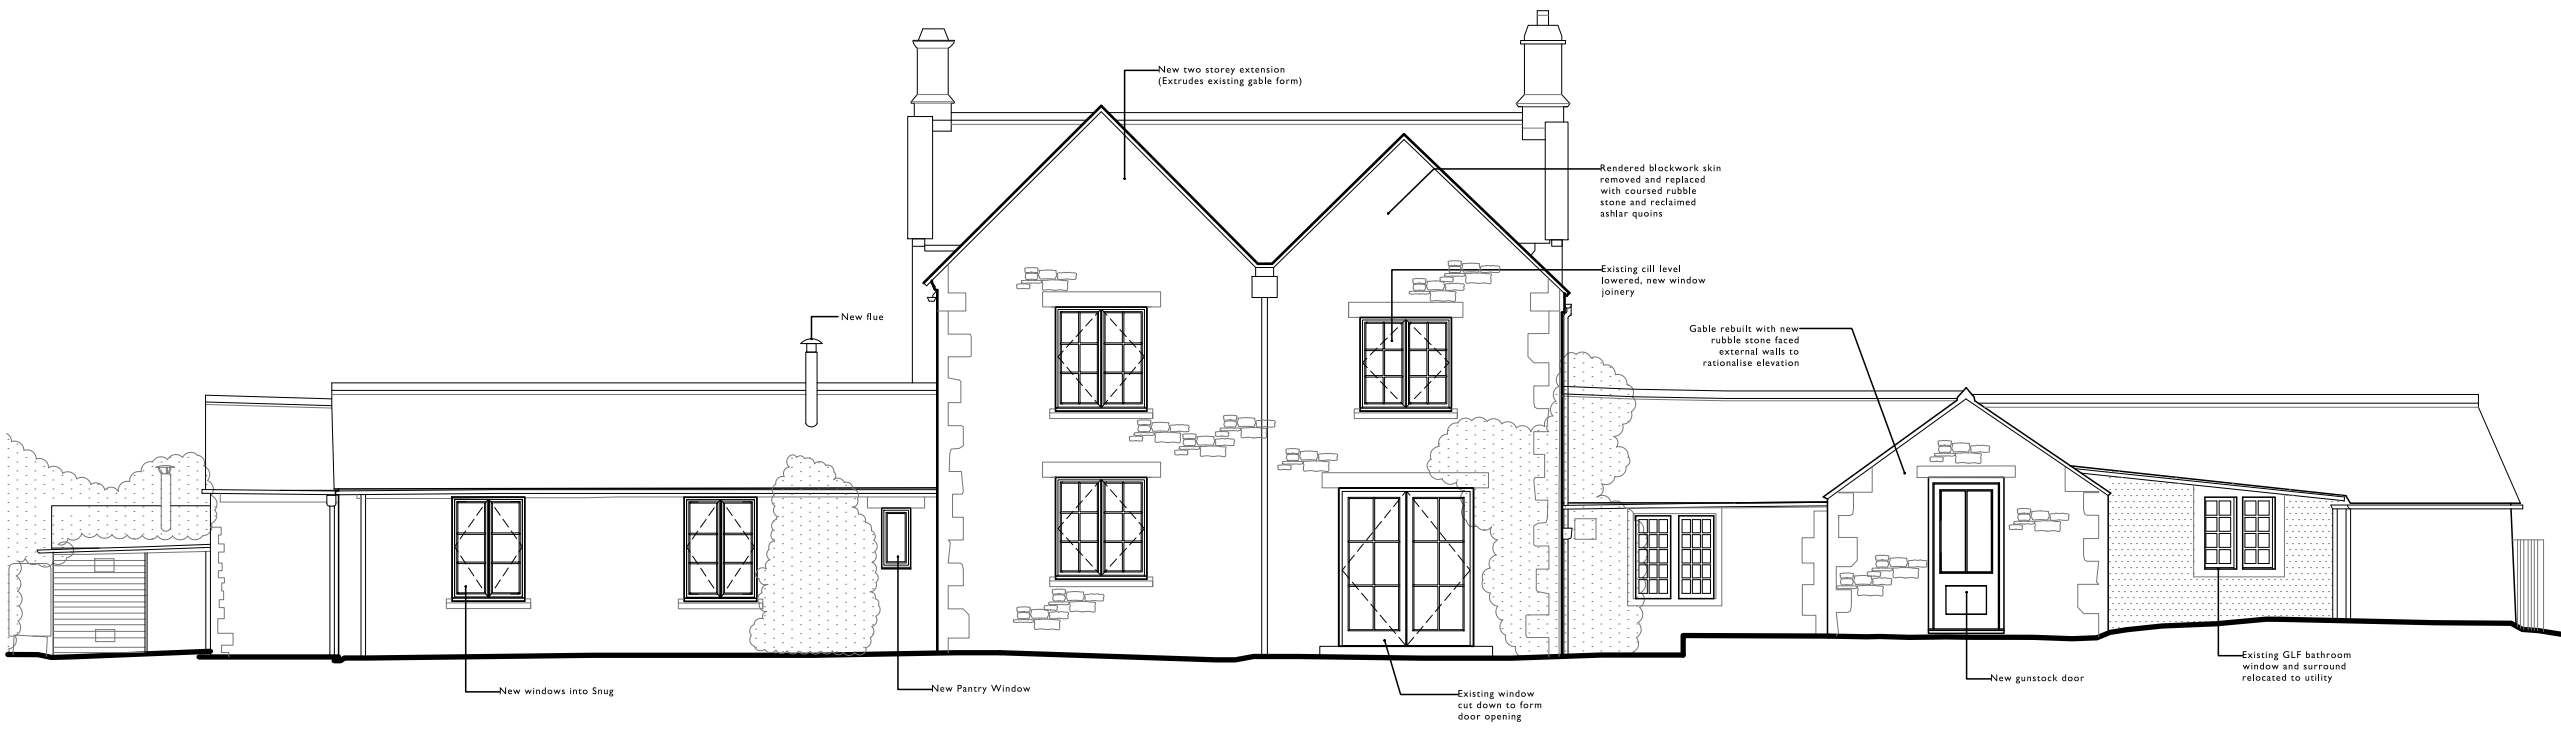

NORTH WEST ELEVATION

C	CG	NL	22.12.25	Updated post pre-app
B	CG	NL	10.11.25	Updated to client comments
A	CG	NL	27.10.25	Window added
-	CG	NL	14.10.25	First Issue
Rev.	DR.	CH.	Date	Notes
PROJECT				THE GLEN
DRAWING				PROPOSED ELEVATIONS
DRAWING No.				4416_015 C
SCALE:				1:100 @ A2
				1:200 @ A4
DATE				SEPT '25

llewellyn
harker
lowe